

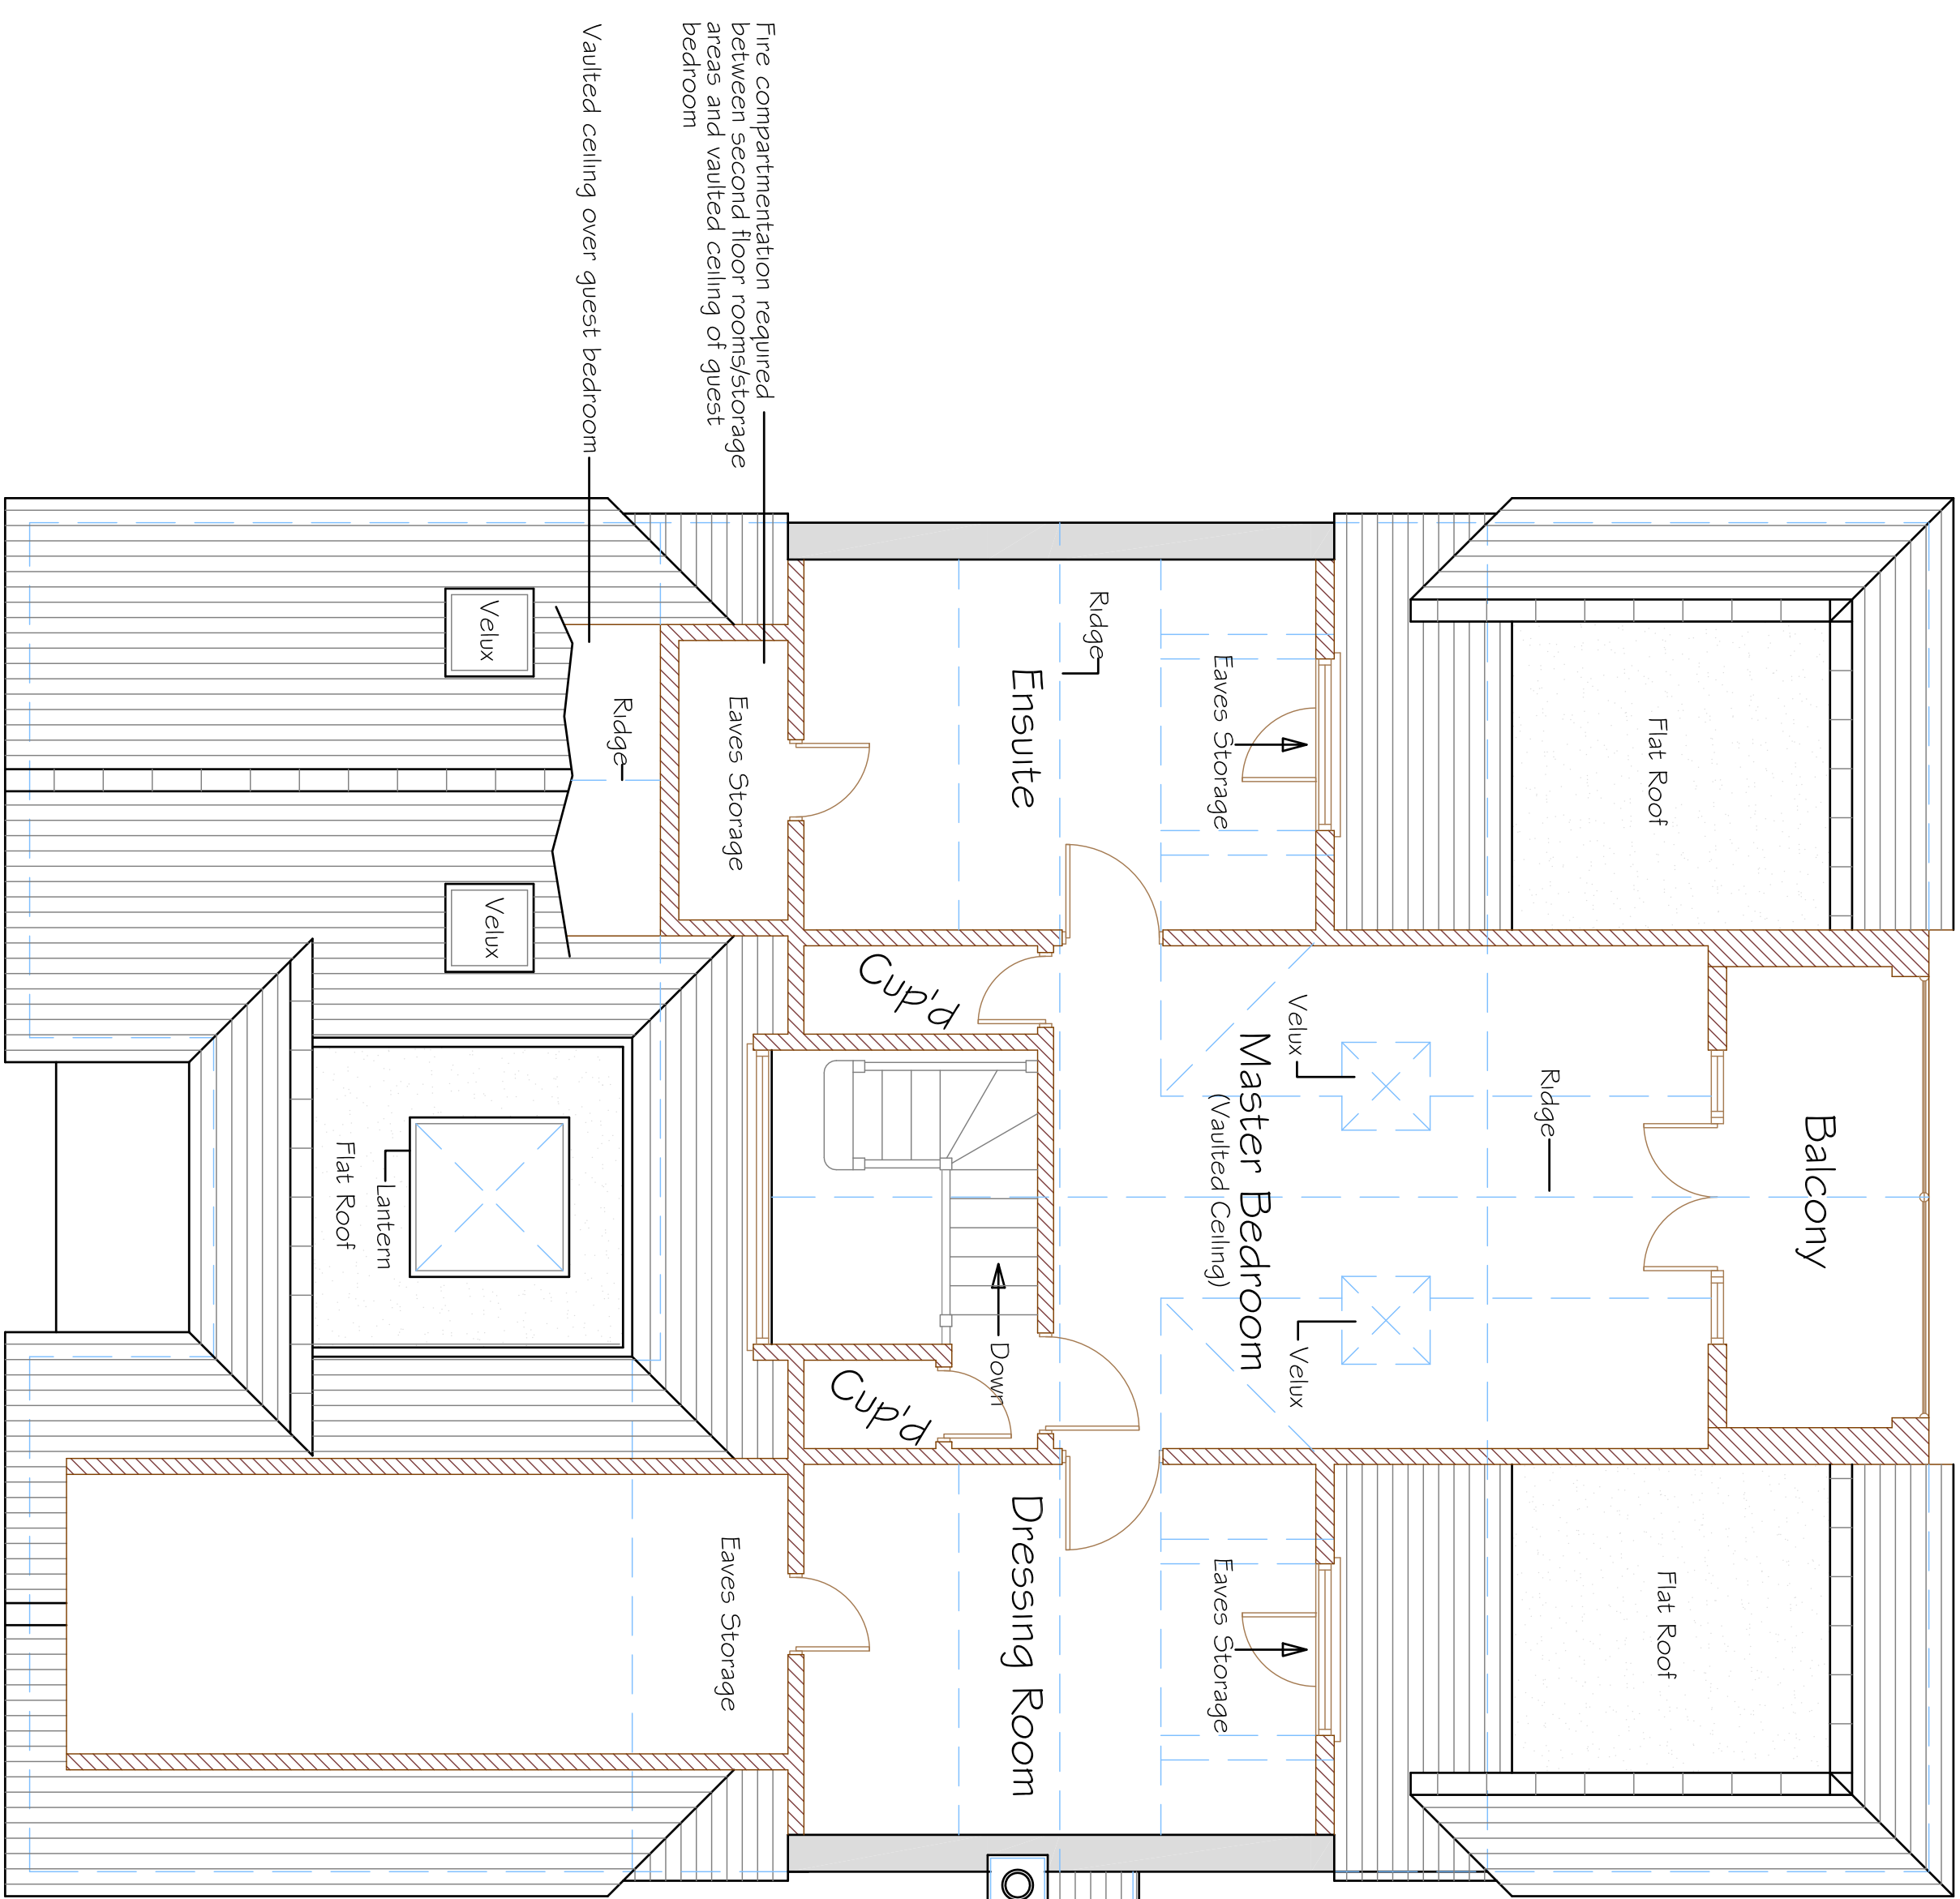


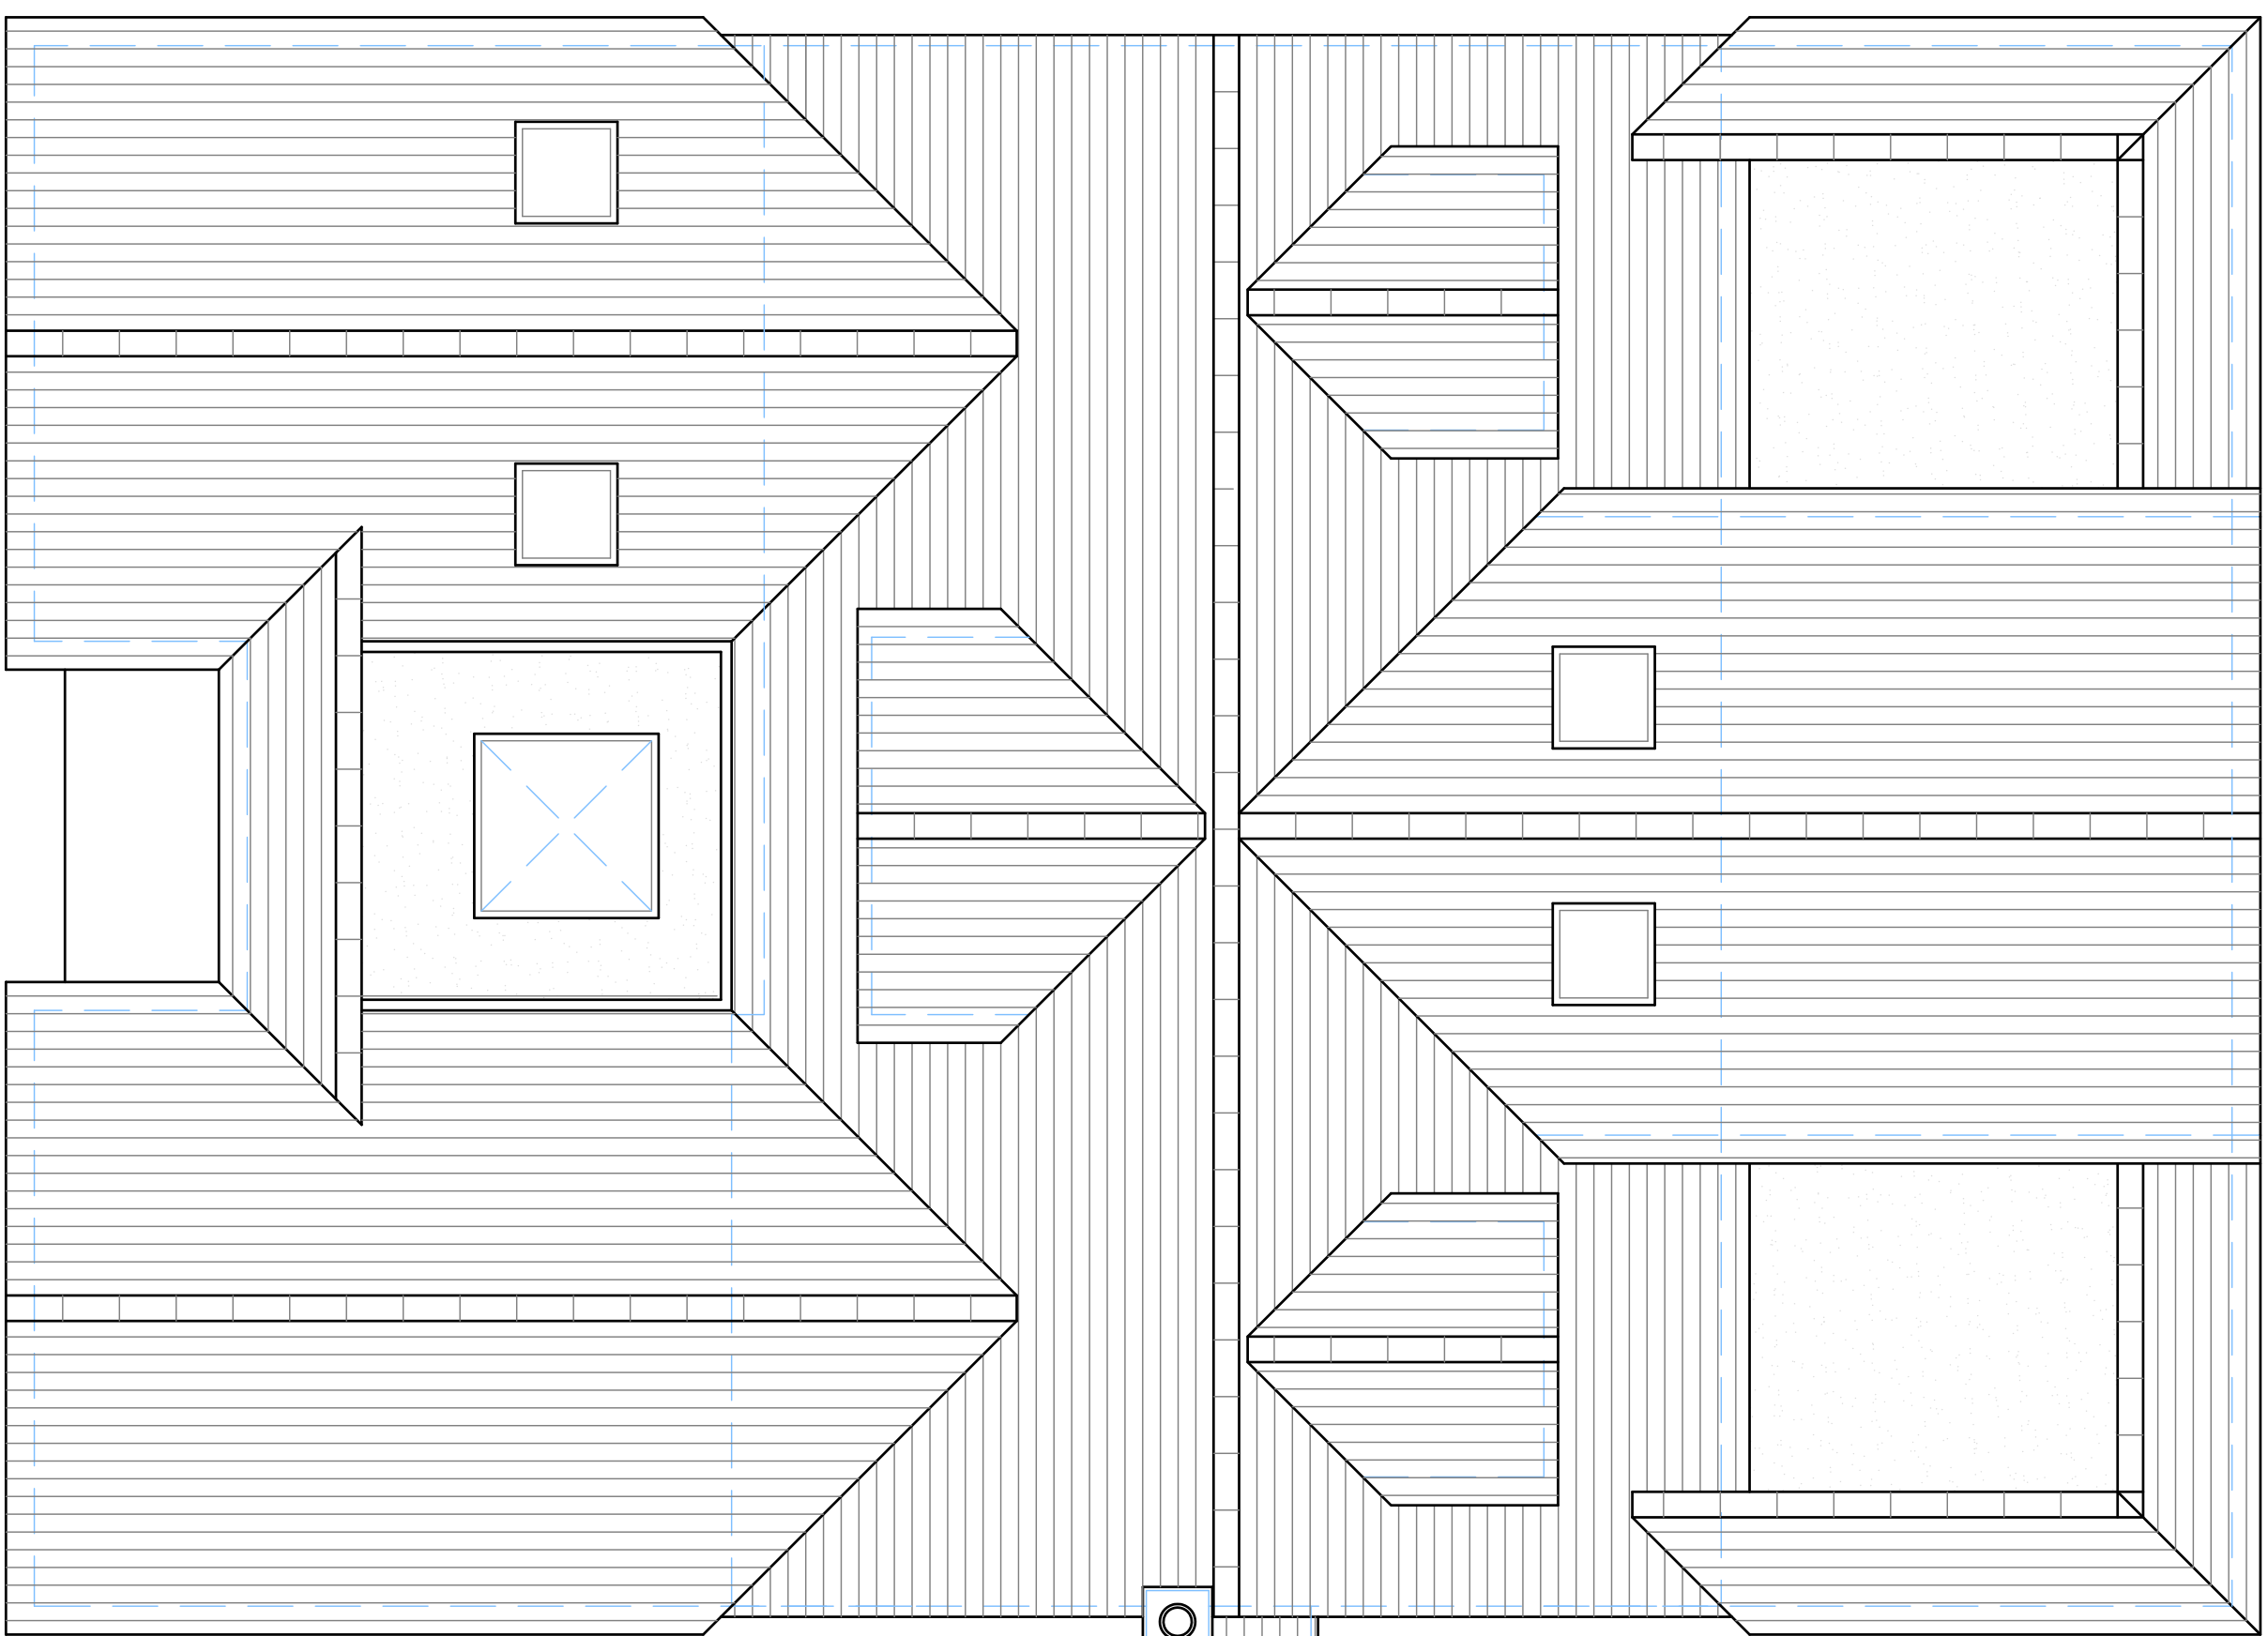

Proposed Second Floor Plan

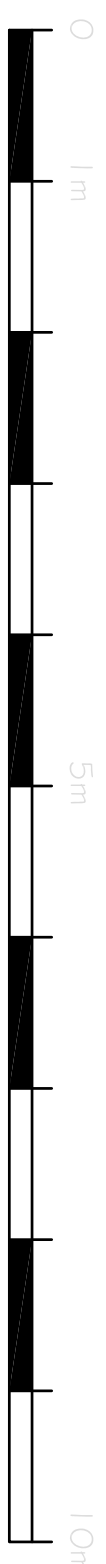

Proposed Roof Plan

[illegible]