


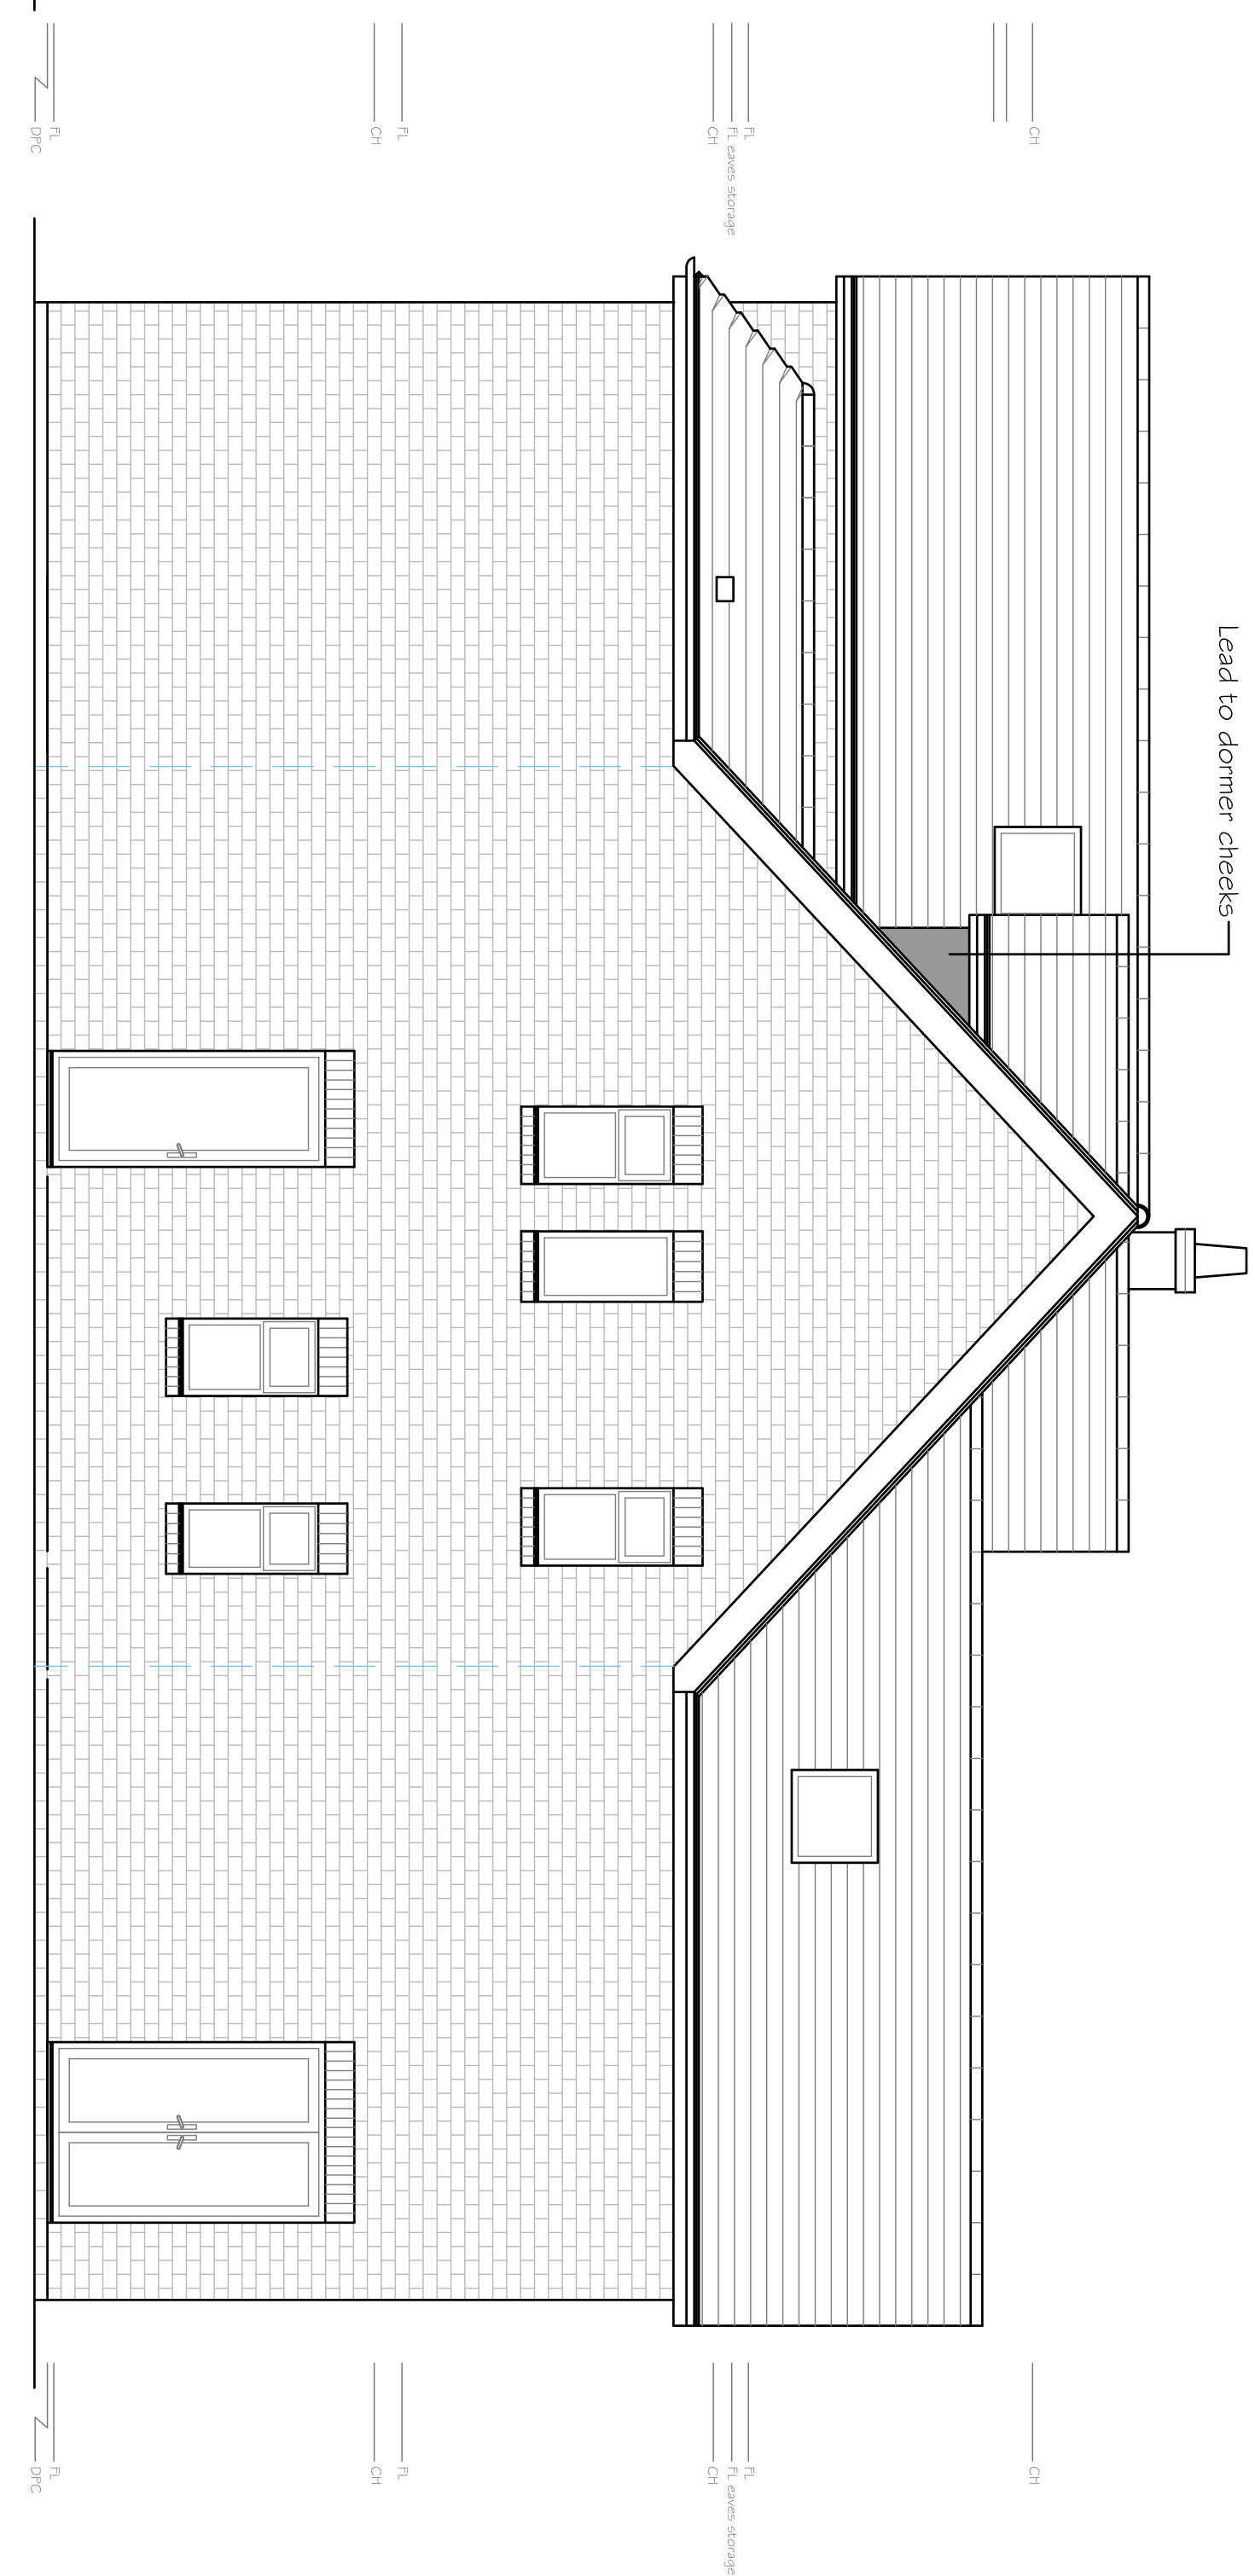


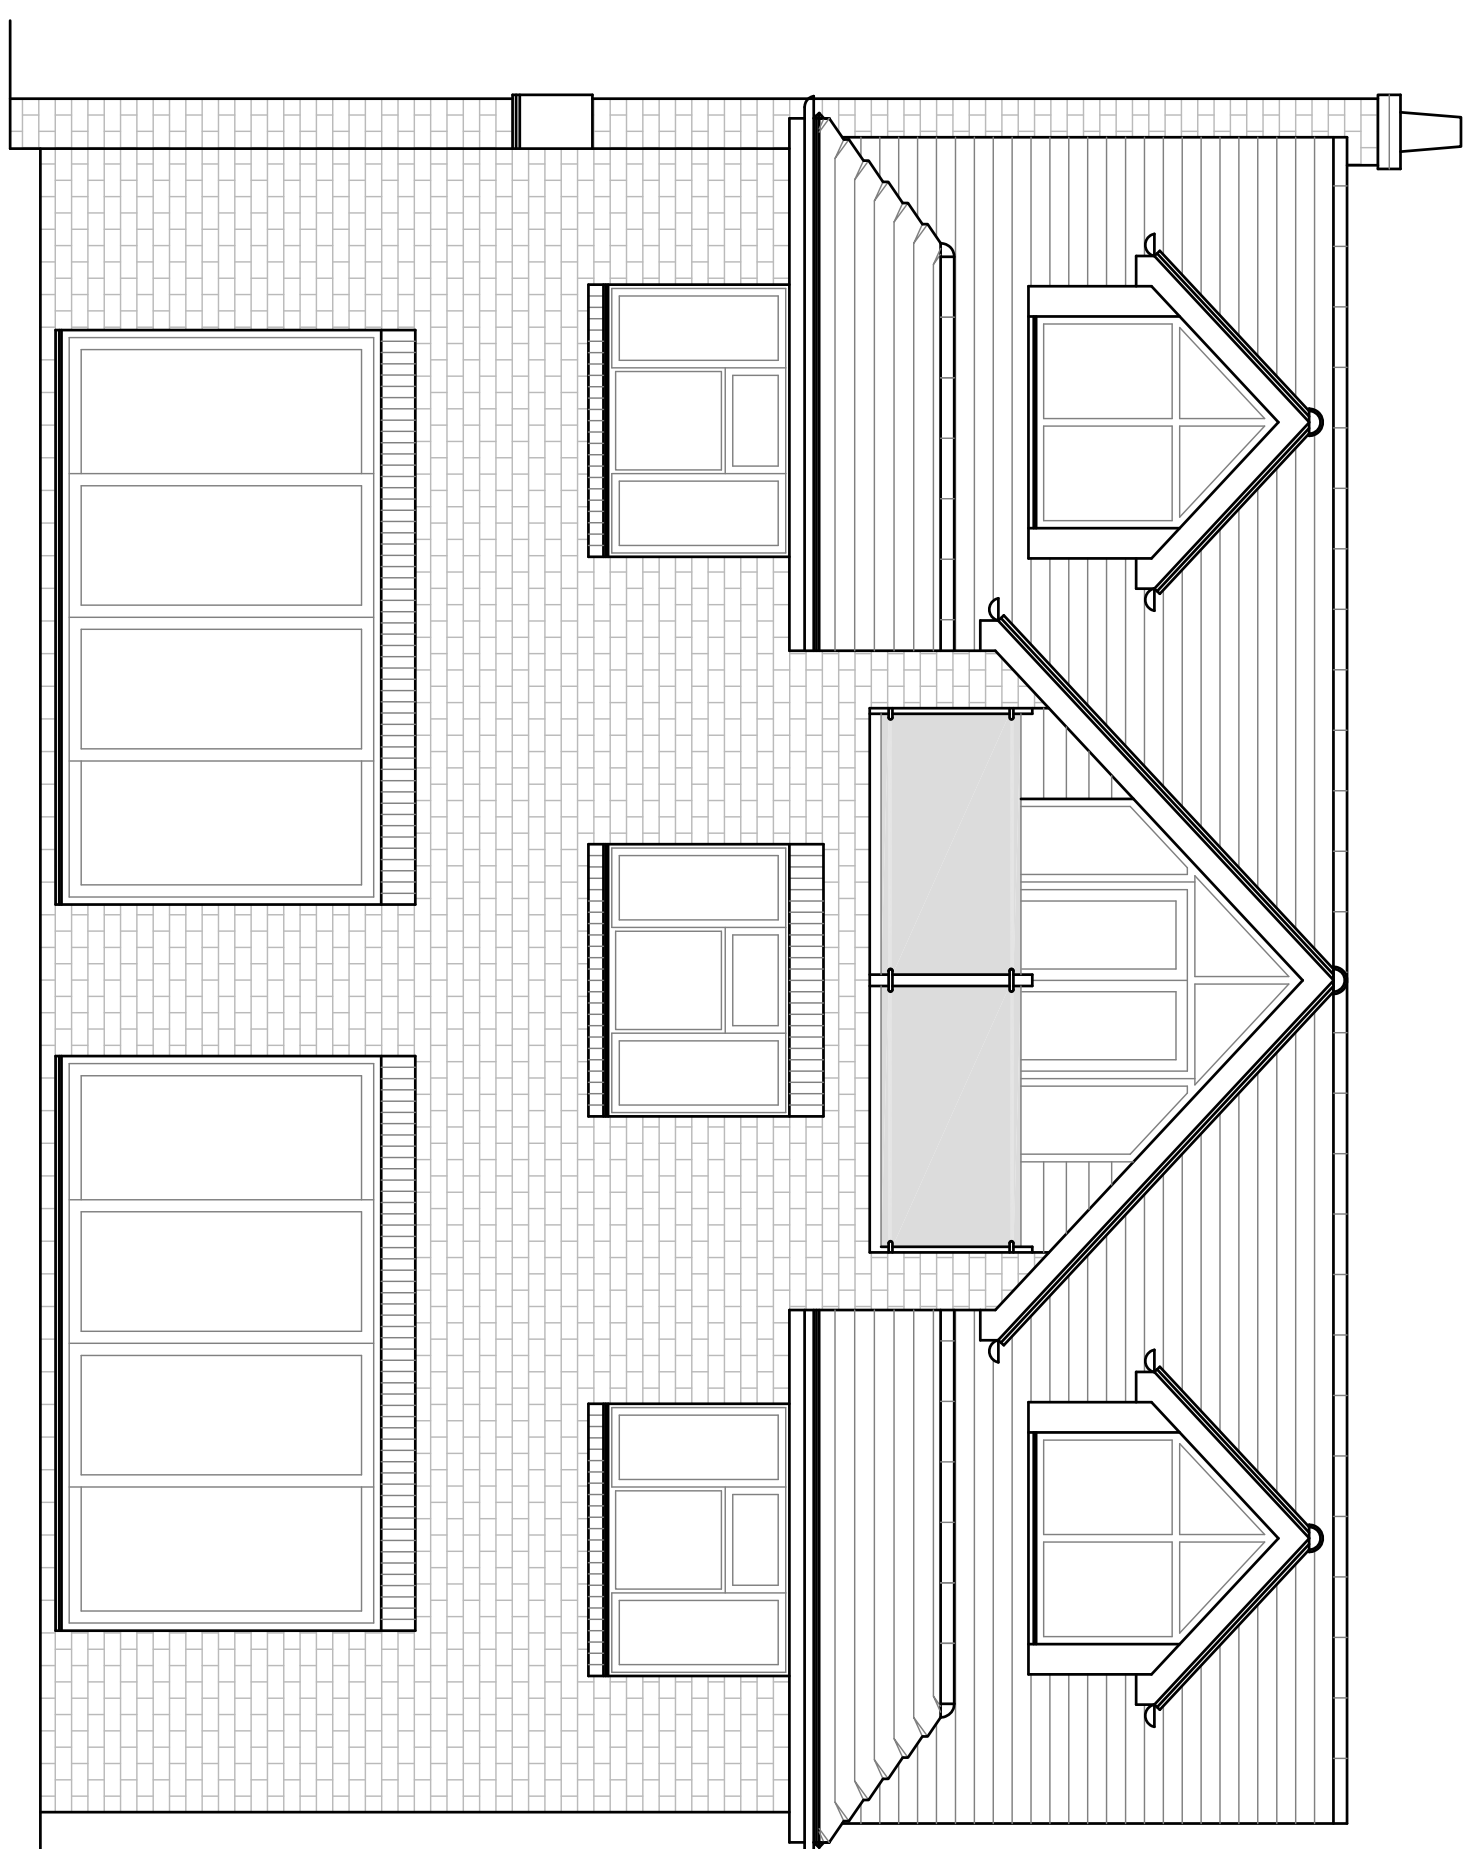


Proposed Rear (East) Elevation

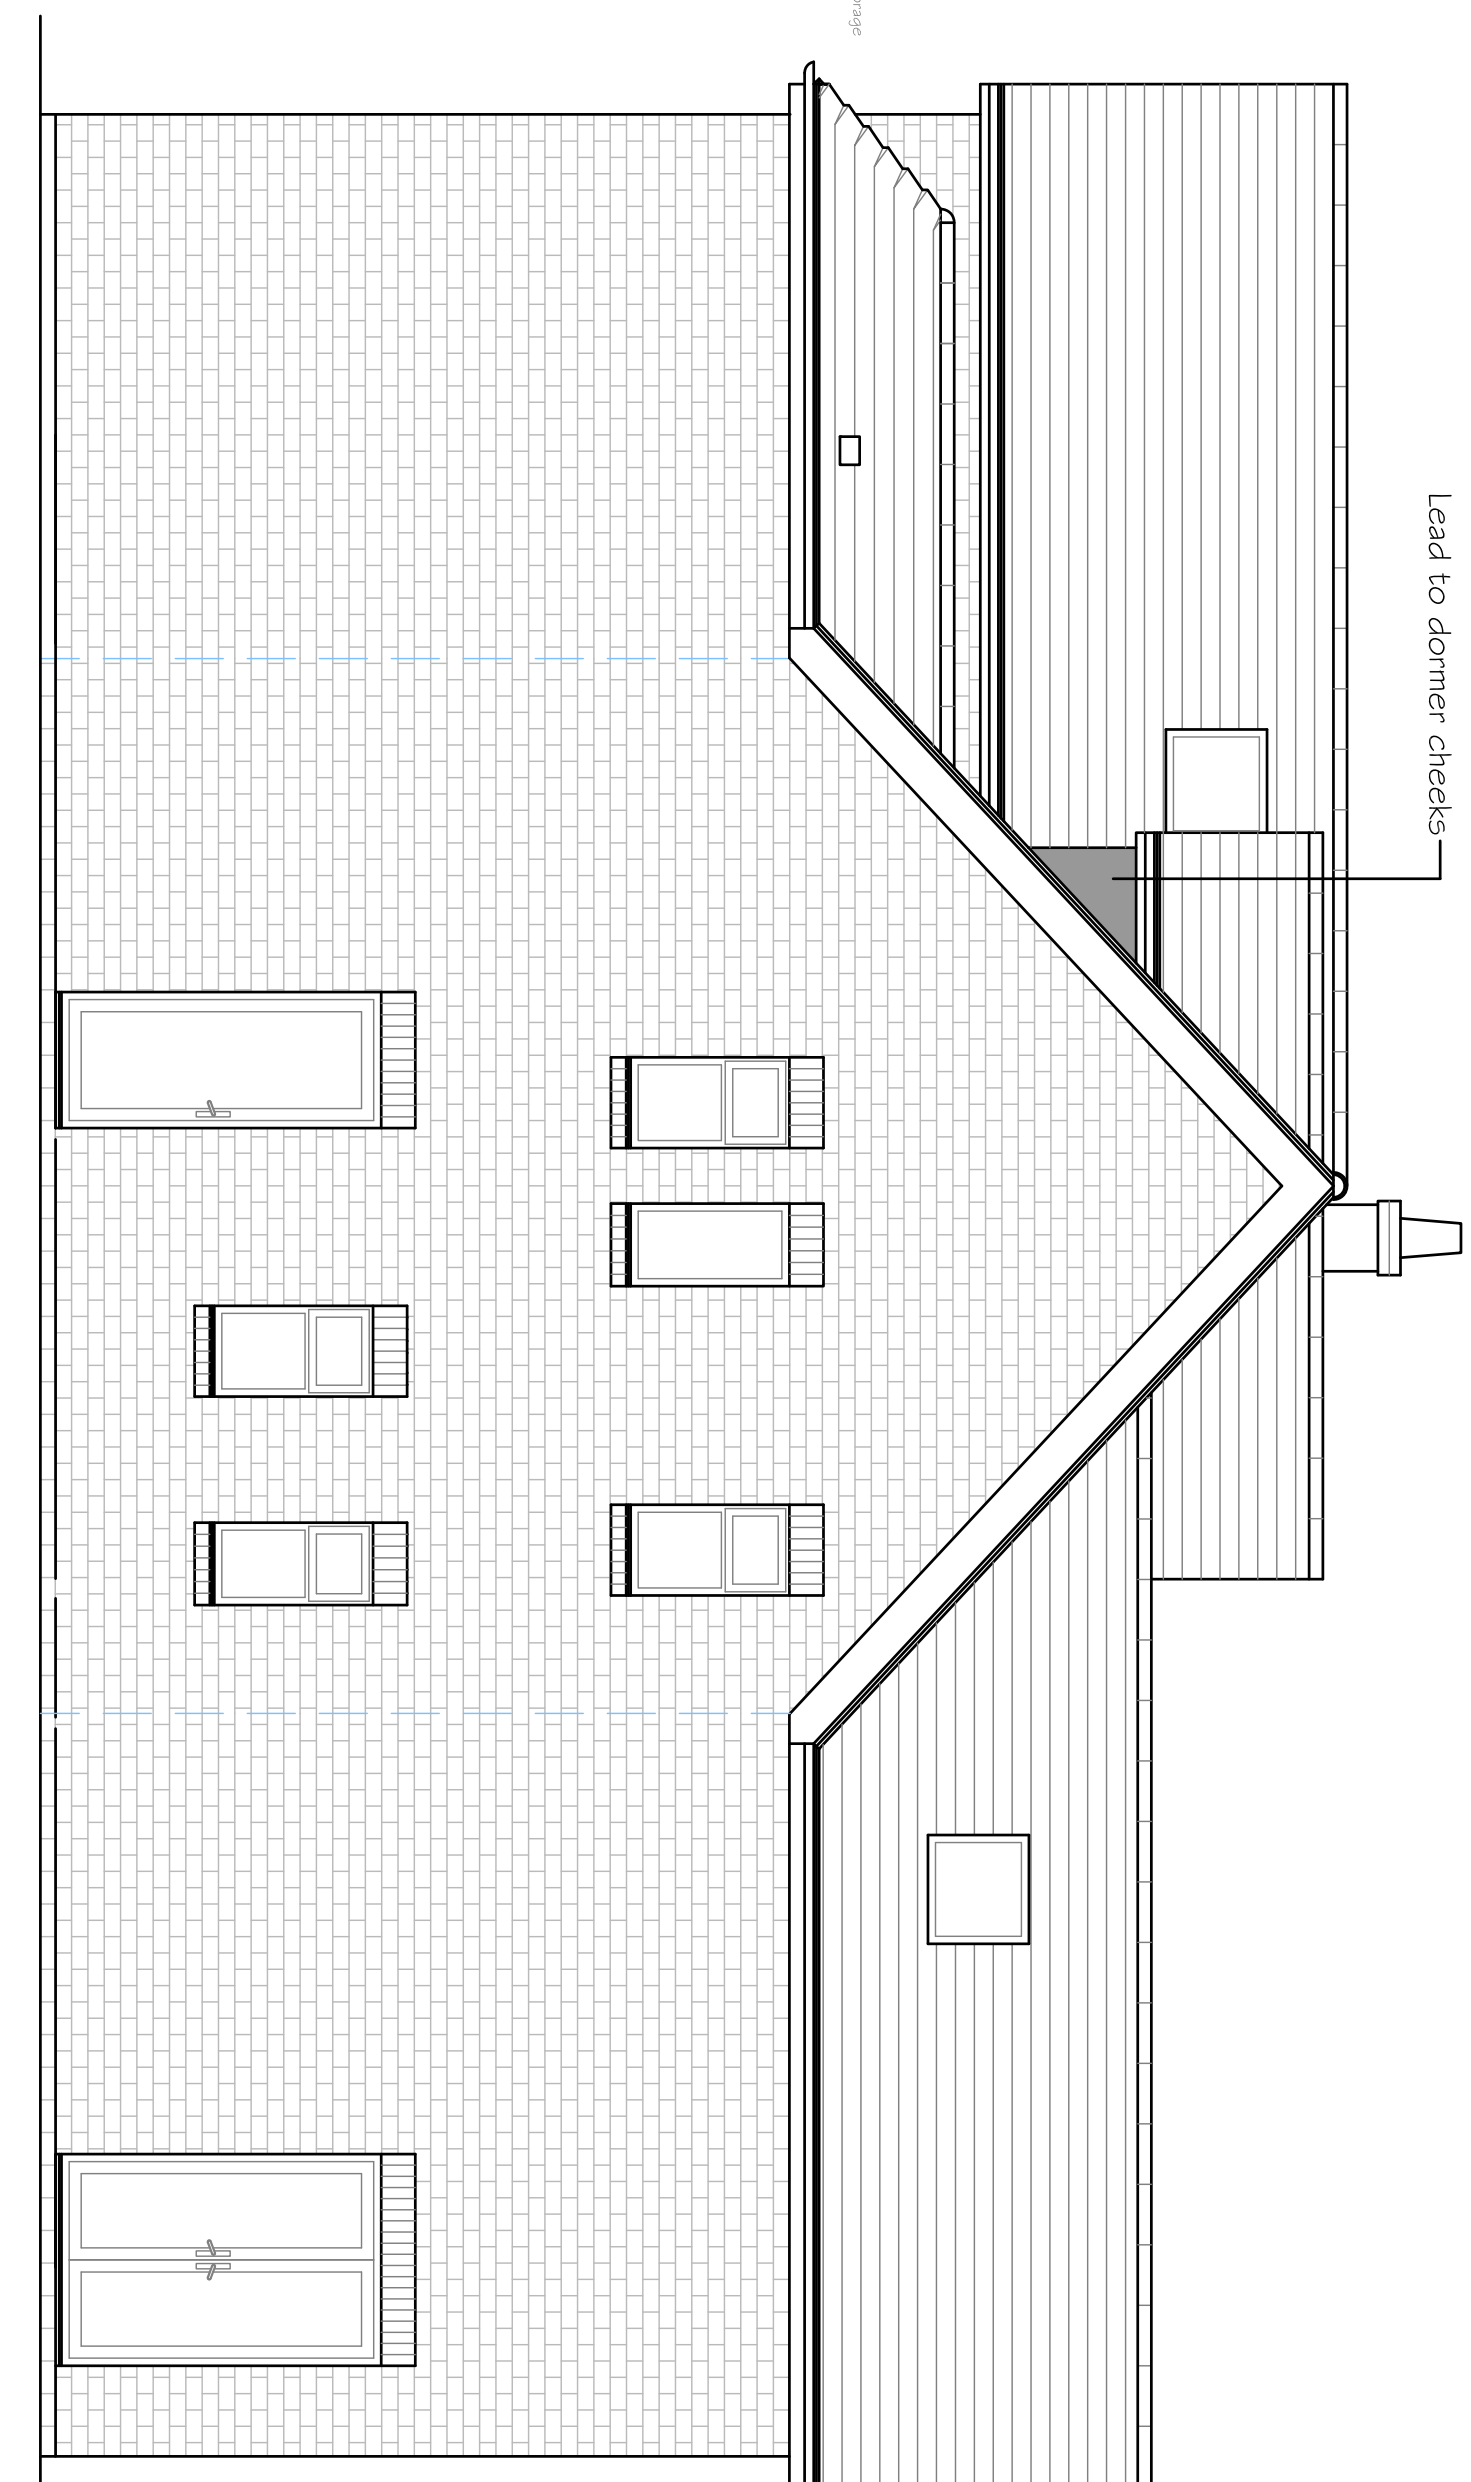


Proposed Side (North) Elevation

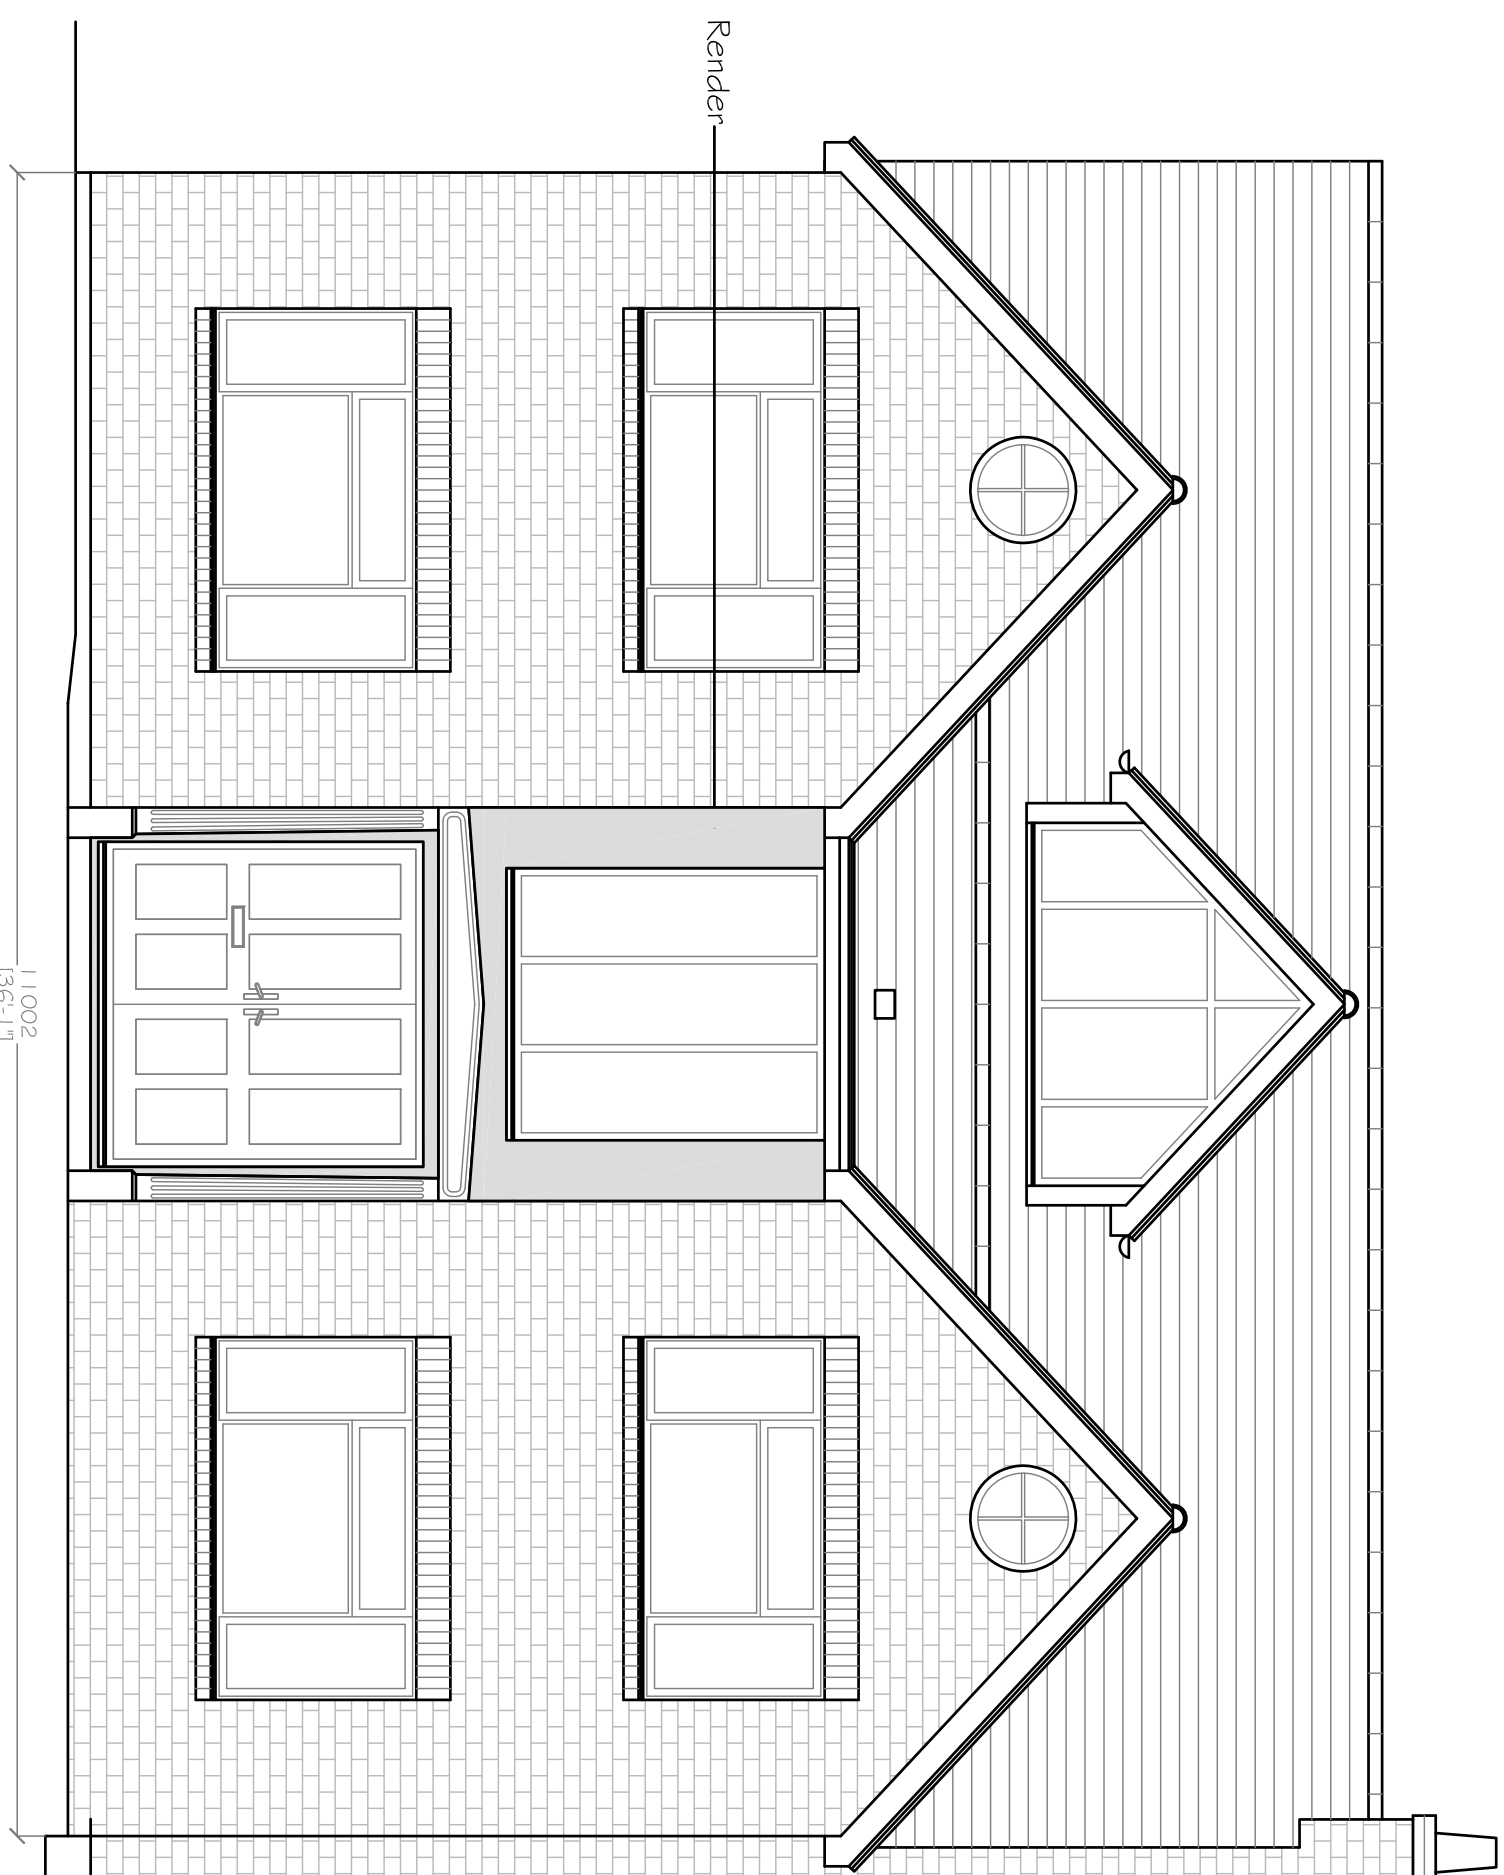

Proposed Front (West) Elevation

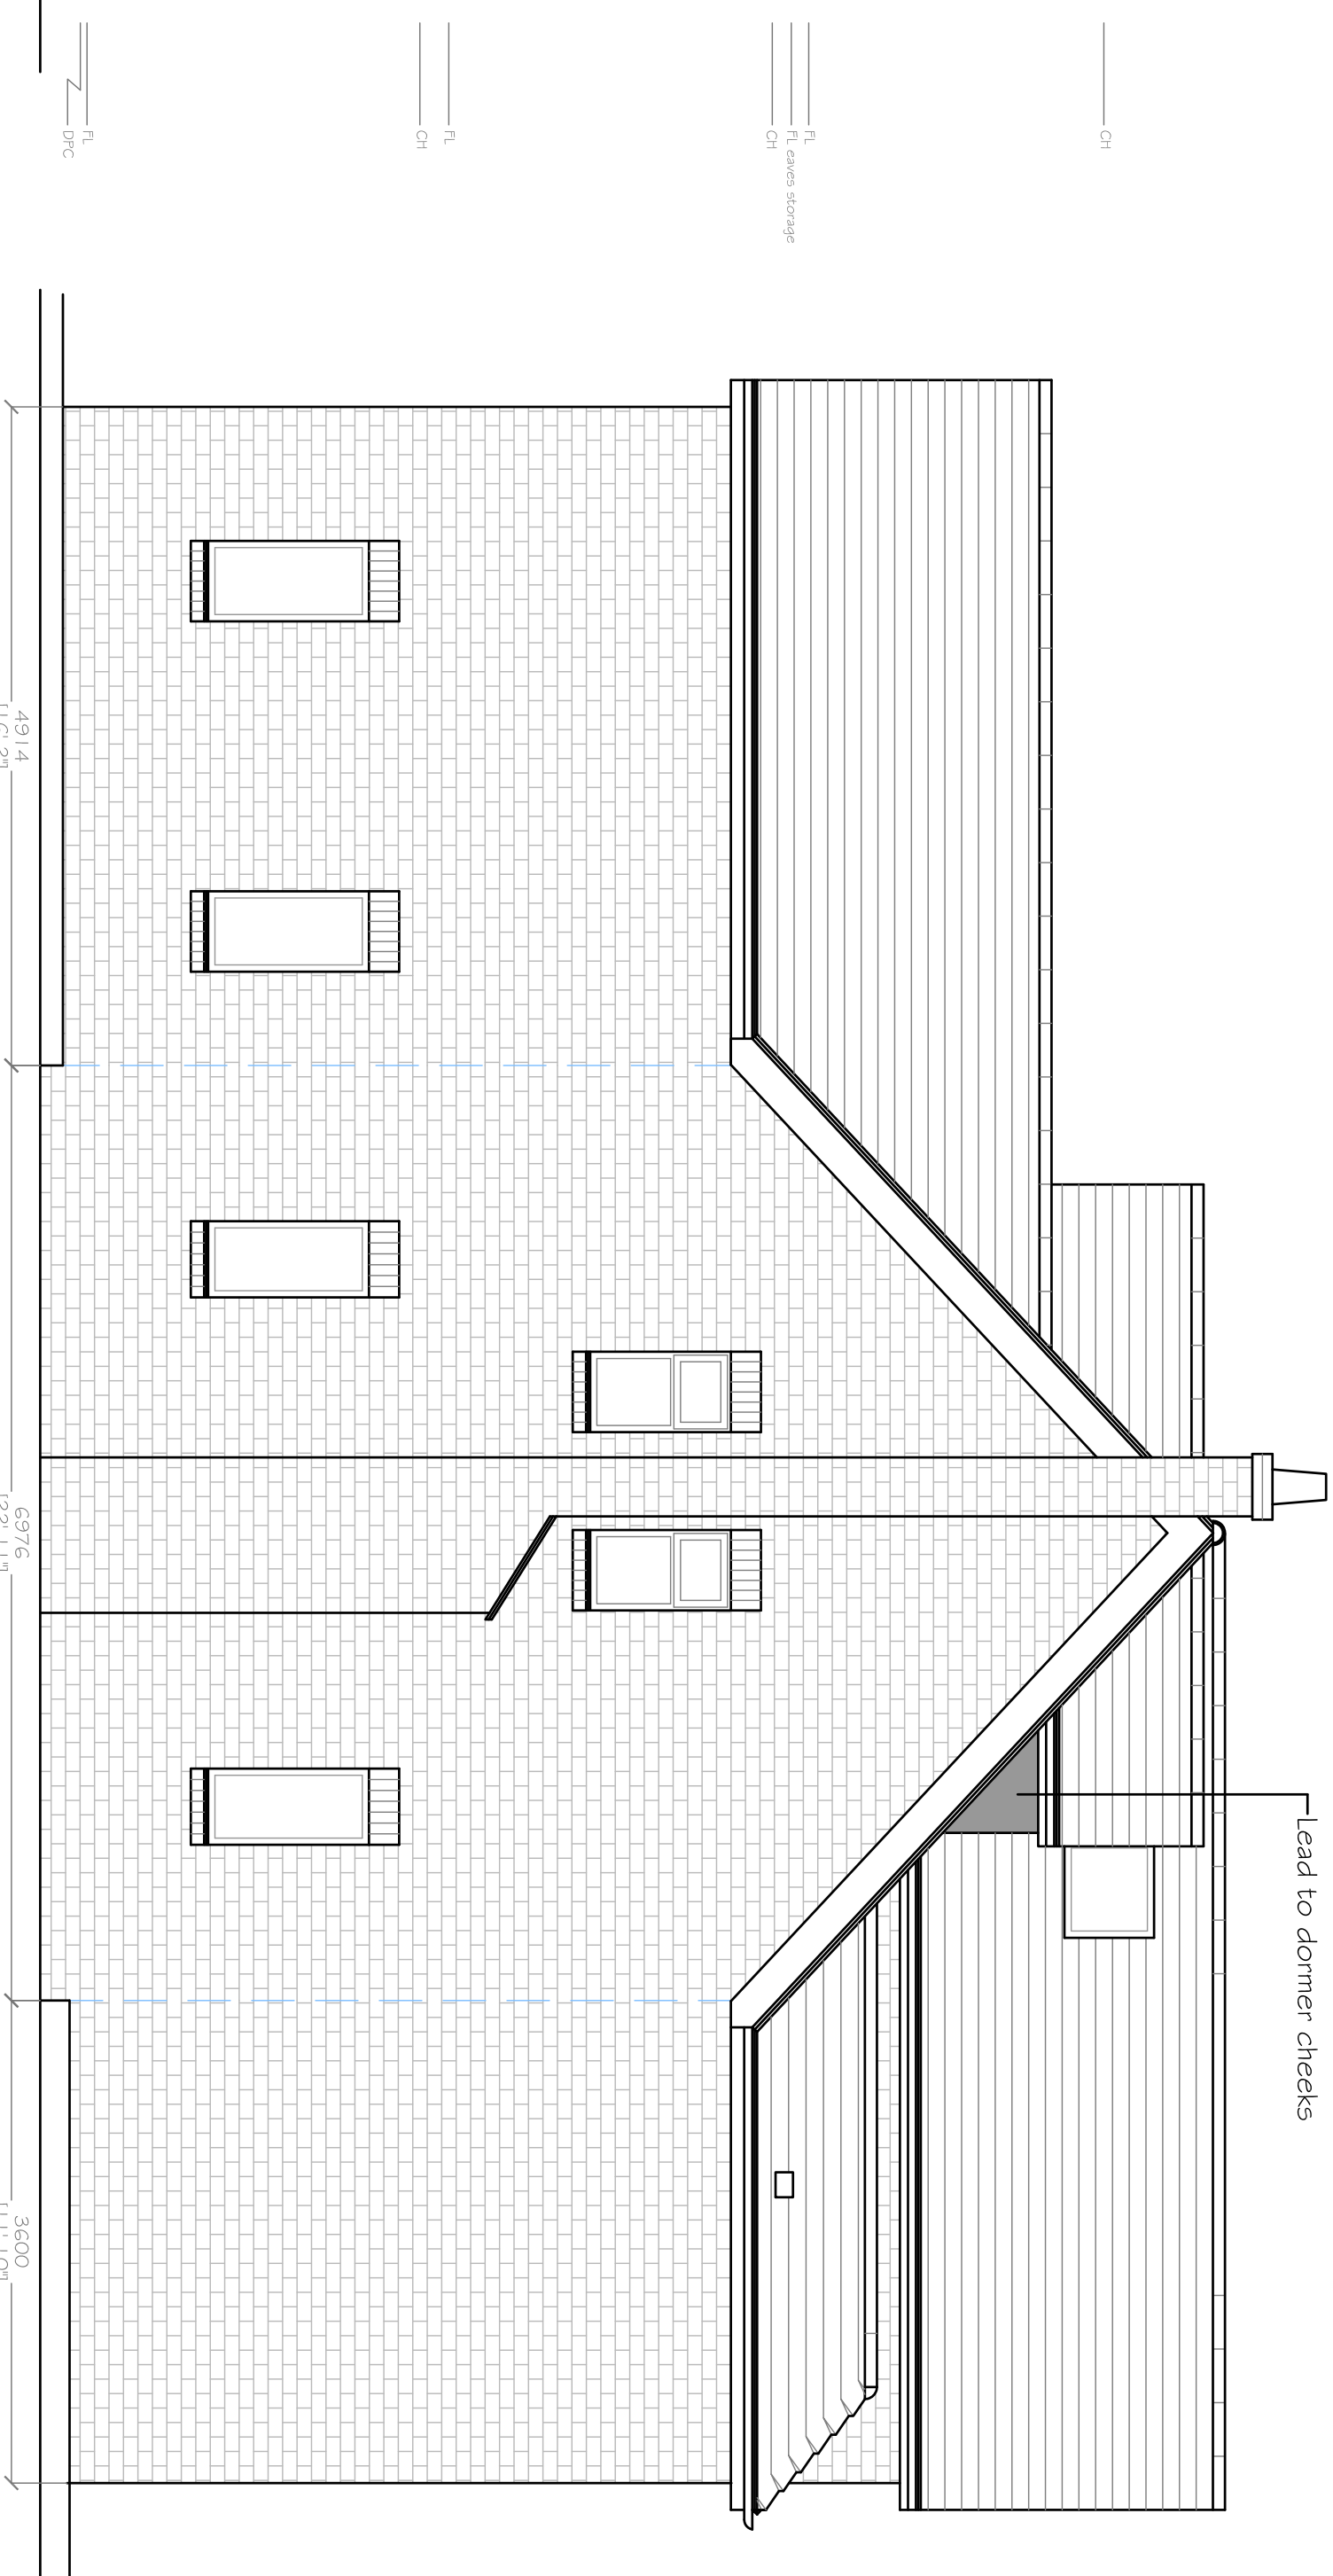

Proposed Side (South) Elevation

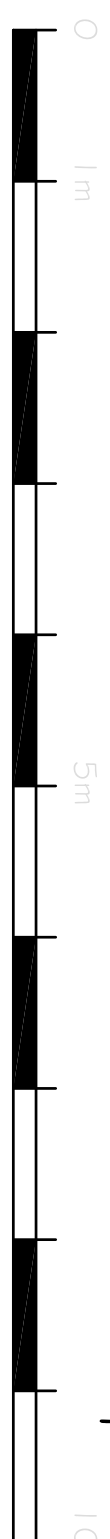

All materials and finishes to match existing

[illegible]