





Scale 1:500 @ A3
Existing Block Plan

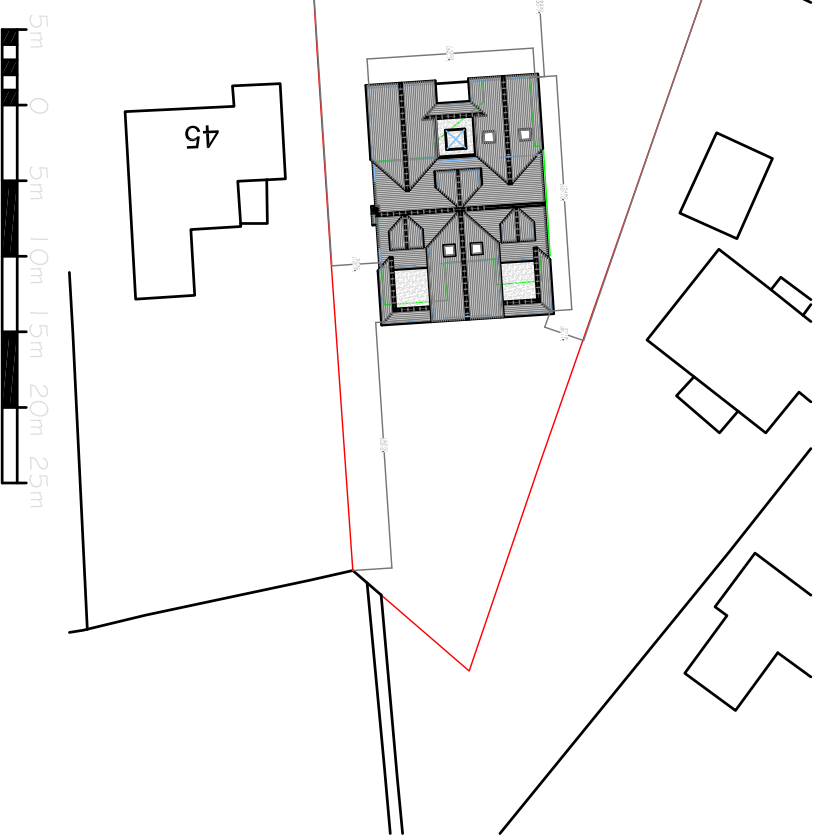

Scale 1:500 @ A3
Proposed Block Plan

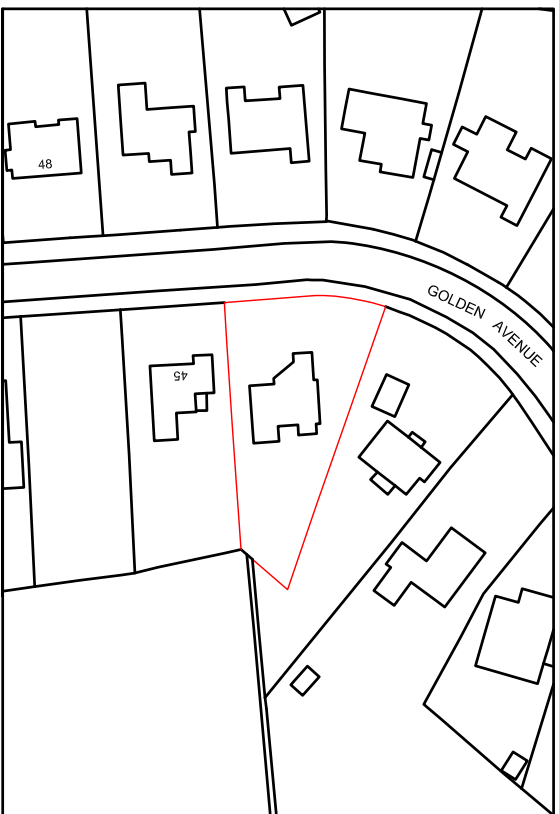

Scale 1 : 1250 @ A3

Location Plan



Jonathan Design									
65 Stoneage Close North Bersted Bognor Regis West Sussex PO22 9QW									
 Copyright Jonathan Design Not to be reproduced without permission									
Tel/Fax: 01 243 830999 Mobile: 07709 508347 E-mail: johar.design@btinternet.com									
Client:		Dwg No:		Notes:					
Nick Peters		11-21 GA Pf		1. Dimensions in figures on drawings or specifications are to be taken in preference to scaled dimensions. 2. Reference should be given to large scale drawings. 3. Consideration should be given to the use of standard sizes. 4. If in ANY DOUBT the contractor MUST ASK for clarification					
Revision		9/11/21		43 Golden Avenue East Preston West Sussex BN16 1QX					
				Location Plan					
				Existing Block Plan					
				Proposed Block Plan					
				November 2021					