



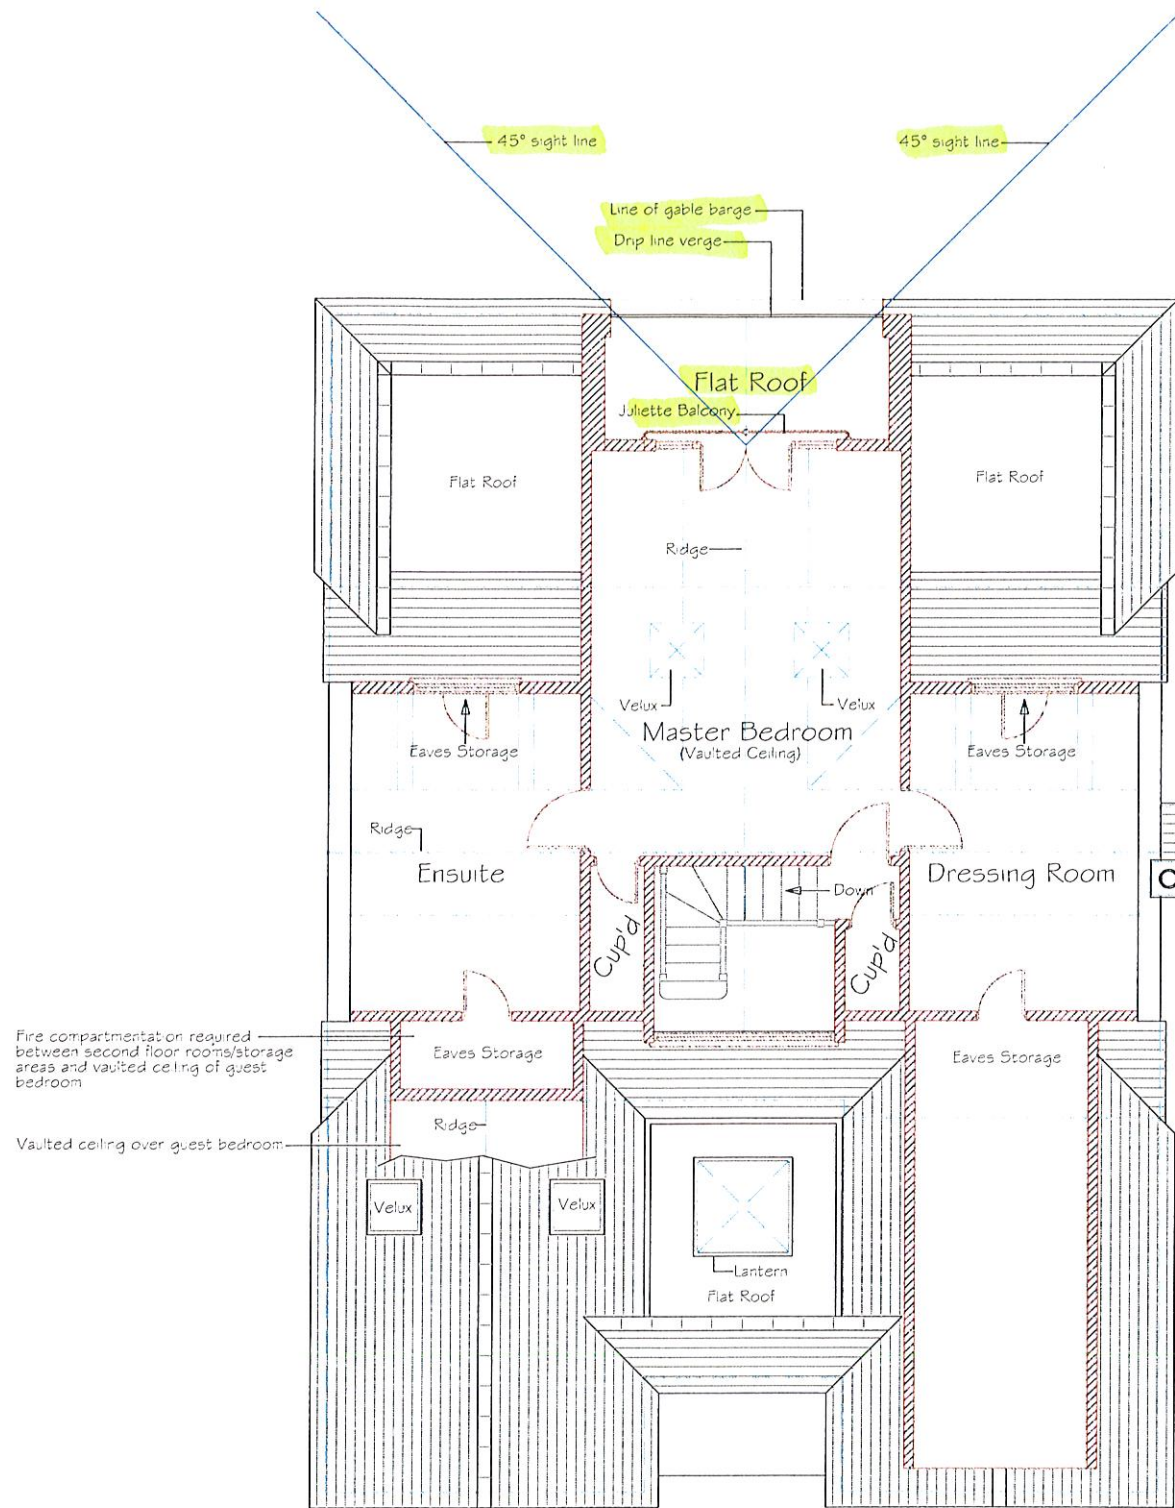

Proposed Second Floor Plan

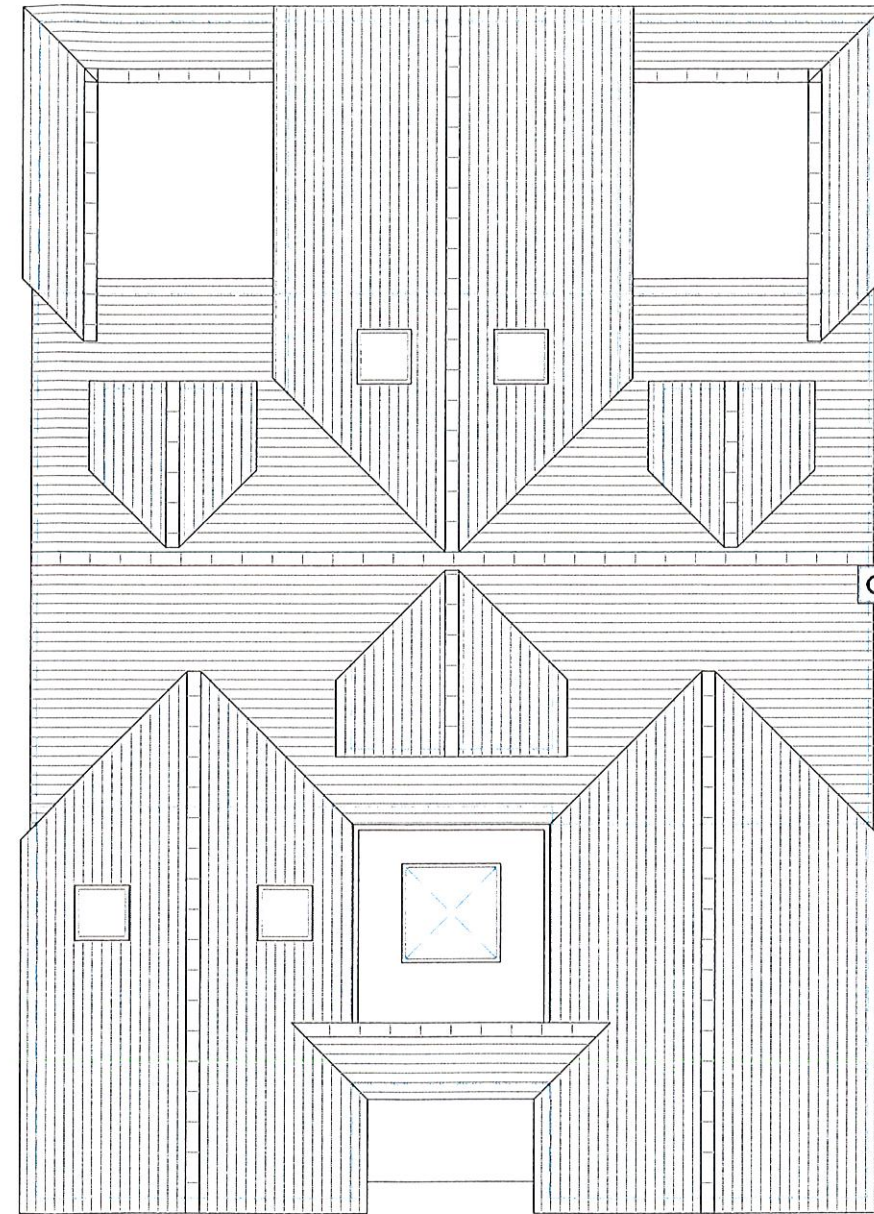

Proposed Roof Plan



1	Revision	4/3/22	Amended in line with Council consultation
---	----------	--------	---

Johar Design

65 Stoneage Close
North Bersted
Bosmer Ridge
West Sussex
PO22 9QW

01243 830999
07709 508347
E-mail: johar.design@btinternet.com

43 Golden Avenue
East Preston
West Sussex
BN16 1GX

Proposed Second Floor & Roof Plan

November 2021