




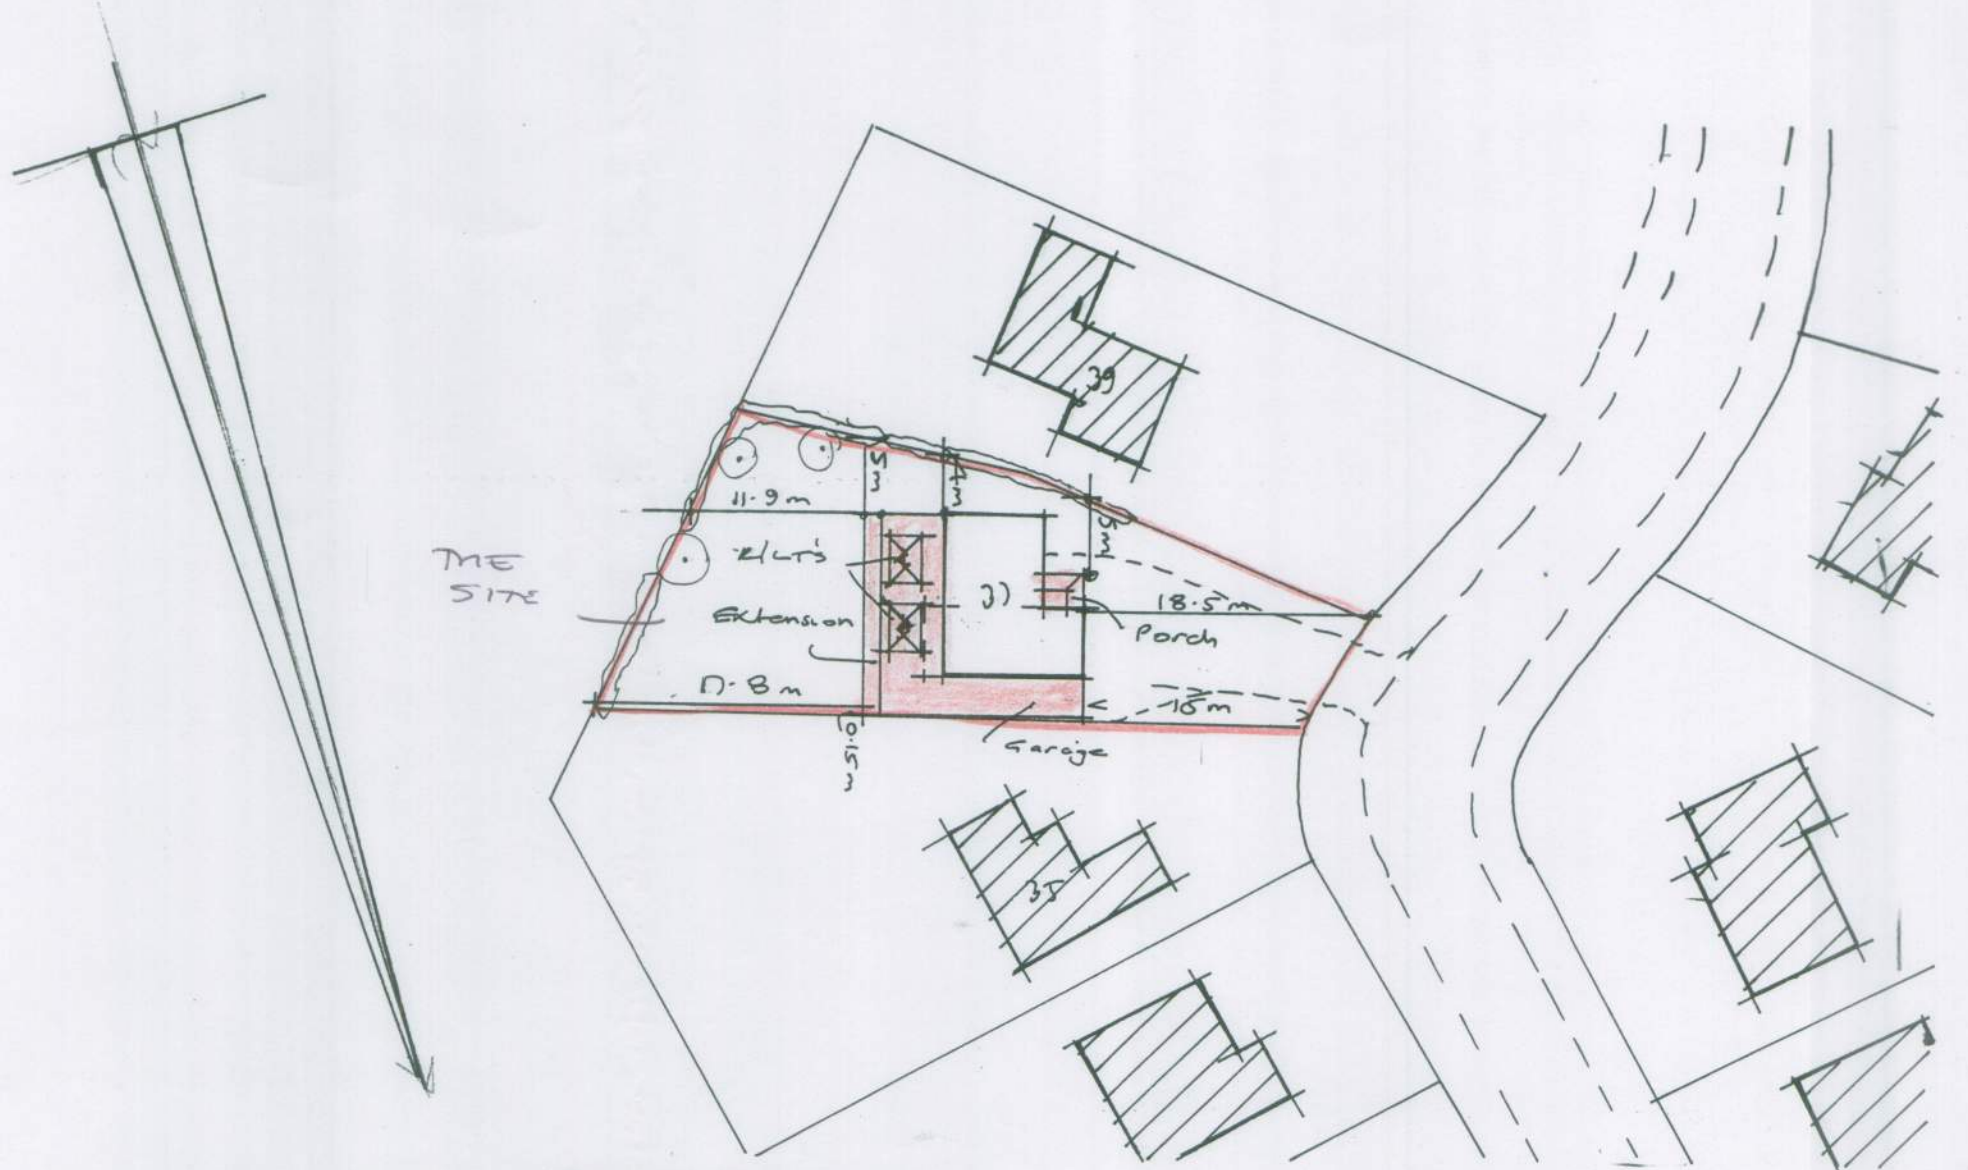


Block plan 1:500

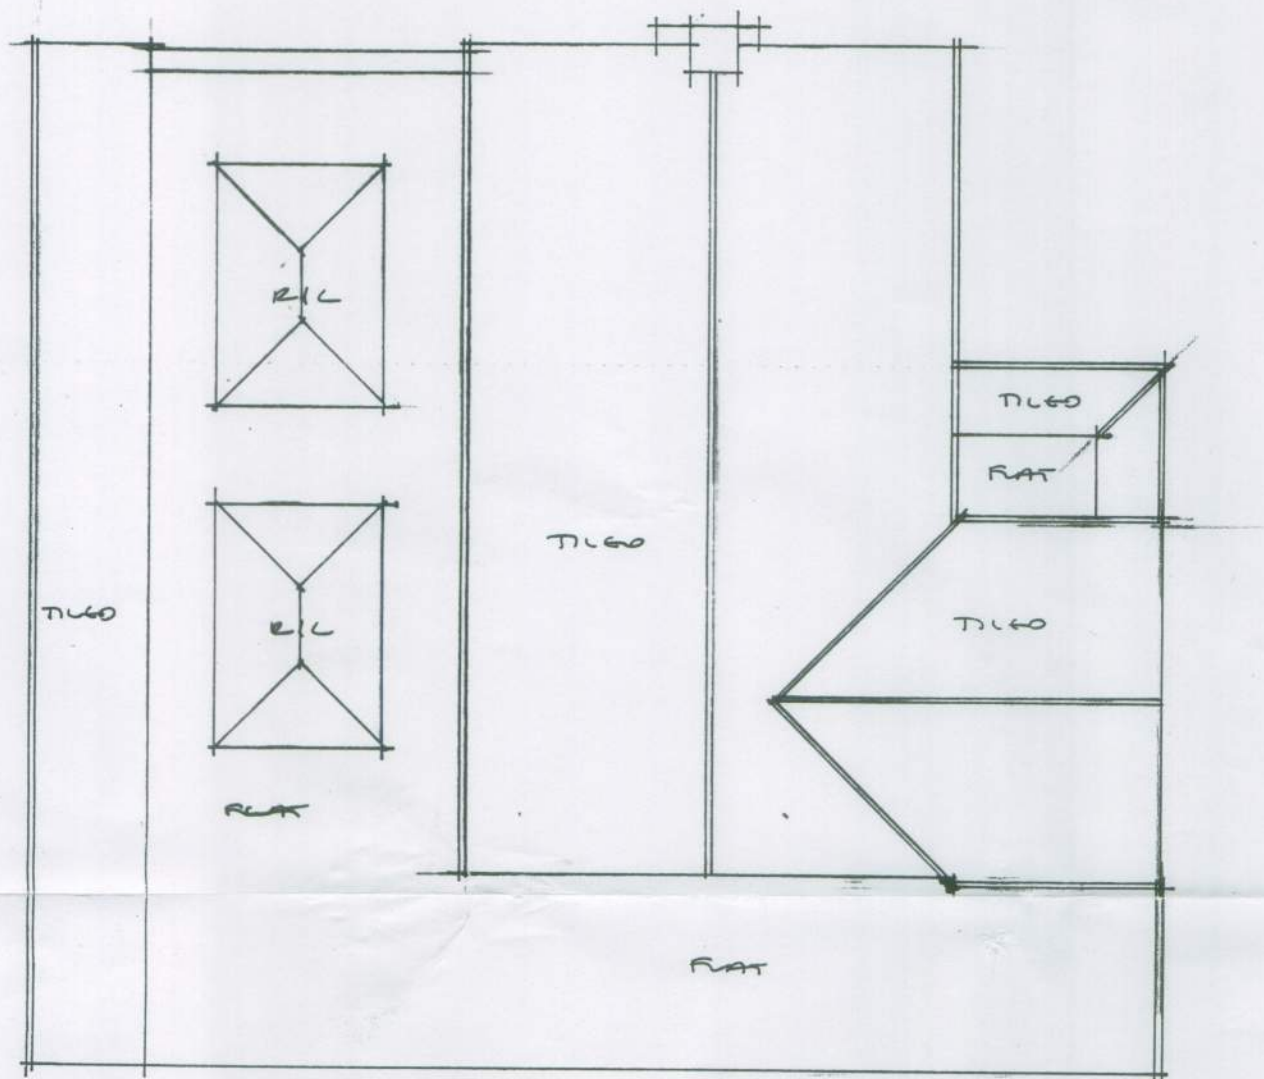

Proposed roof plan 1:100

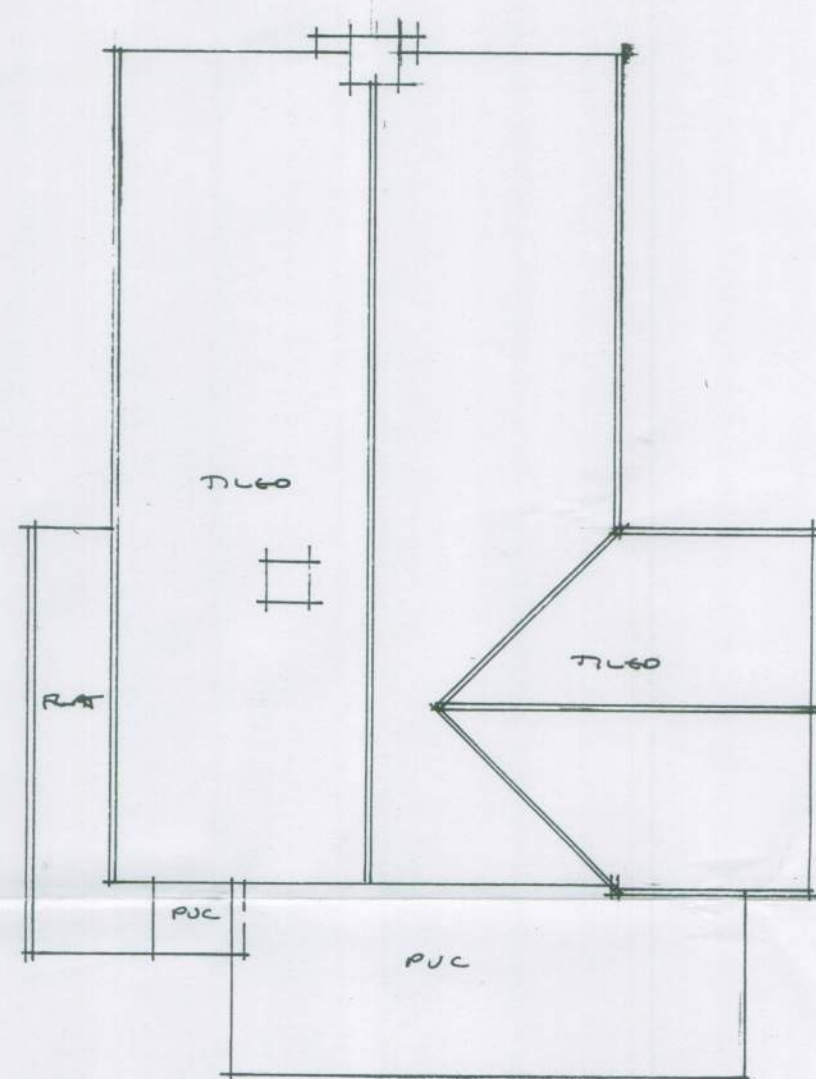


Existing roof plan 1:100

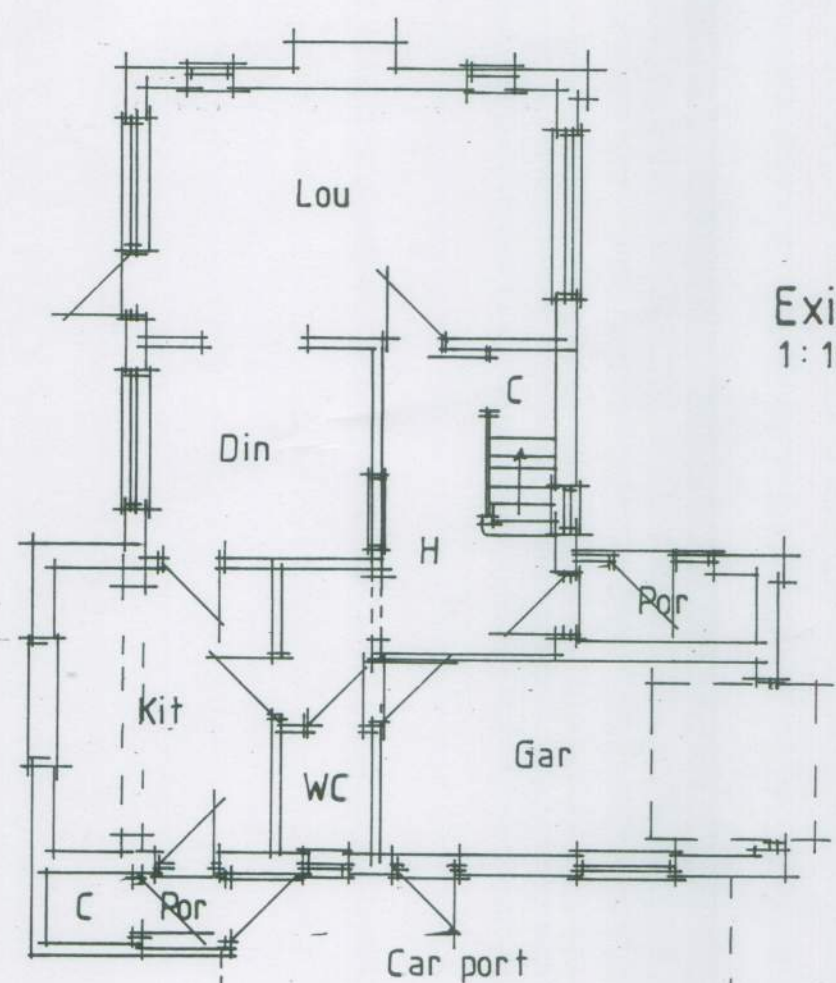

Ground floor

Existing plans
1:100

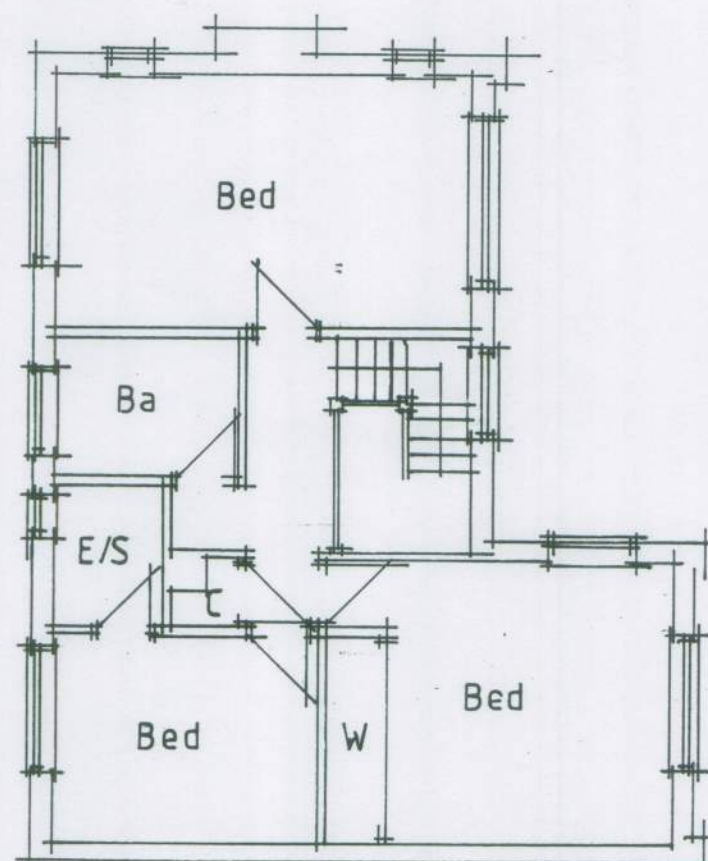

First floor

AJ SALTER & SON
Architectural Technicians
and Surveyors
50 WINDSOR ROAD, WORTHING,
WEST SUSSEX, BN11 2LV
Tel/Fax: (01903 209496)
E-mail: ajsalterandson@hotmail.com

C			
B			
A			
Client	MR & MRS KITE		
Address	37 Golden Avenue : East Preston		
Drawing	DETAILS & BLOCK PLAN	No.	6415-2
Scale	1:100 1:500	Drawn	B
		Date	SEPT 15