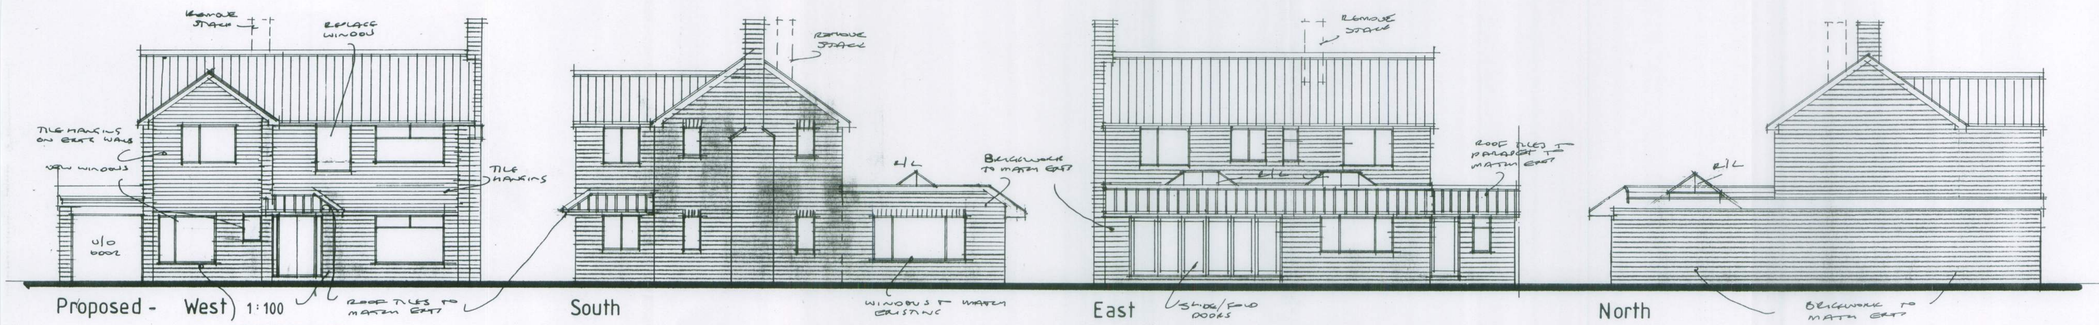

Proposed - West 1:100 South East North

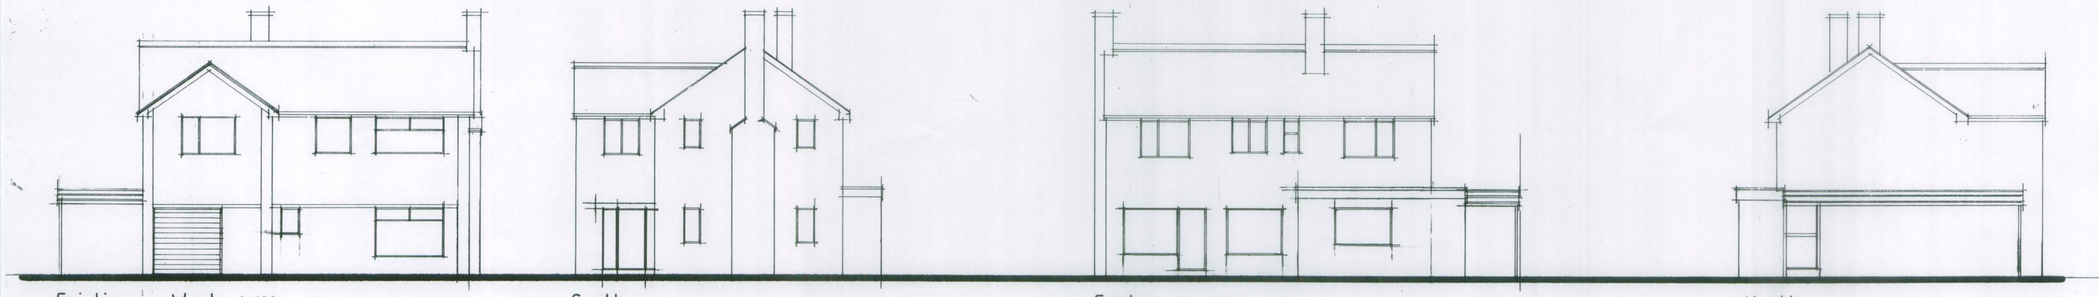

Existing - West 1:100 South East North

Site plan 1:1250

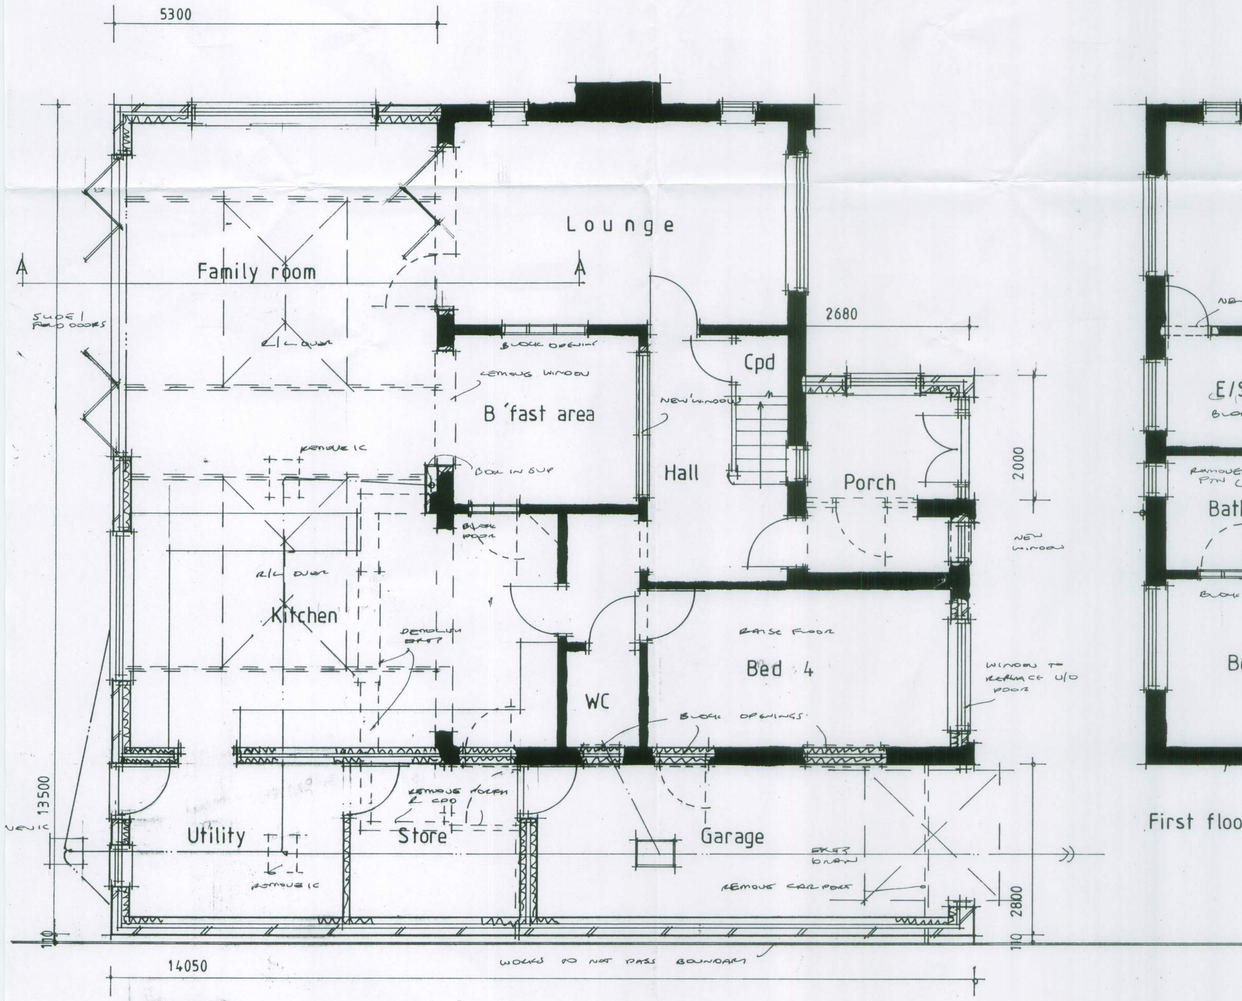

Ground floor plan 1:50

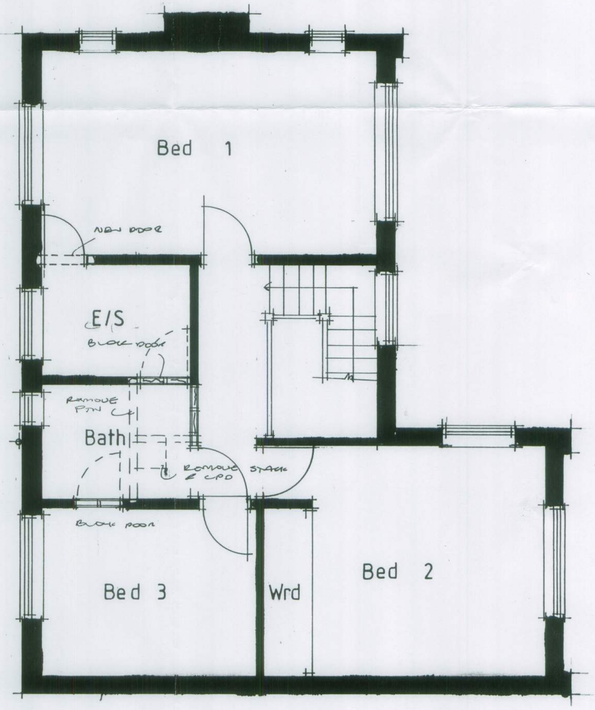

First floor 1:50

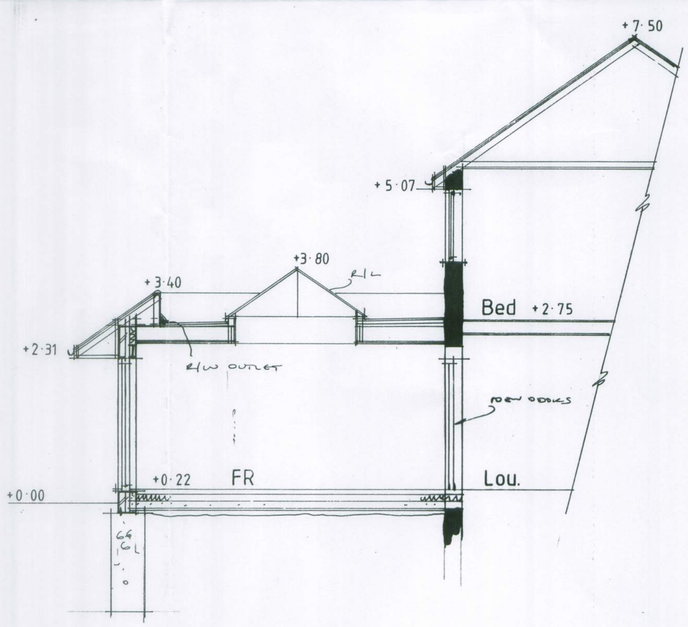

Section AA 1:50

C			
B			
A			
Client	MR & MRS KITE		
Address	37 Golden Avenue : East Preston		
Drawing	EXTENSIONS & ALTERATIONS		No. 6415:1
Scale	1:50 1:100	Drawn BS	Date SEPT '15

AJ SALTER & SON
Architectural Technicians and Surveyors
50 WINDSOR ROAD, WORTHING, WEST SUSSEX, BN11 2LY
Tel/Fax: (01903 209496)
E-mail: ajsalterandson@hotmail.com

ARUN DISTRICT COUNCIL K/30/15/HH