
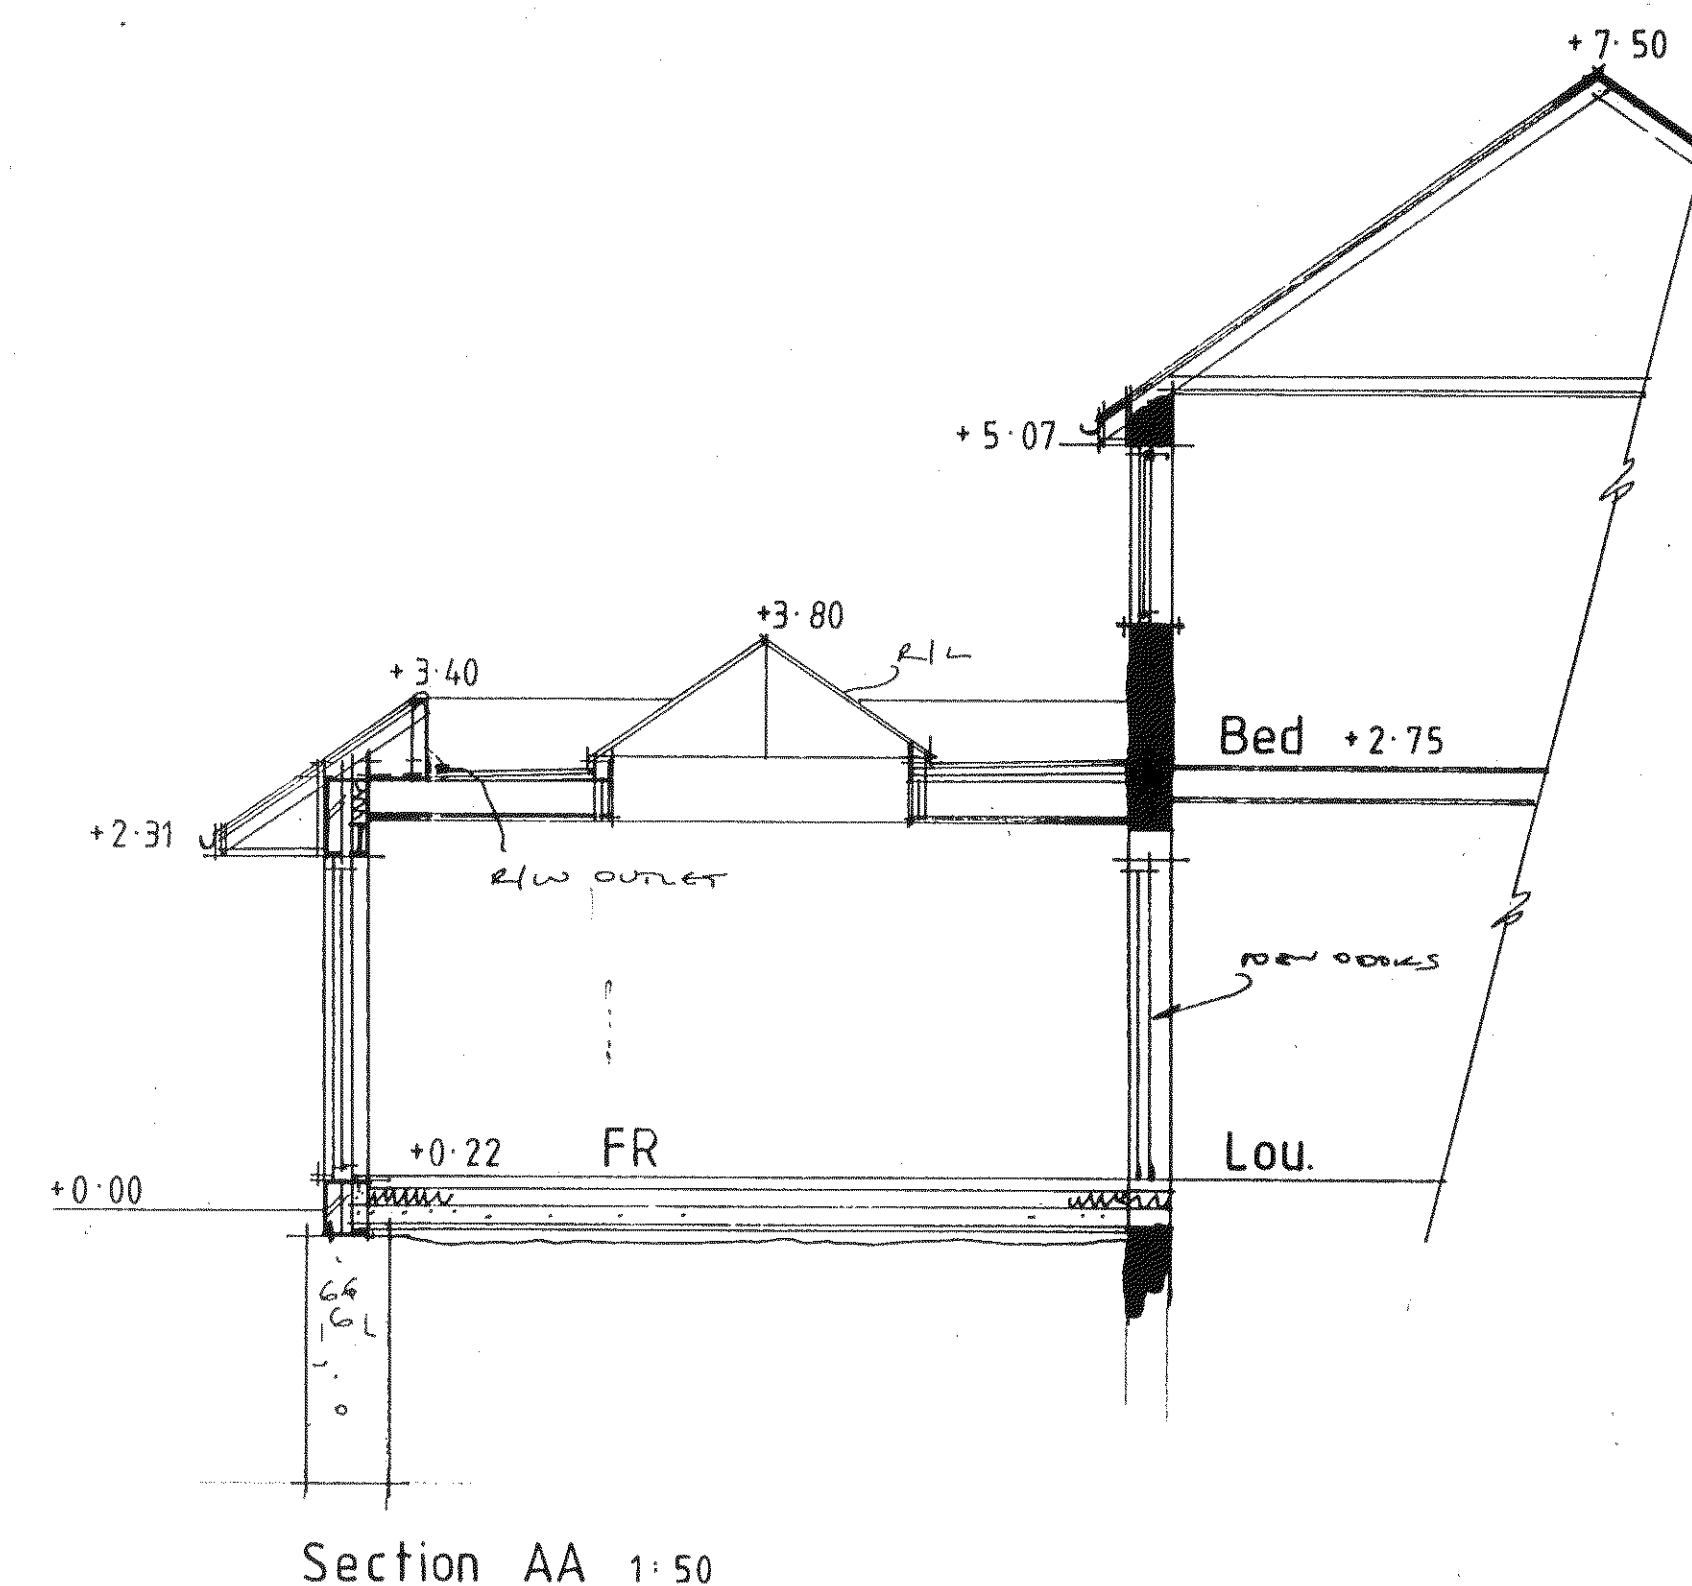
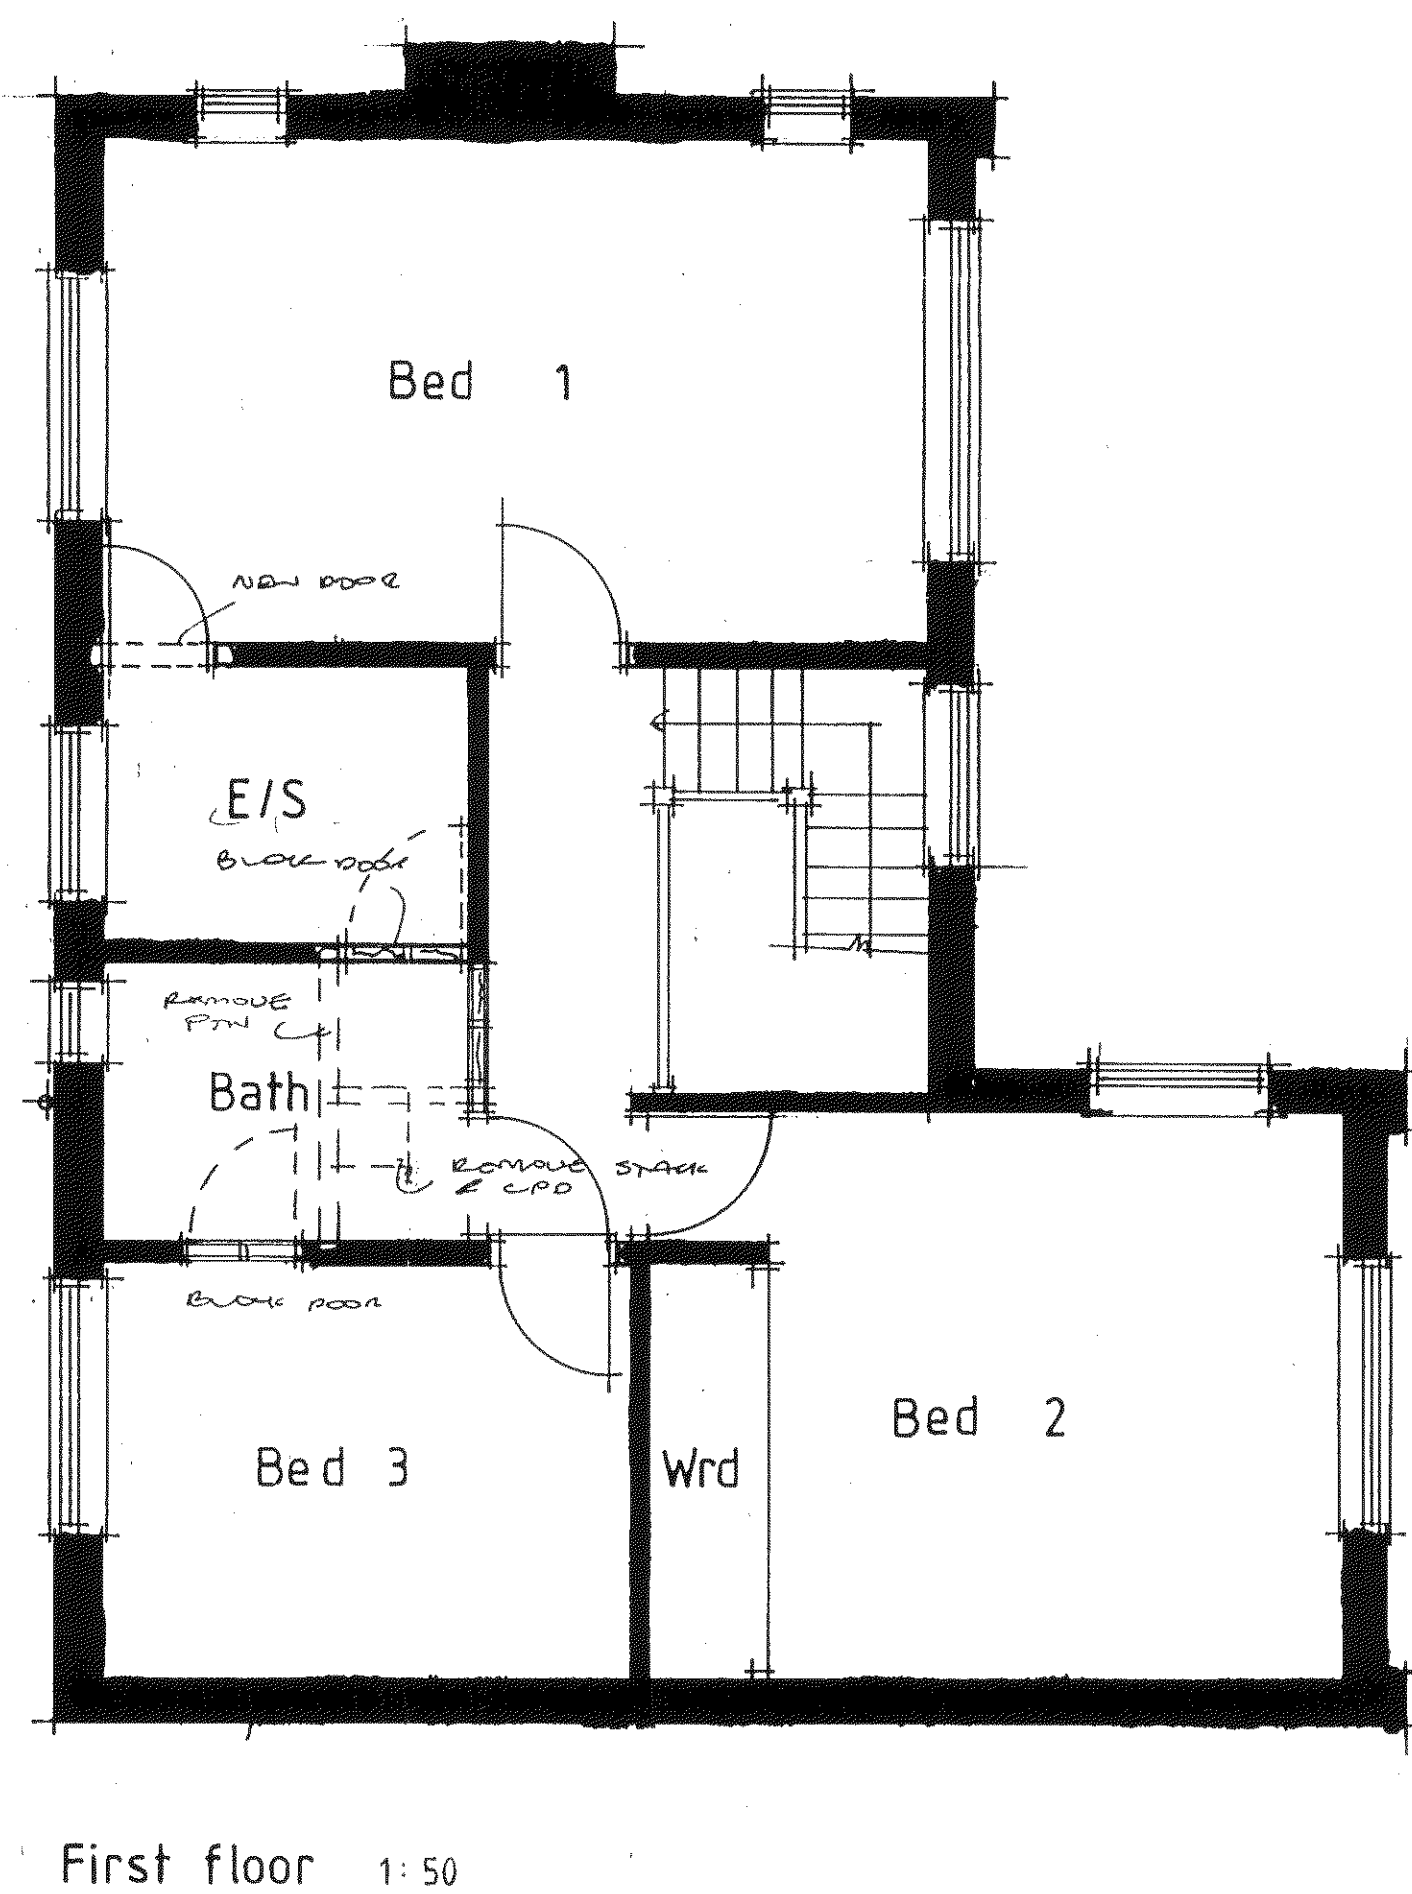
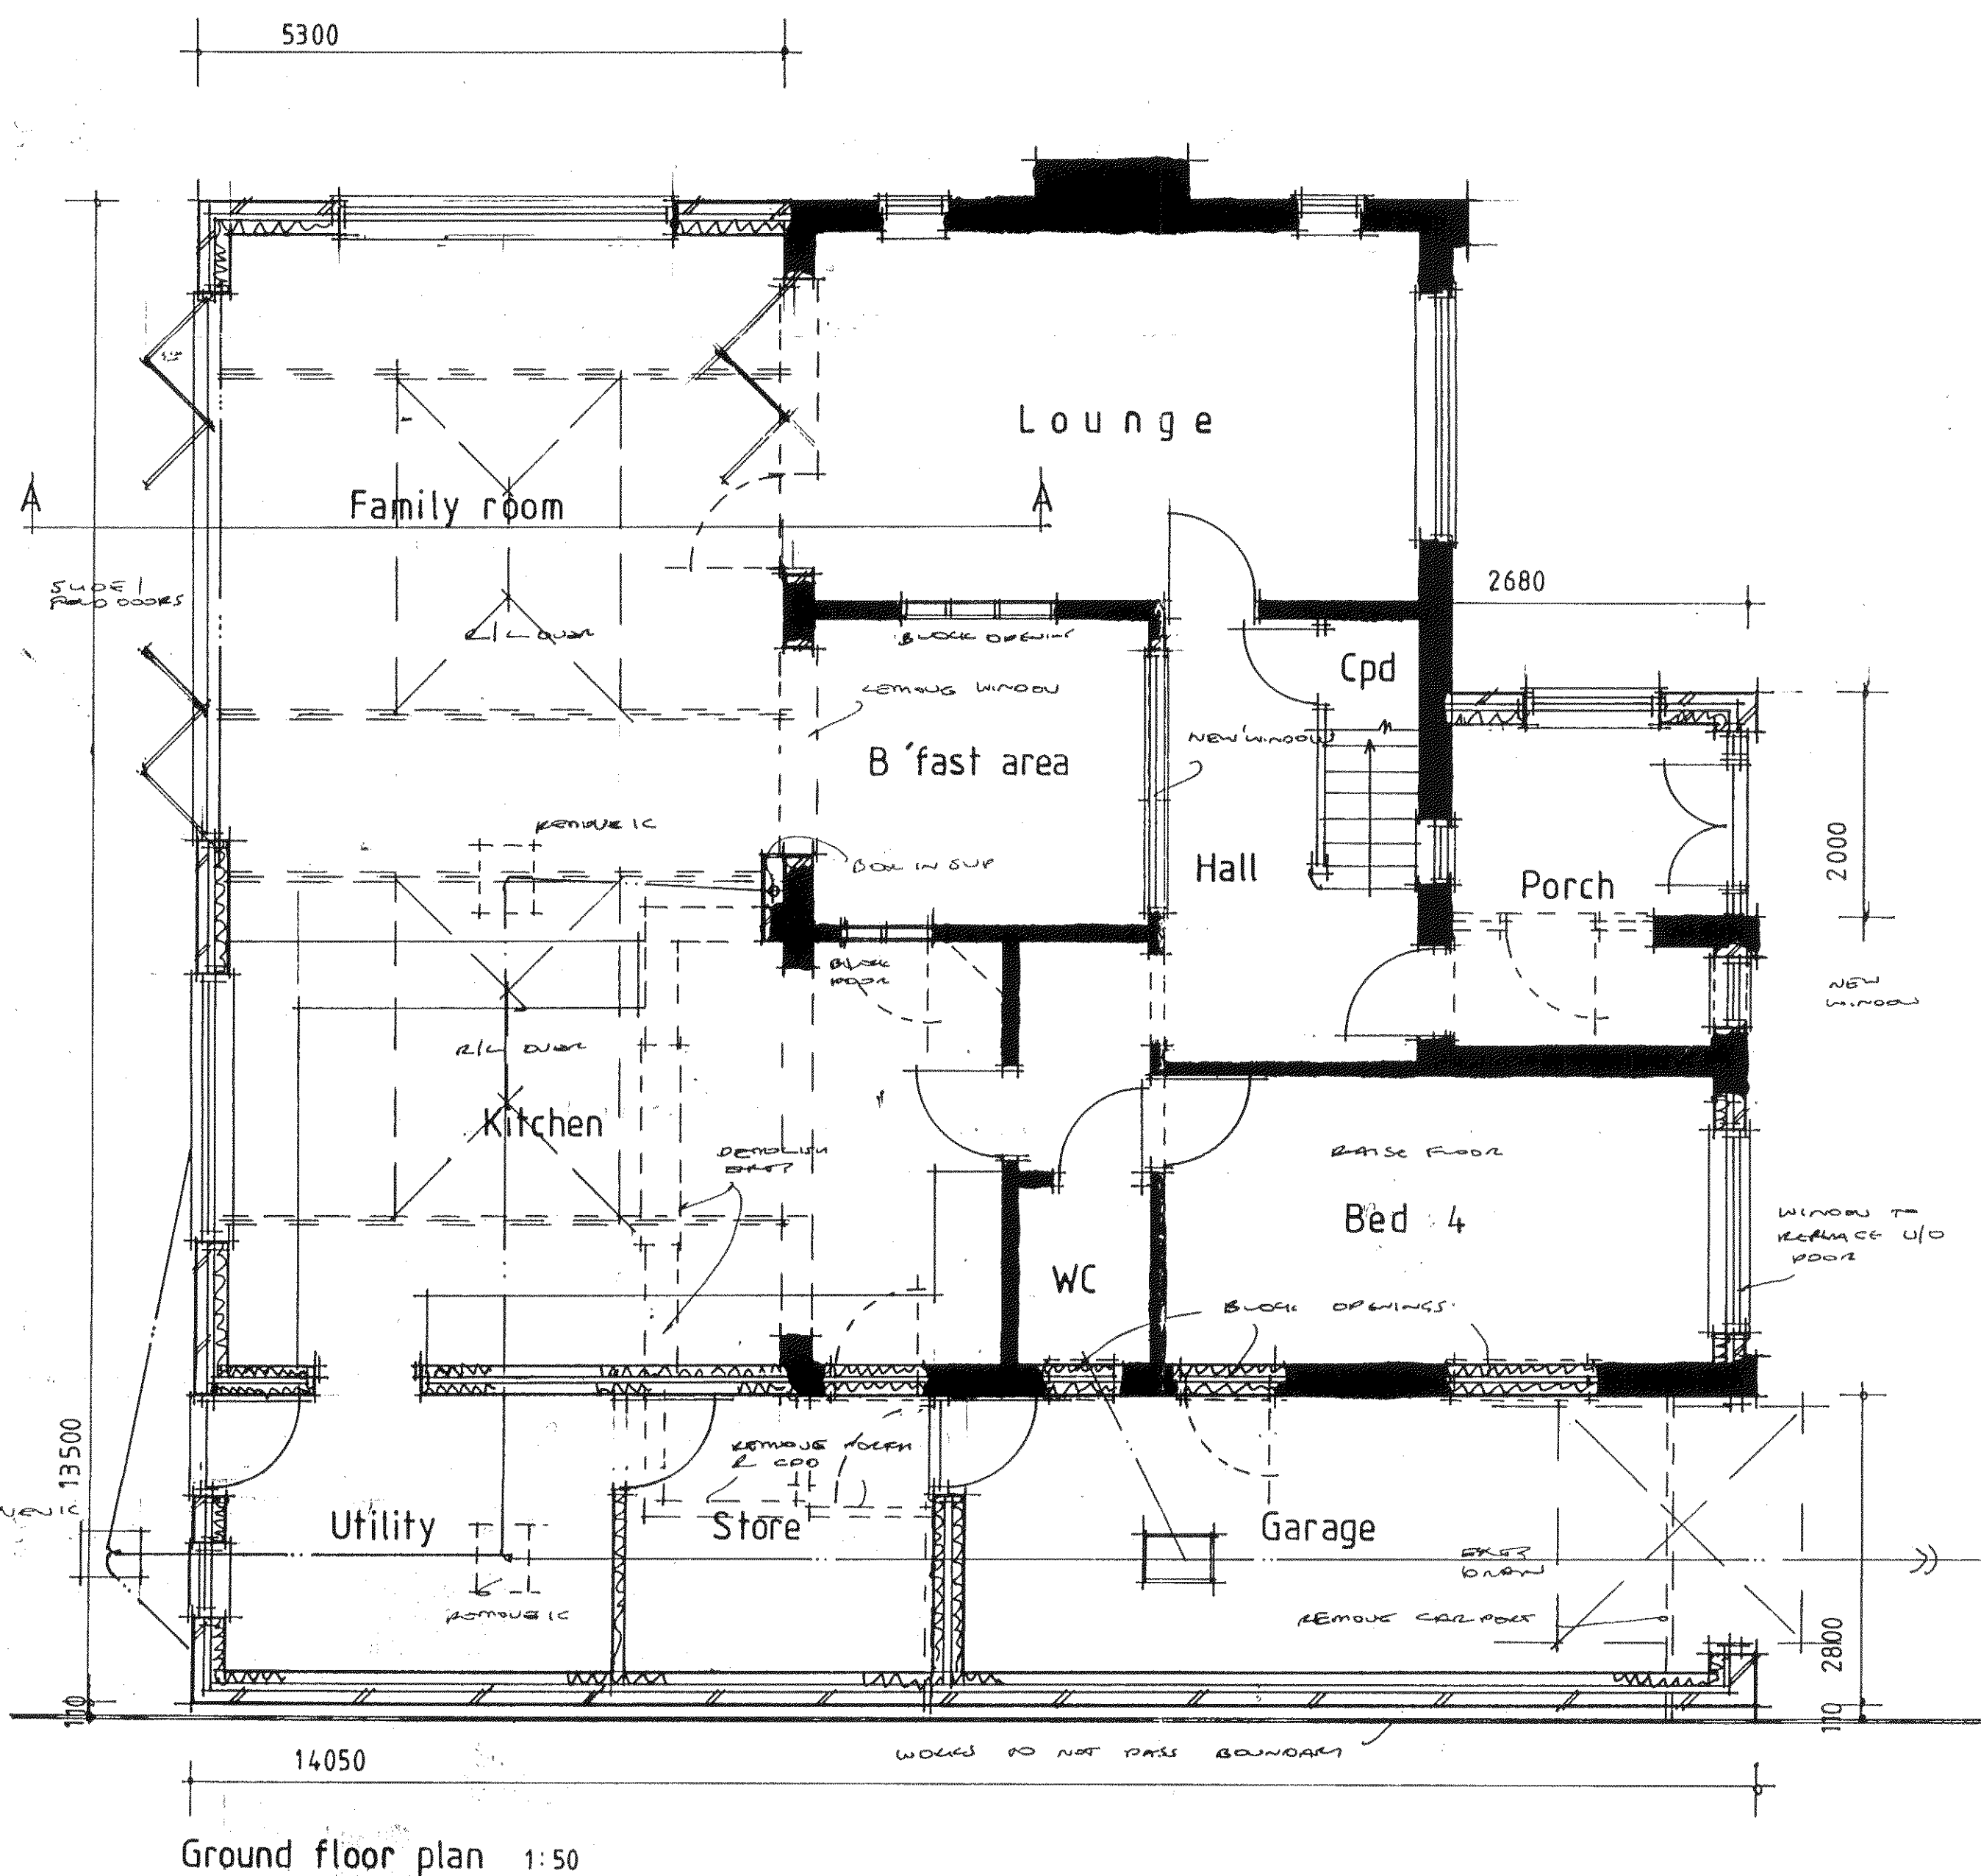
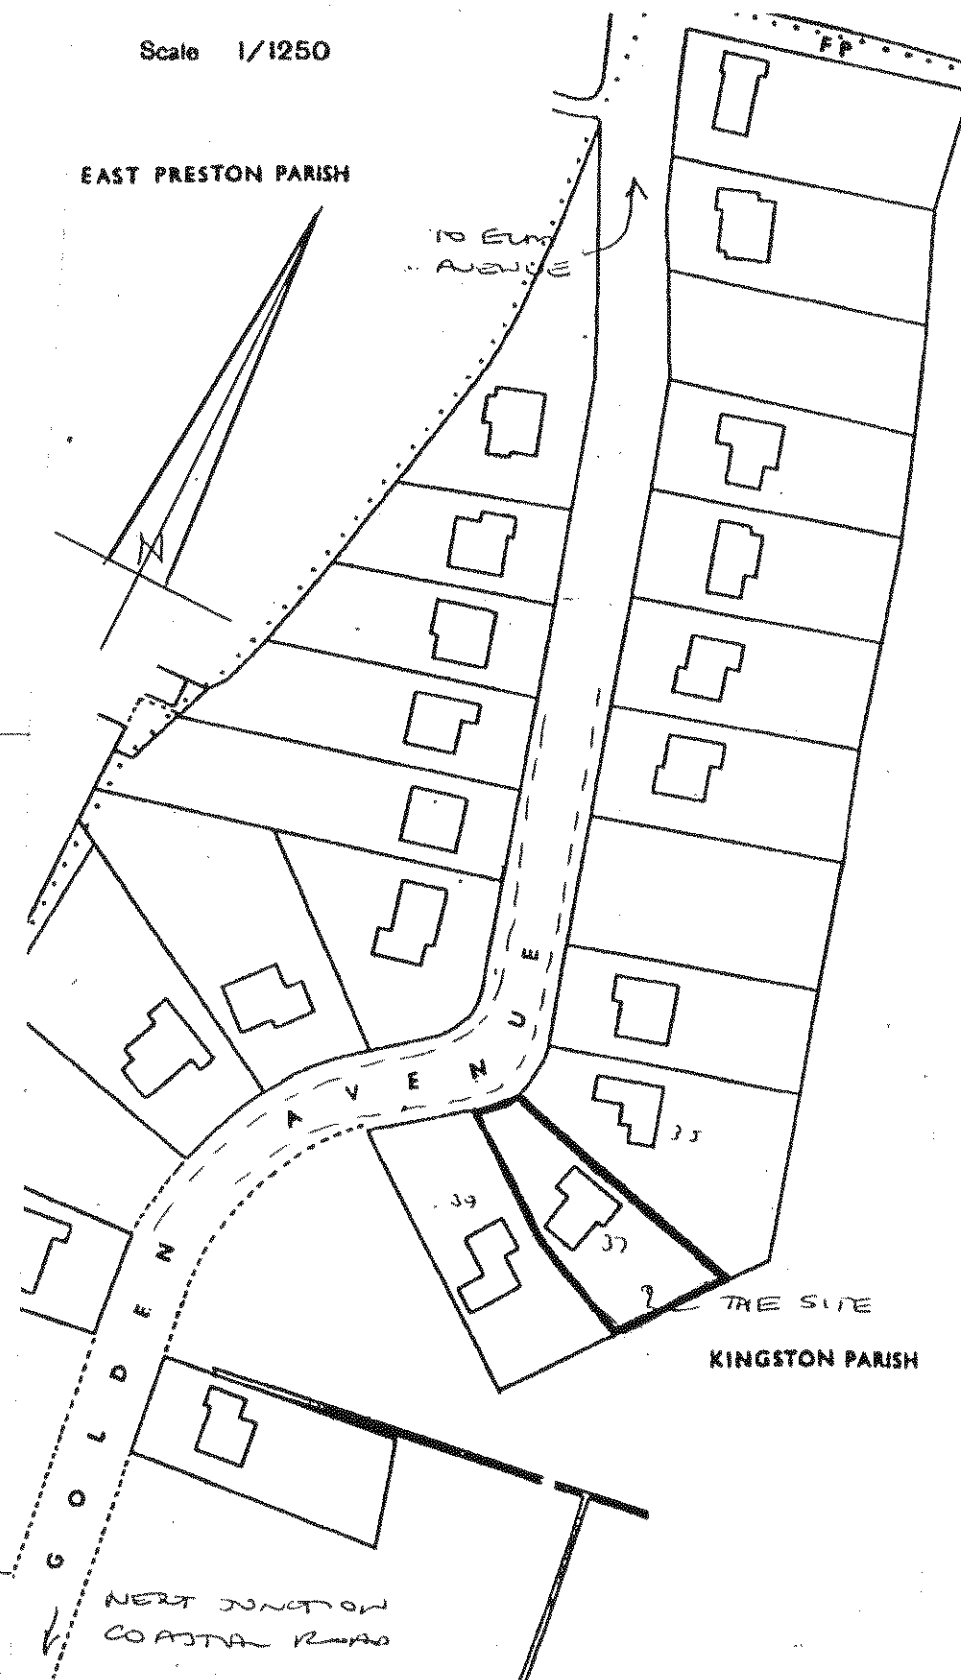


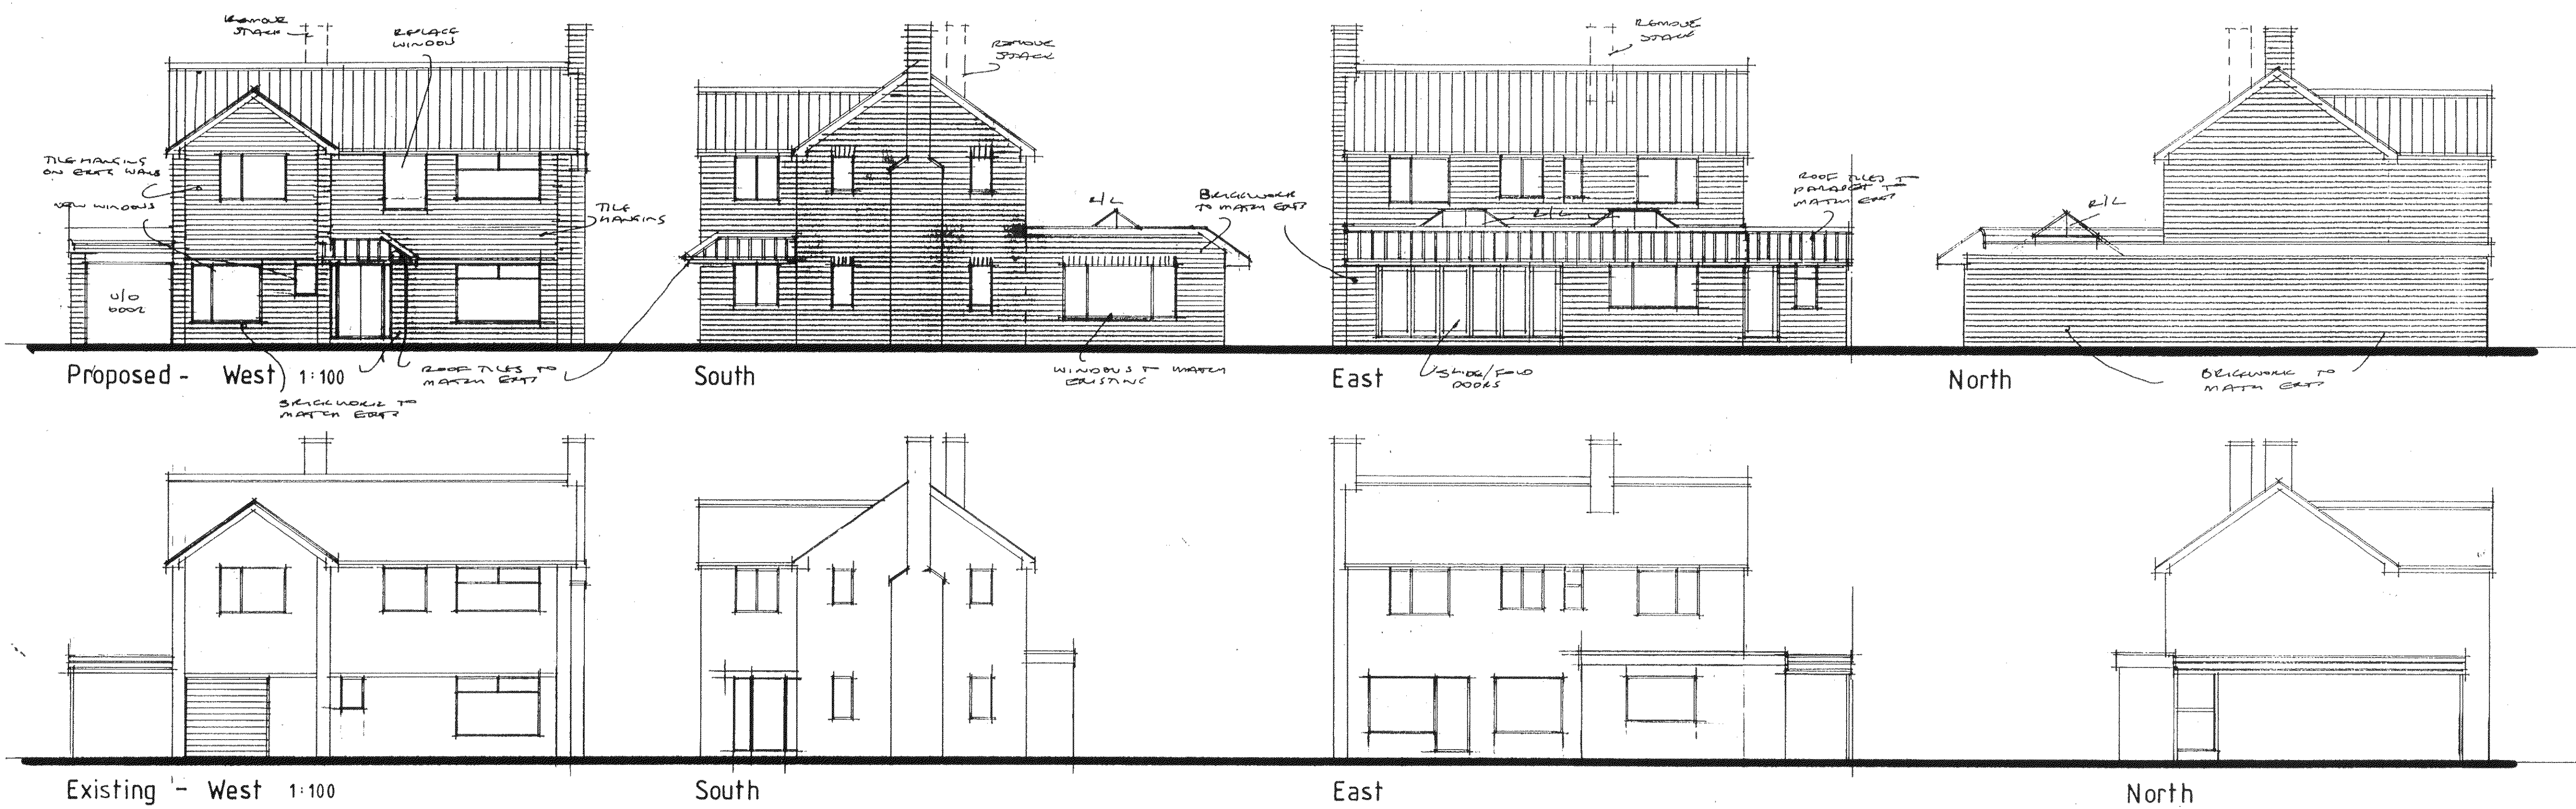

AJ SALTER & SON
Architectural Technicians
and Surveyors
50 WINDSOR ROAD, WORTHING,
WEST SUSSEX, BN11 2LY
Tel/Fax: (01903 209496)
E-mail: ajalterandson@hotmail.com

C			
B			
A			
Client	MR & MRS KITE		
Address	37 Golden Avenue : East Preston		
Drawing	EXTENSIONS & ALTERATIONS	No.	6415:1
Scale	1:50 1:100	Drawn	8
Date	SEPT '15		