






Rear (South) Elevation

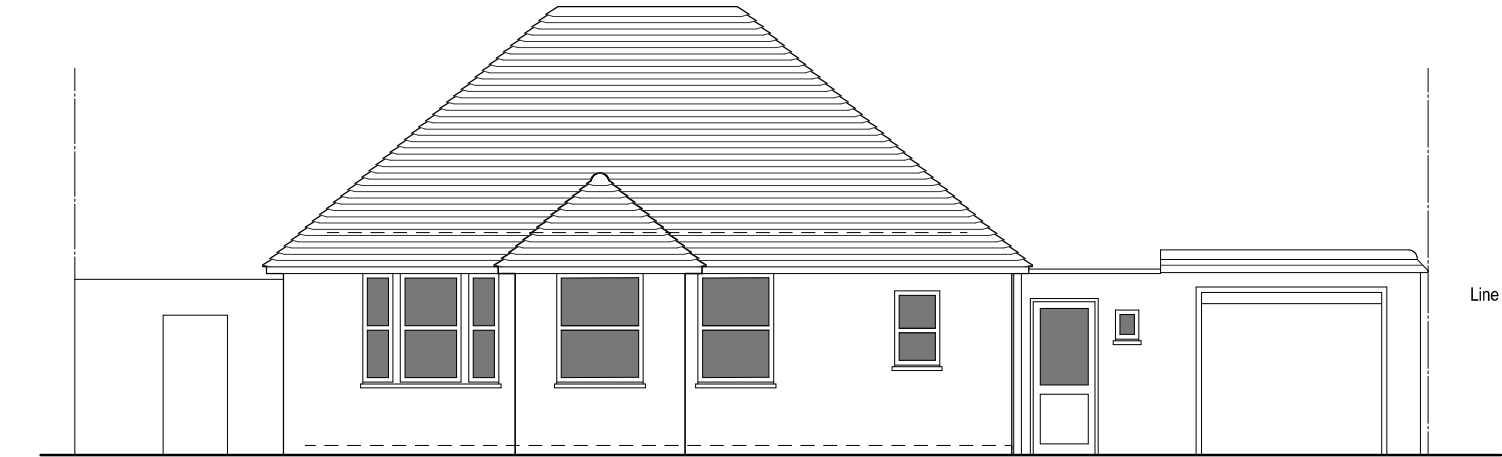


Front (North) Elevation

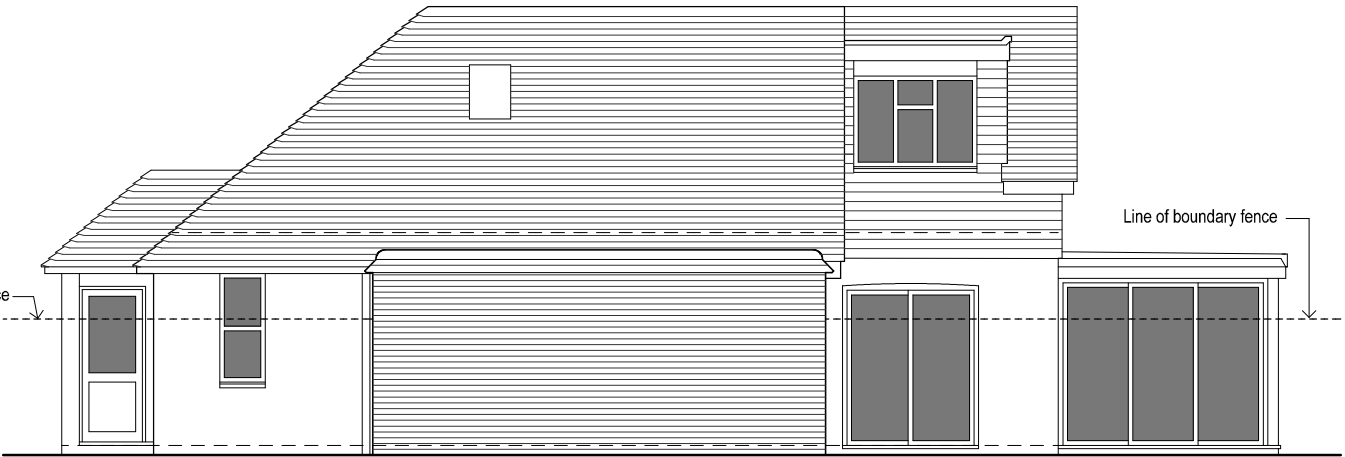

Side (West) Elevation

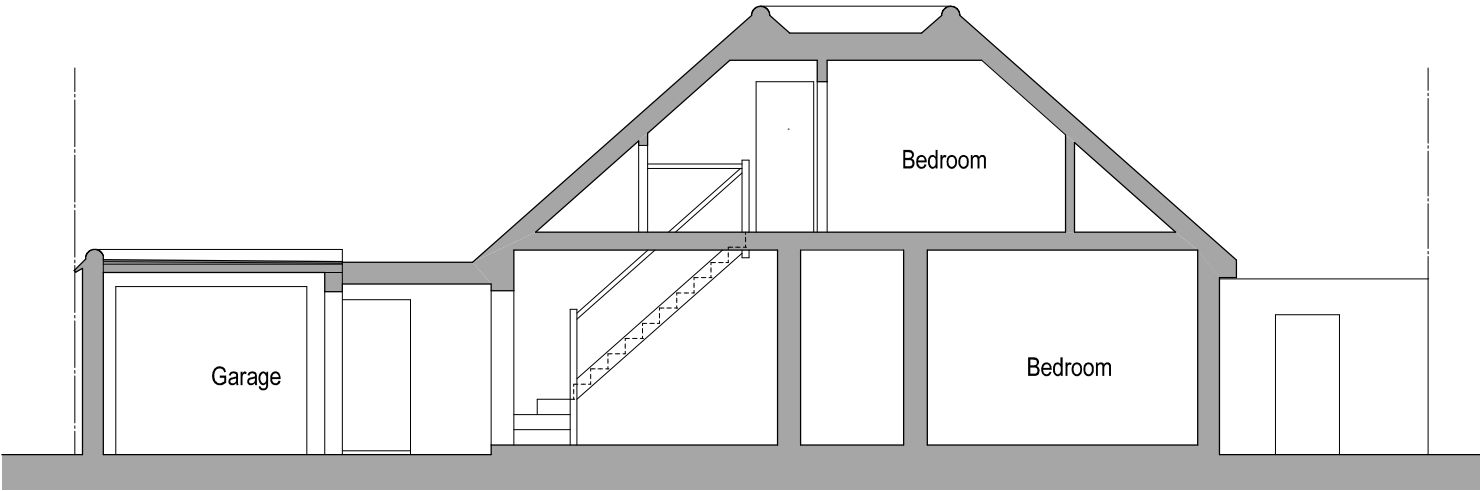

Section A A

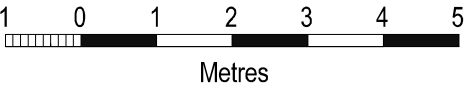

Revisions	
PROJECT	Proposed First Floor Extension to Mariners Gorse Avenue Kingston Gorse
DRAWING	Elevations + Section as Existing

SCALE	DATE	DRG No
1:100@A3	Aug 2018	1811/SR02

Glenn Curran MCIAT
 ARCHITECTURAL DESIGN + TECHNOLOGY
 THE STUDIO 19 UPPER WEST DRIVE FERRING WEST SUSSEX BN12 5RG
 T 01903 248787 M 07505 306375 E INFO@GLENNCURRAN.CO.UK