


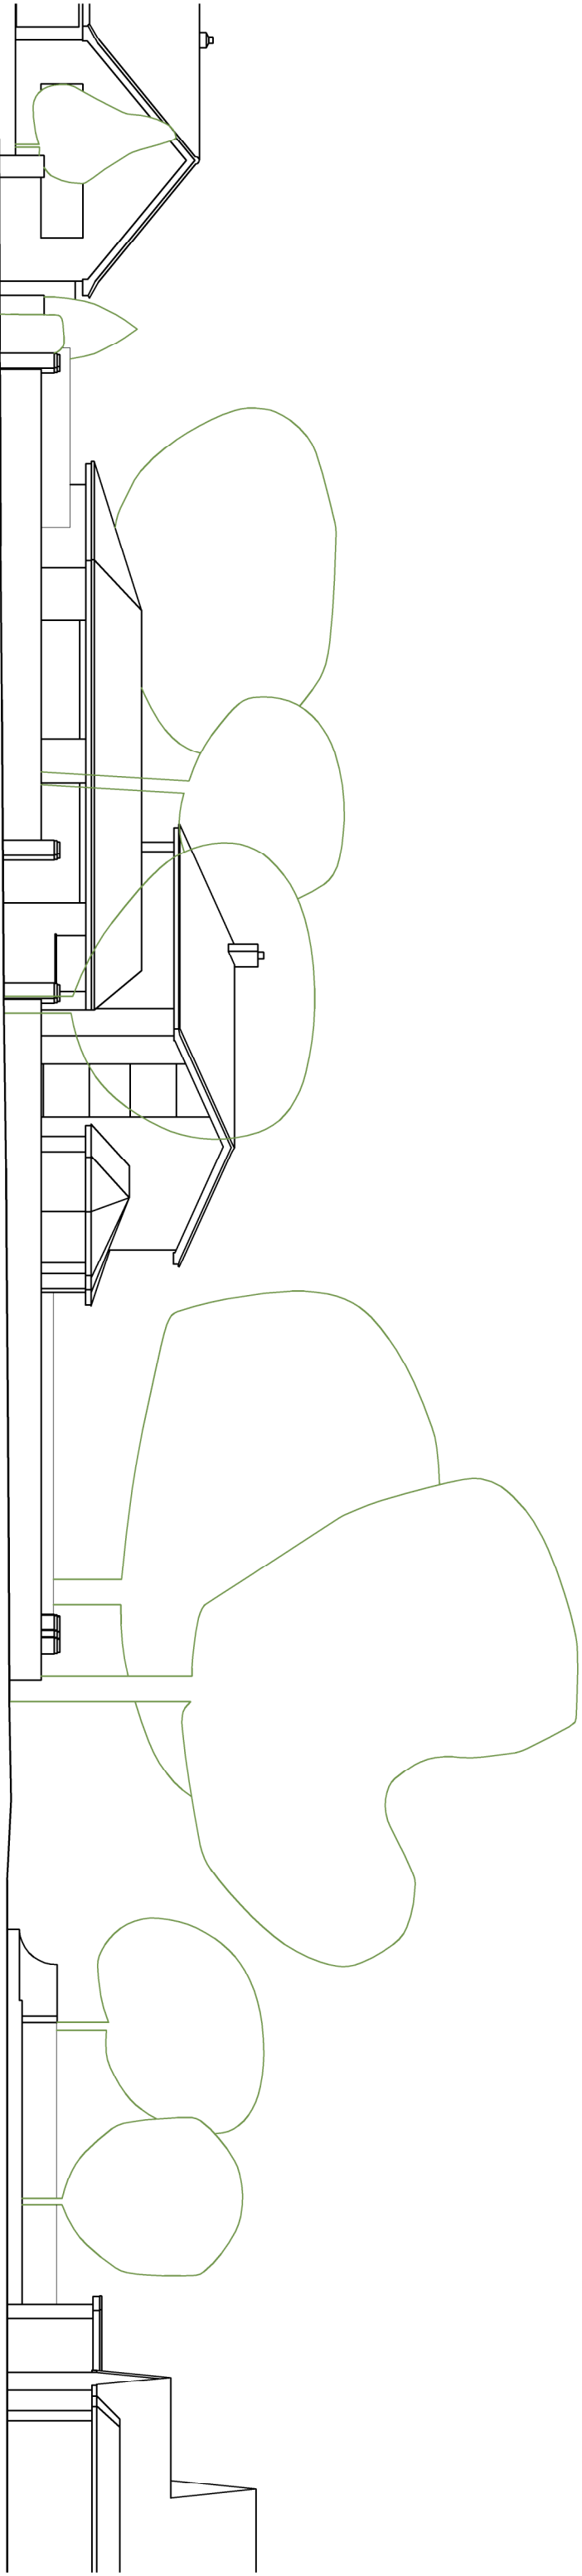

ELEVATION A–A

Planning issue

B 150720 Title updated

These drawings should be approved by the Local Authority. No dimensions to be scaled from this drawing. All dimensions to be checked on site. Refer to Structural Engineer's drawings, details and notes. This drawing is copyright & should not be reproduced without the permission of the MOONCIE STUDIO.

rev.	date
client	Mr T.Pumphrey
project	Sanderlings, Middle Way Kington Gorse, BN16 1RY
drawing	Existing street scene AA
scale	SHOWN@A3 date 09.10.16

MOONCIE STUDIO
Architectural design services

Existing street scene AA Scale 1:200 @A3



rev.	B
M	1 14 / 03