


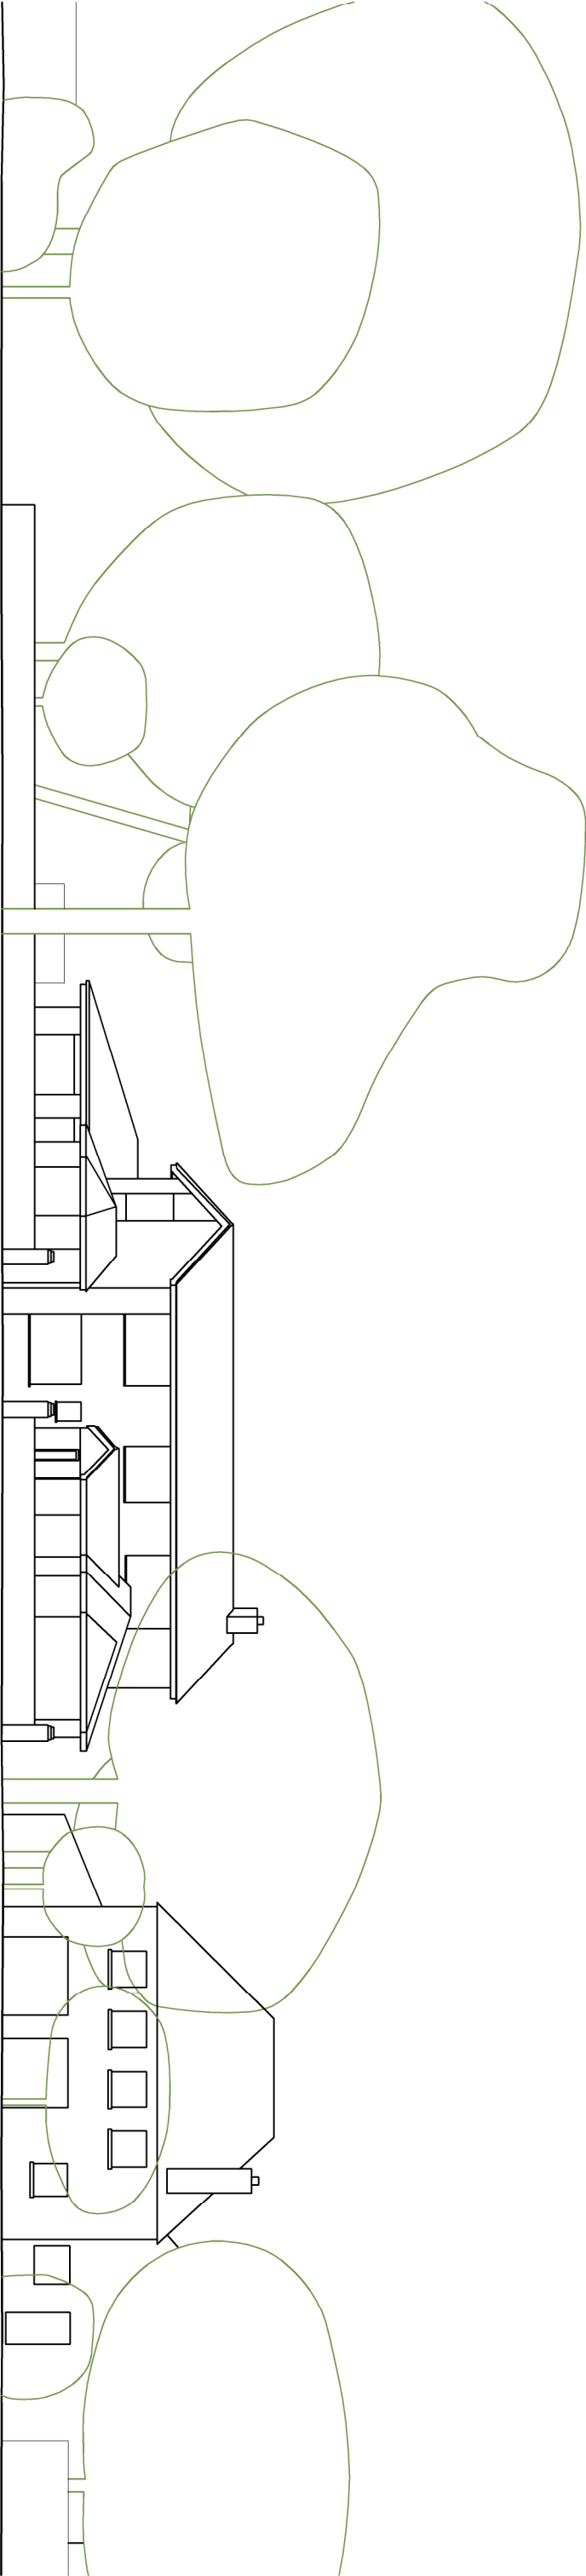

ELEVATION B-B

Planning issue

B 150720 Title updated

rev.	date
------	------

These drawings should be approved by the Local Authority. No dimensions to be scaled from this drawing. All dimensions to be checked on site. Refer to Structural Engineer's drawings, details and notes. This drawing is copyright & should not be reproduced without the permission of the MOONCIE STUDIO.

client

Mr T.Pumphrey

project

Sanderlings, Middle Way
Kington Gorse, BN16 1RY

drawing

Existing street scene BB

scale

SHOWN@A3

date

09.10.16

MOONCIE STUDIO
Architectural design services

Existing street scene BB Scale 1:200 @A3



rev.		
M	1 14 / 04	B