



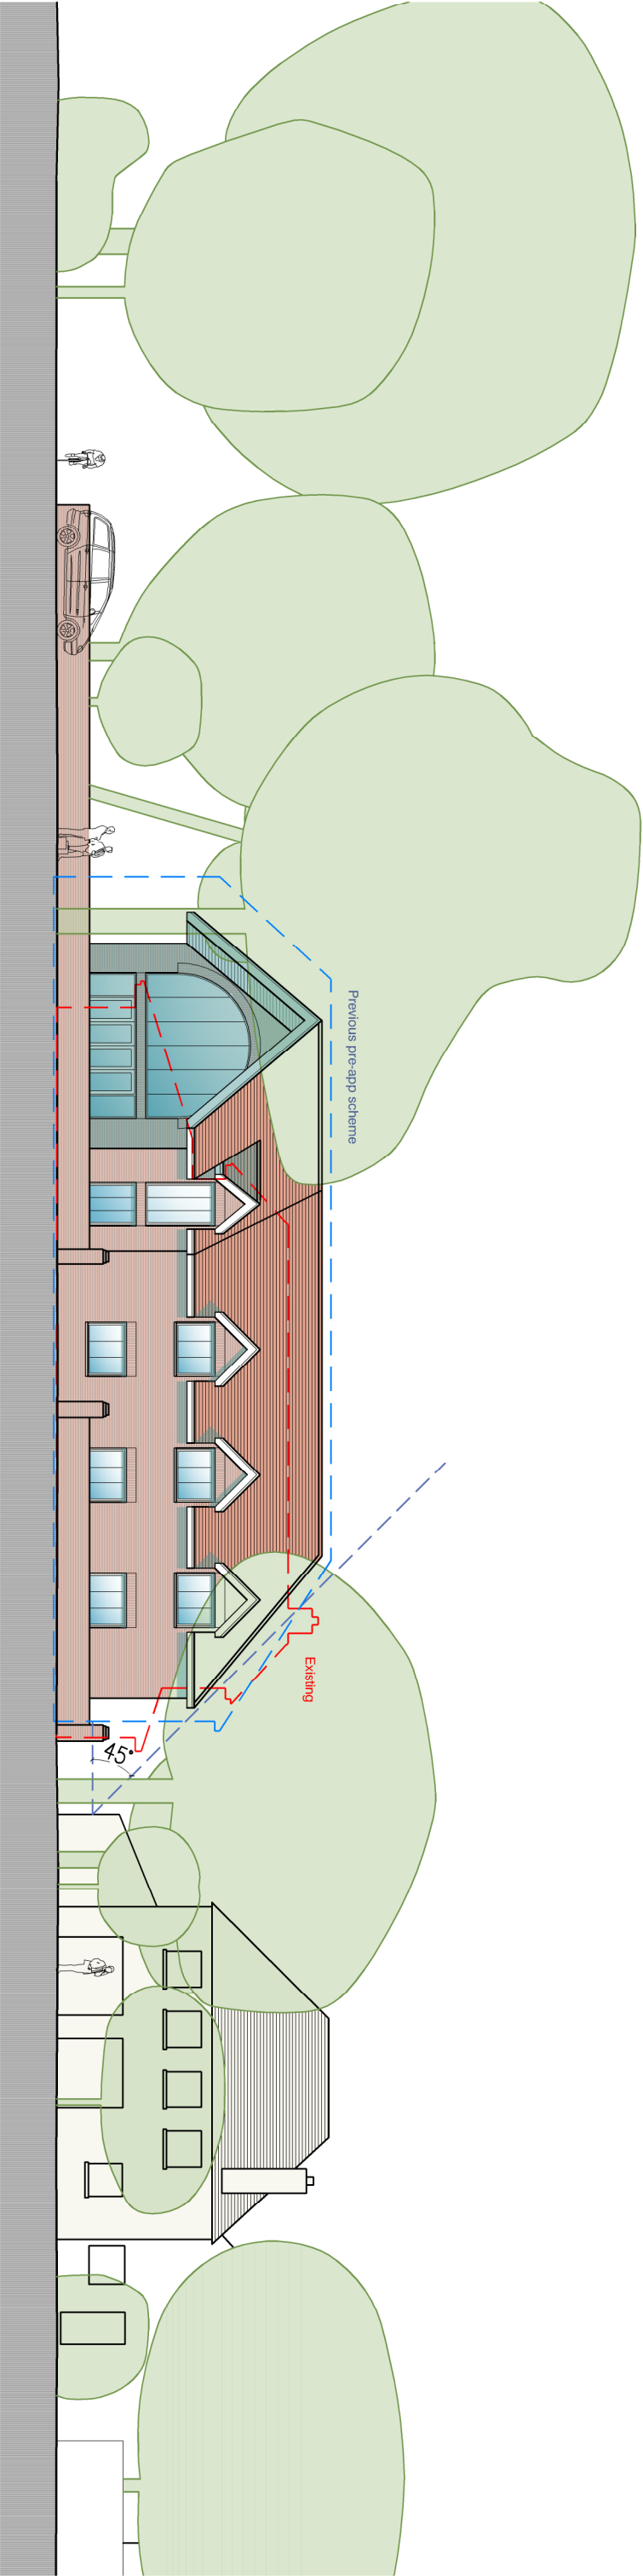

Proposed street scene BB facing Sea Lane    Scale 1:200 @A3

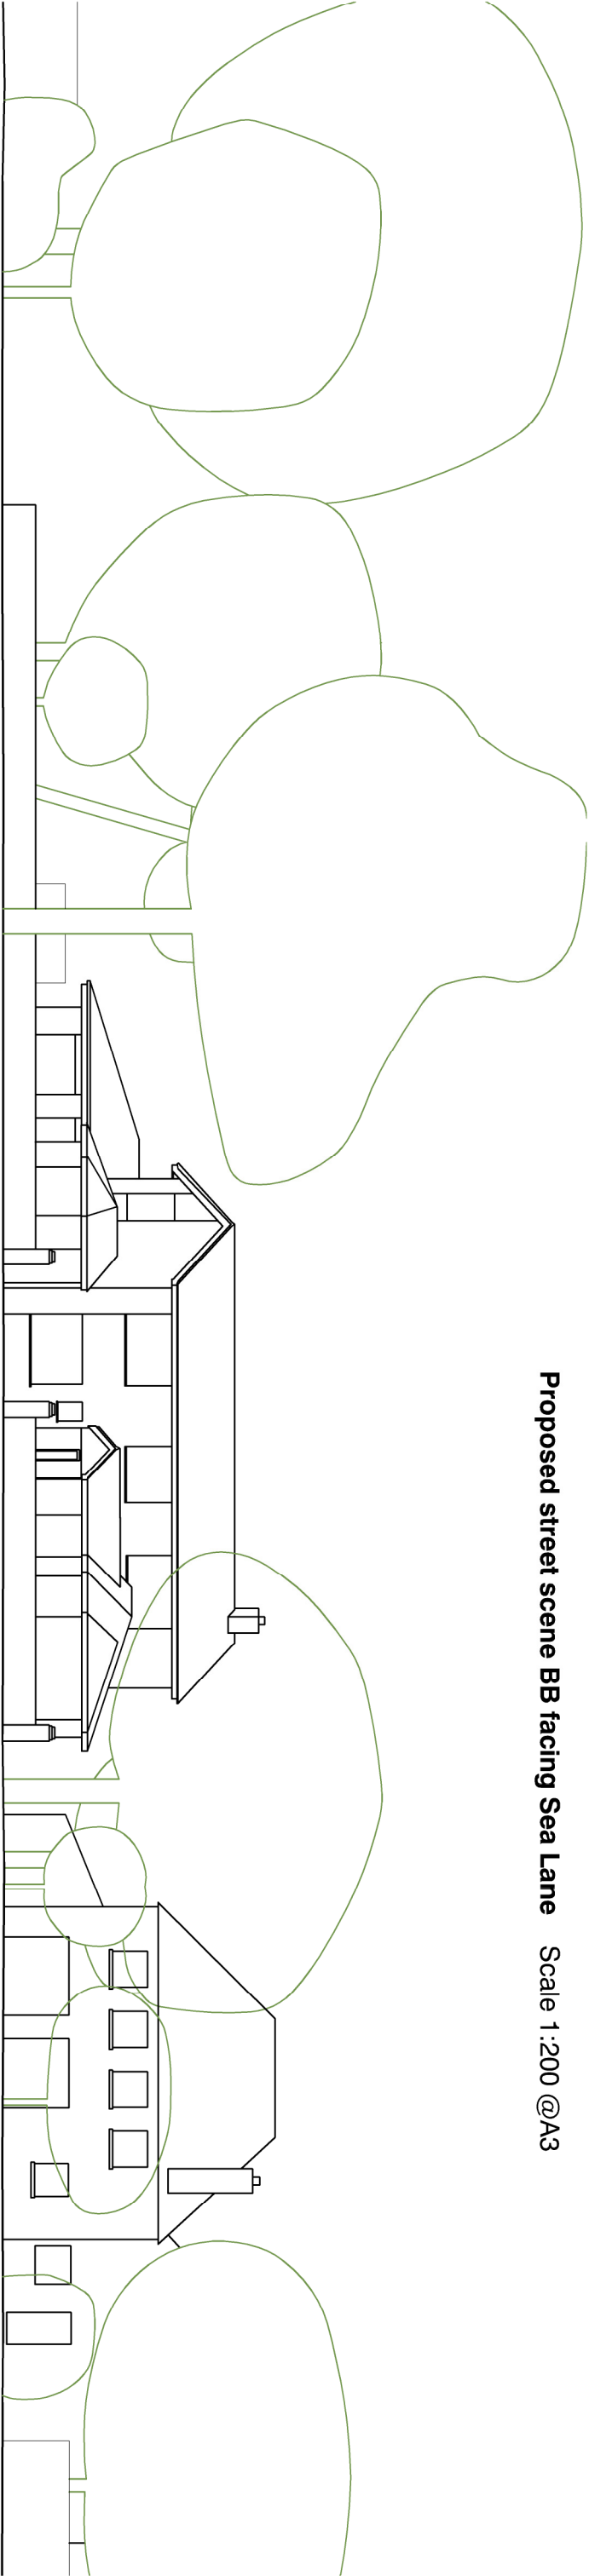

Existing street scene BB facing Sea Lane    Scale 1:200 @A3

## Planning issue

G 150720 Minor amends

Rev.    date

These drawings should be approved by the Local Authority. No dimensions to be scaled from this drawing. All dimensions to be checked on site. Refer to Structural Engineer's drawings, details and notes. This drawing is copyright & should not be reproduced without the permission of the MOONCIE STUDIO.

client

Mr T.Pumphrey

project

Sanderlings, Middle Way  
Kingston Gorse, BN16 1RY

drawing

Proposed street scene BB

scale    SHOWN@A3    date    09.10.16

**MOONCIE STUDIO**  
Architectural design services



|      |   |           |   |
|------|---|-----------|---|
| Rev. | M | 1 14 / 18 | G |
|------|---|-----------|---|