



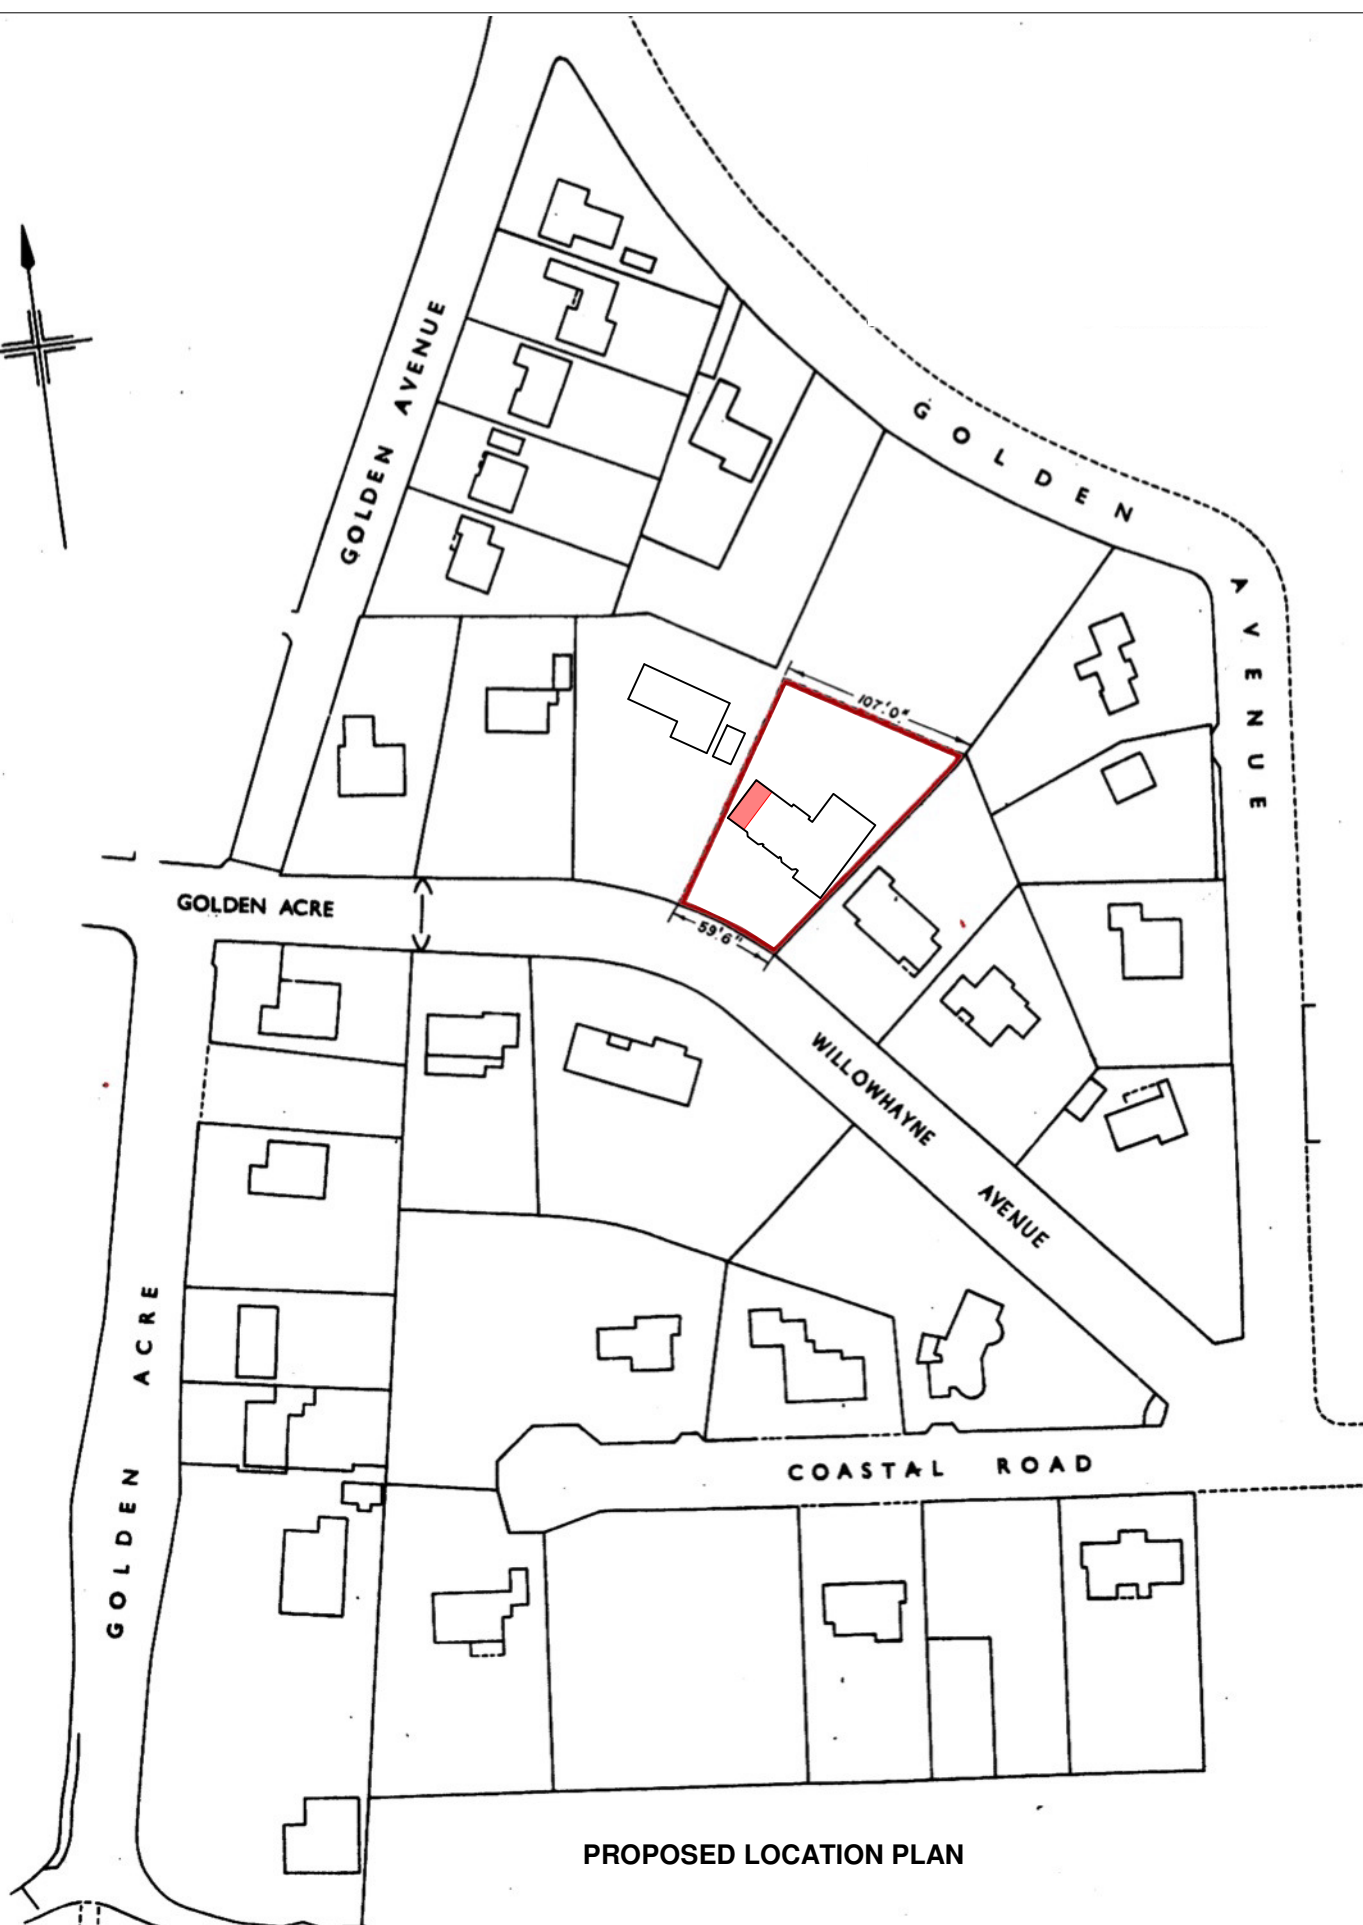

PROPOSED LOCATION PLAN

WEYBOURNE HOUSE, GOLDEN ACRE, EAST
PRESTON LITTLEHAMPTON, BN16 1QR
DRWG WEYBOURNE 002
PROPOSED LOCATION PLAN
SCALE 1:1250 @ A4
CERTIFICATE OF LAWFULNESS PROPOSED
AUGUST 2018

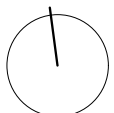

0.5 10 25 50 100 200