



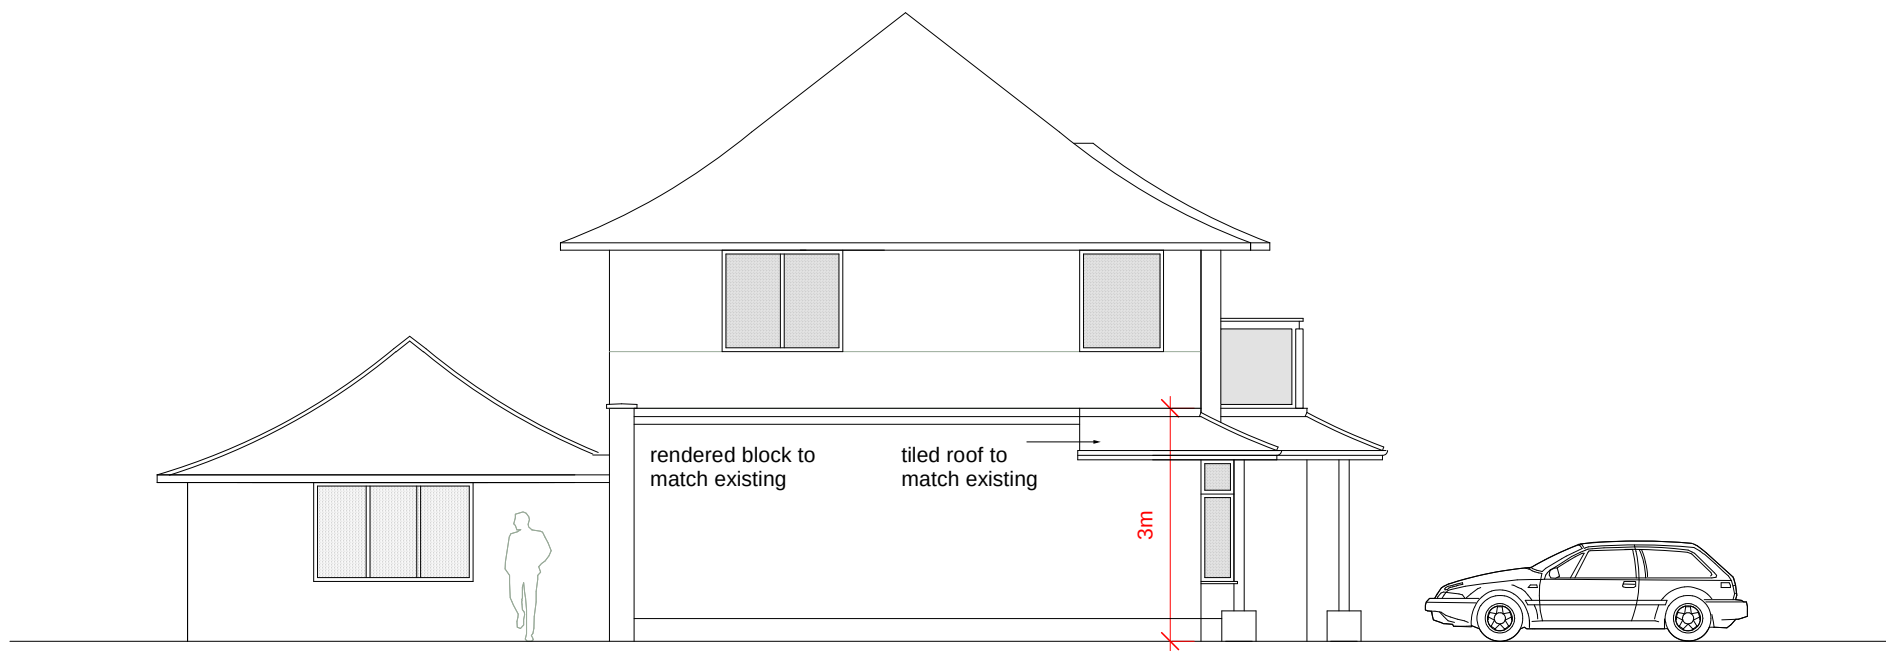

PROPOSED SIDE ELEVATION

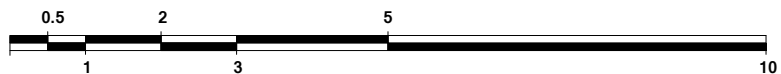

**WEYBOURNE HOUSE, GOLDEN ACRE, EAST
PRESTON LITTLEHAMPTON, BN16 1QR
DRWG WEYBOURNE 013
PROPOSED SIDE ELEVATION
SCALE 1:100 @ A4
CERTIFICATE OF LAWFULNESS PROPOSED
AUGUST 2018**