ARUN DISTRICT COUNCIL K/31/20/HH

Wayne Gander MCIAT
Architectural Technologist
98 Durrington Lane, Worthing
West Sussex BN13 2RQ
E : waynegander08@gmail.com

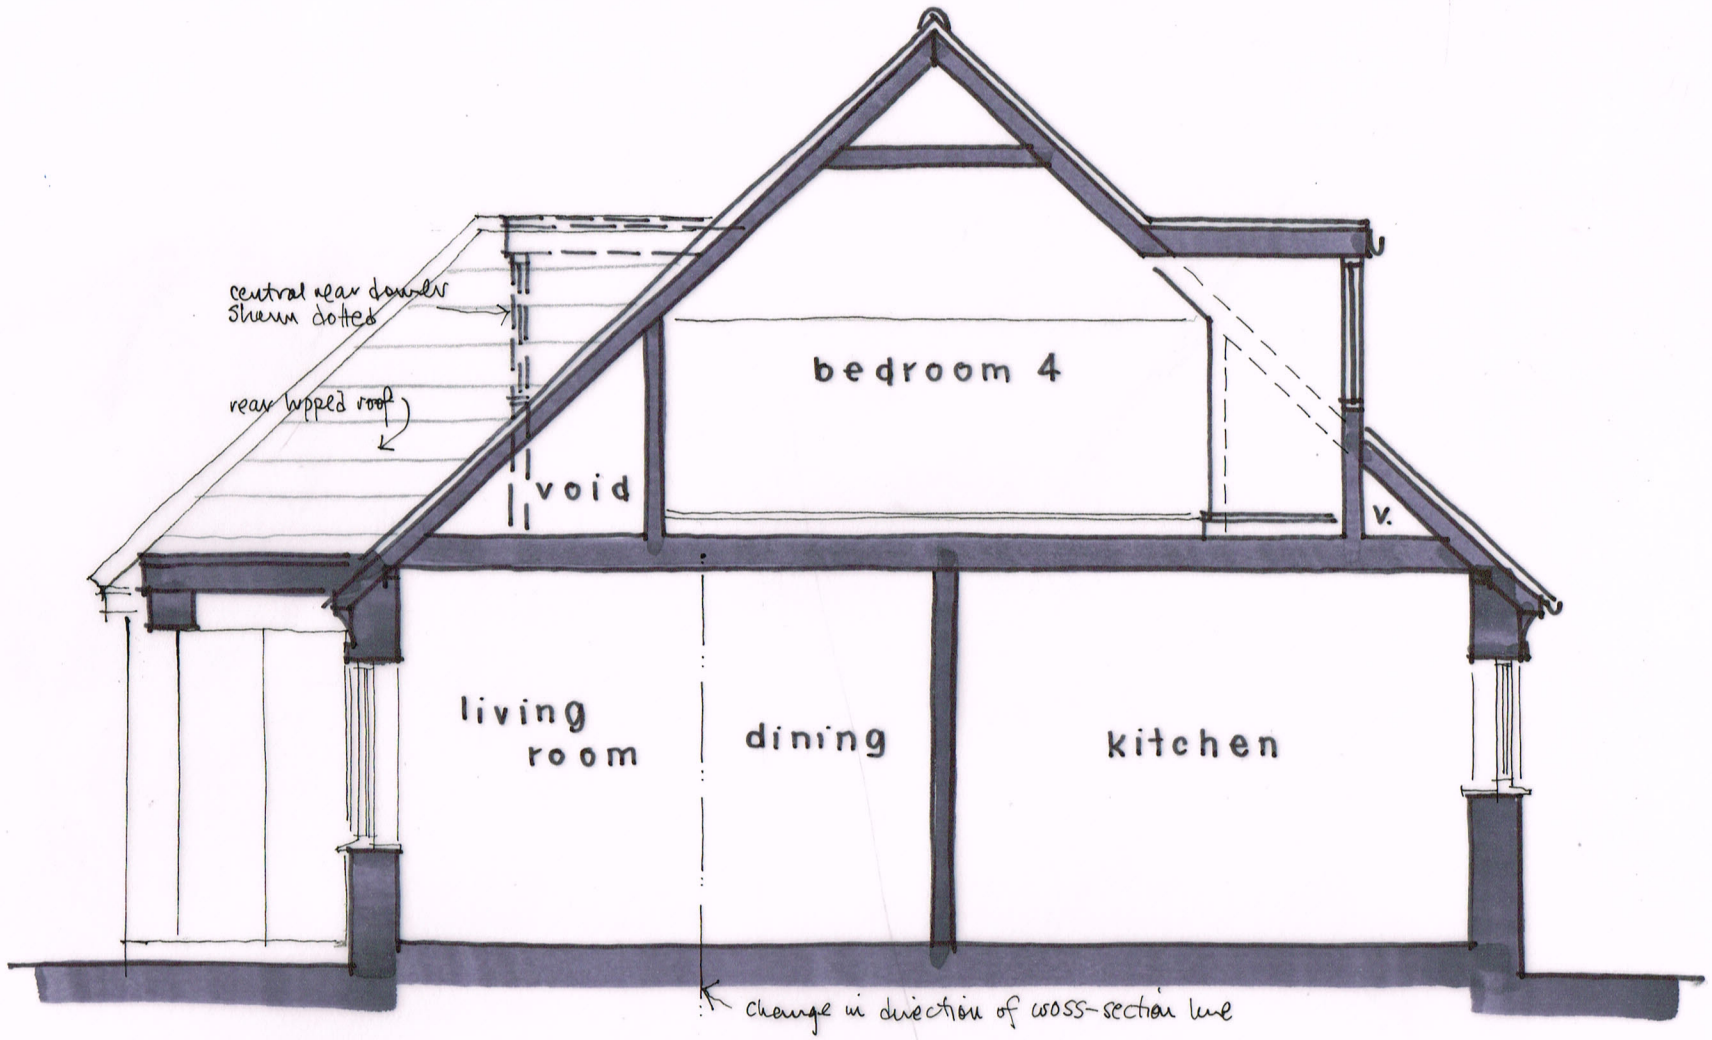

SECTION 1:50 @ A3

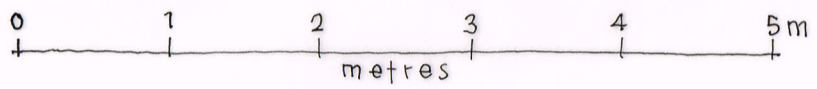

'MOORINGS', GORSE AVENUE, KINGSTON GORSE
Existing details 03 June 2020