


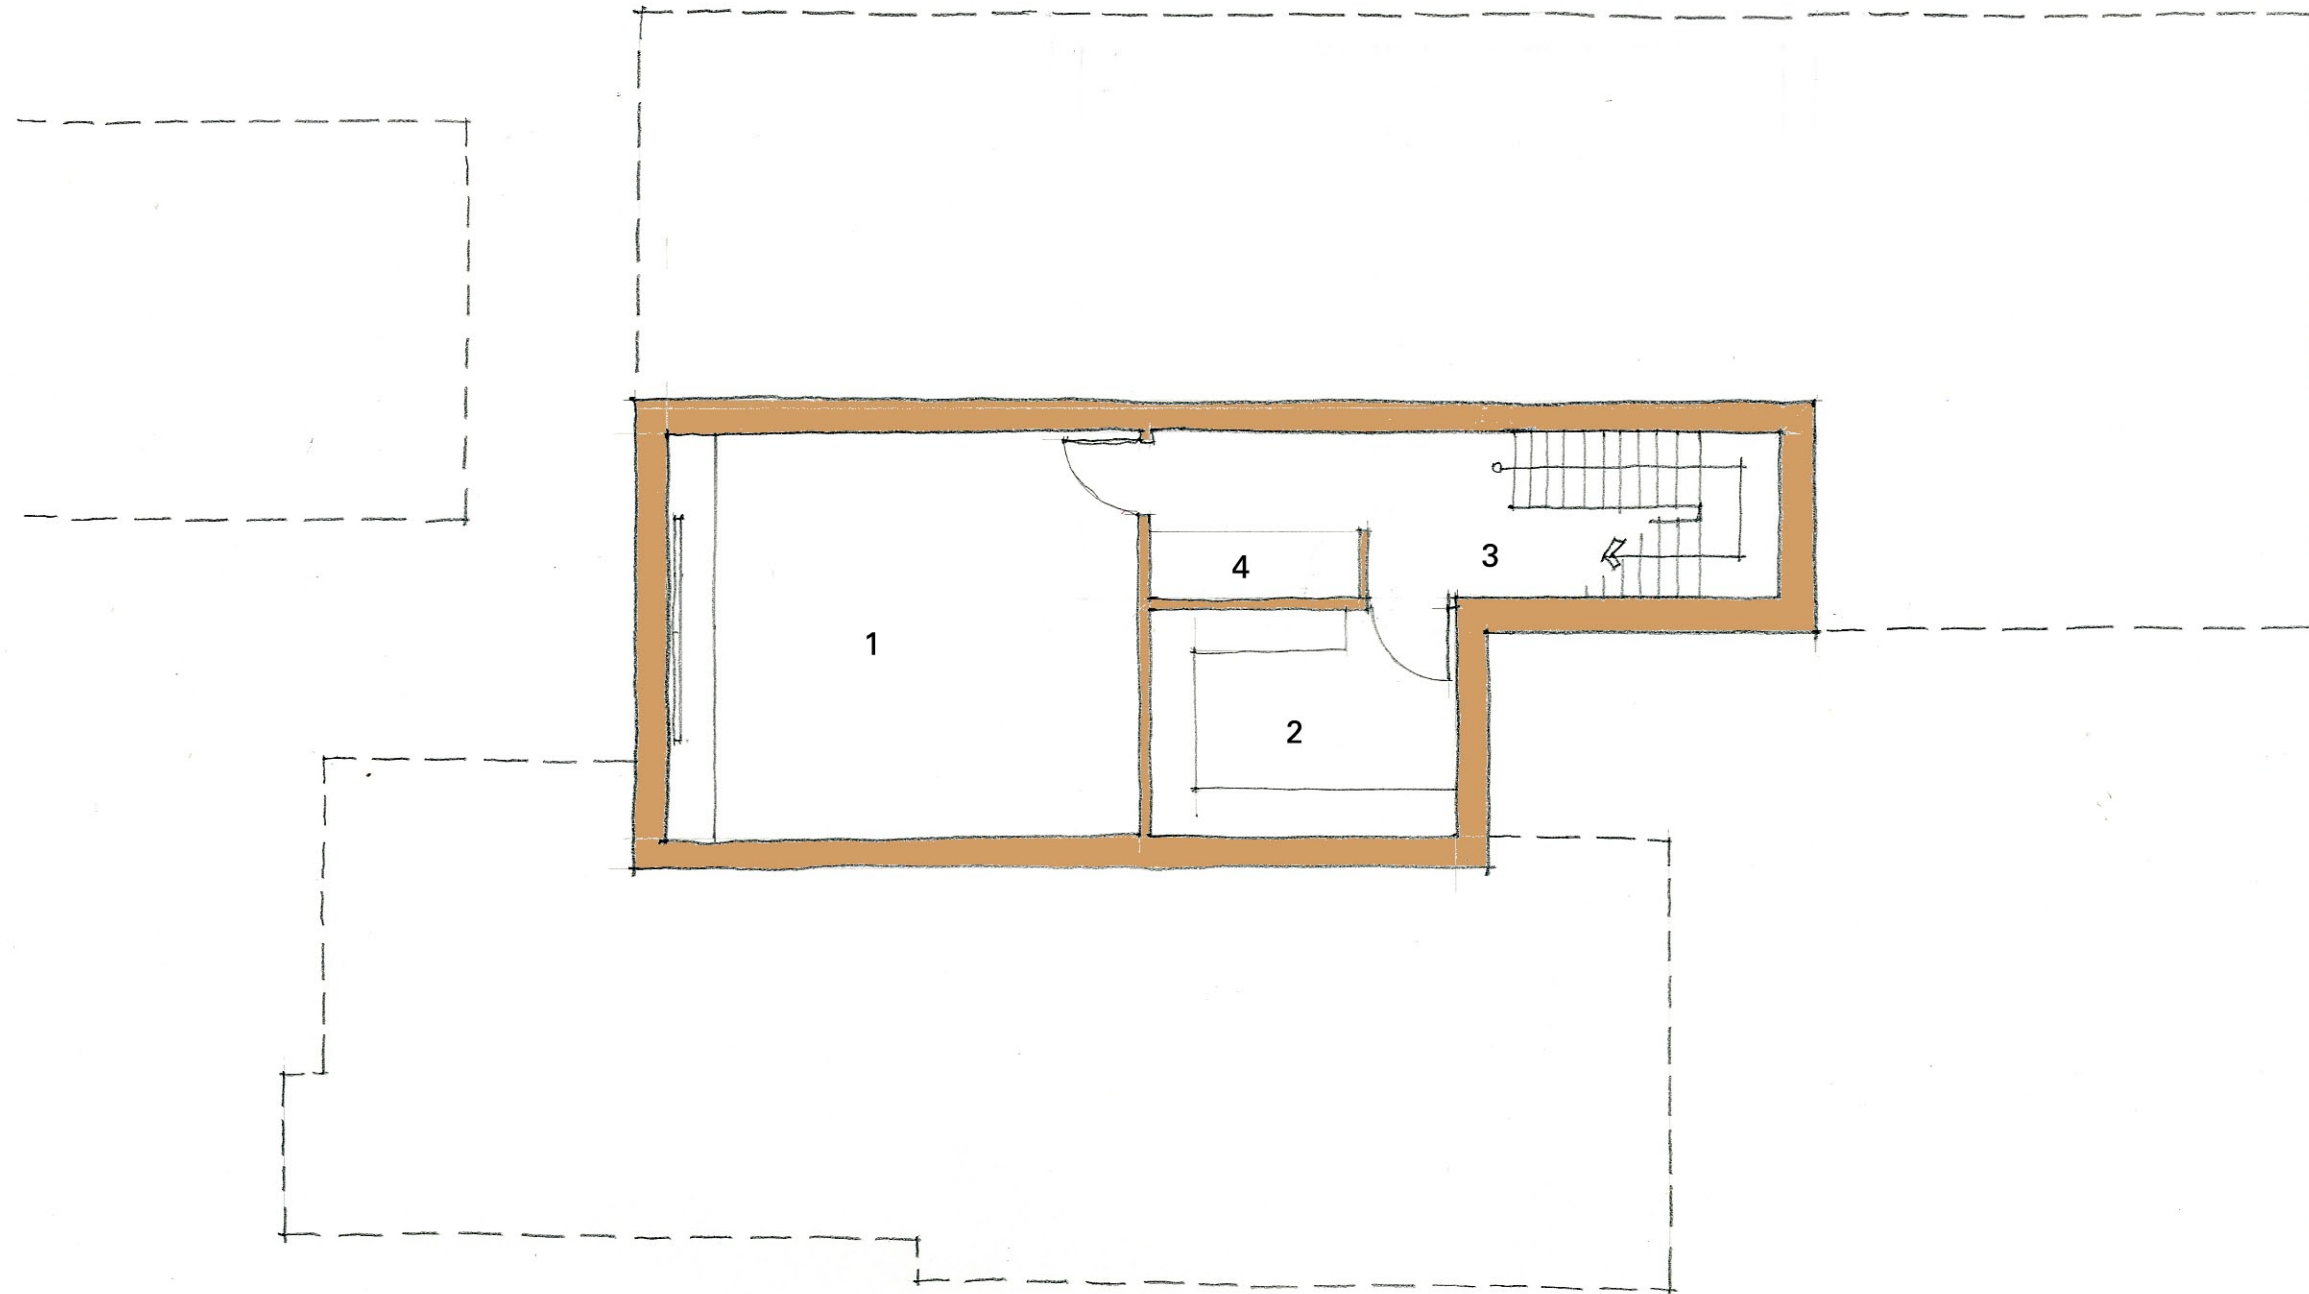

- 1 Cinema Room
- 2 Utility
- 3 Stair
- 4 Cupboard

1703 SK128
 Little Deerswood, Kingston Gorse
 Basement Plan
 Scale 1:100

saville jones architects

t +44 (0)1903 211 363
 f +44 (0)1903 211 114