


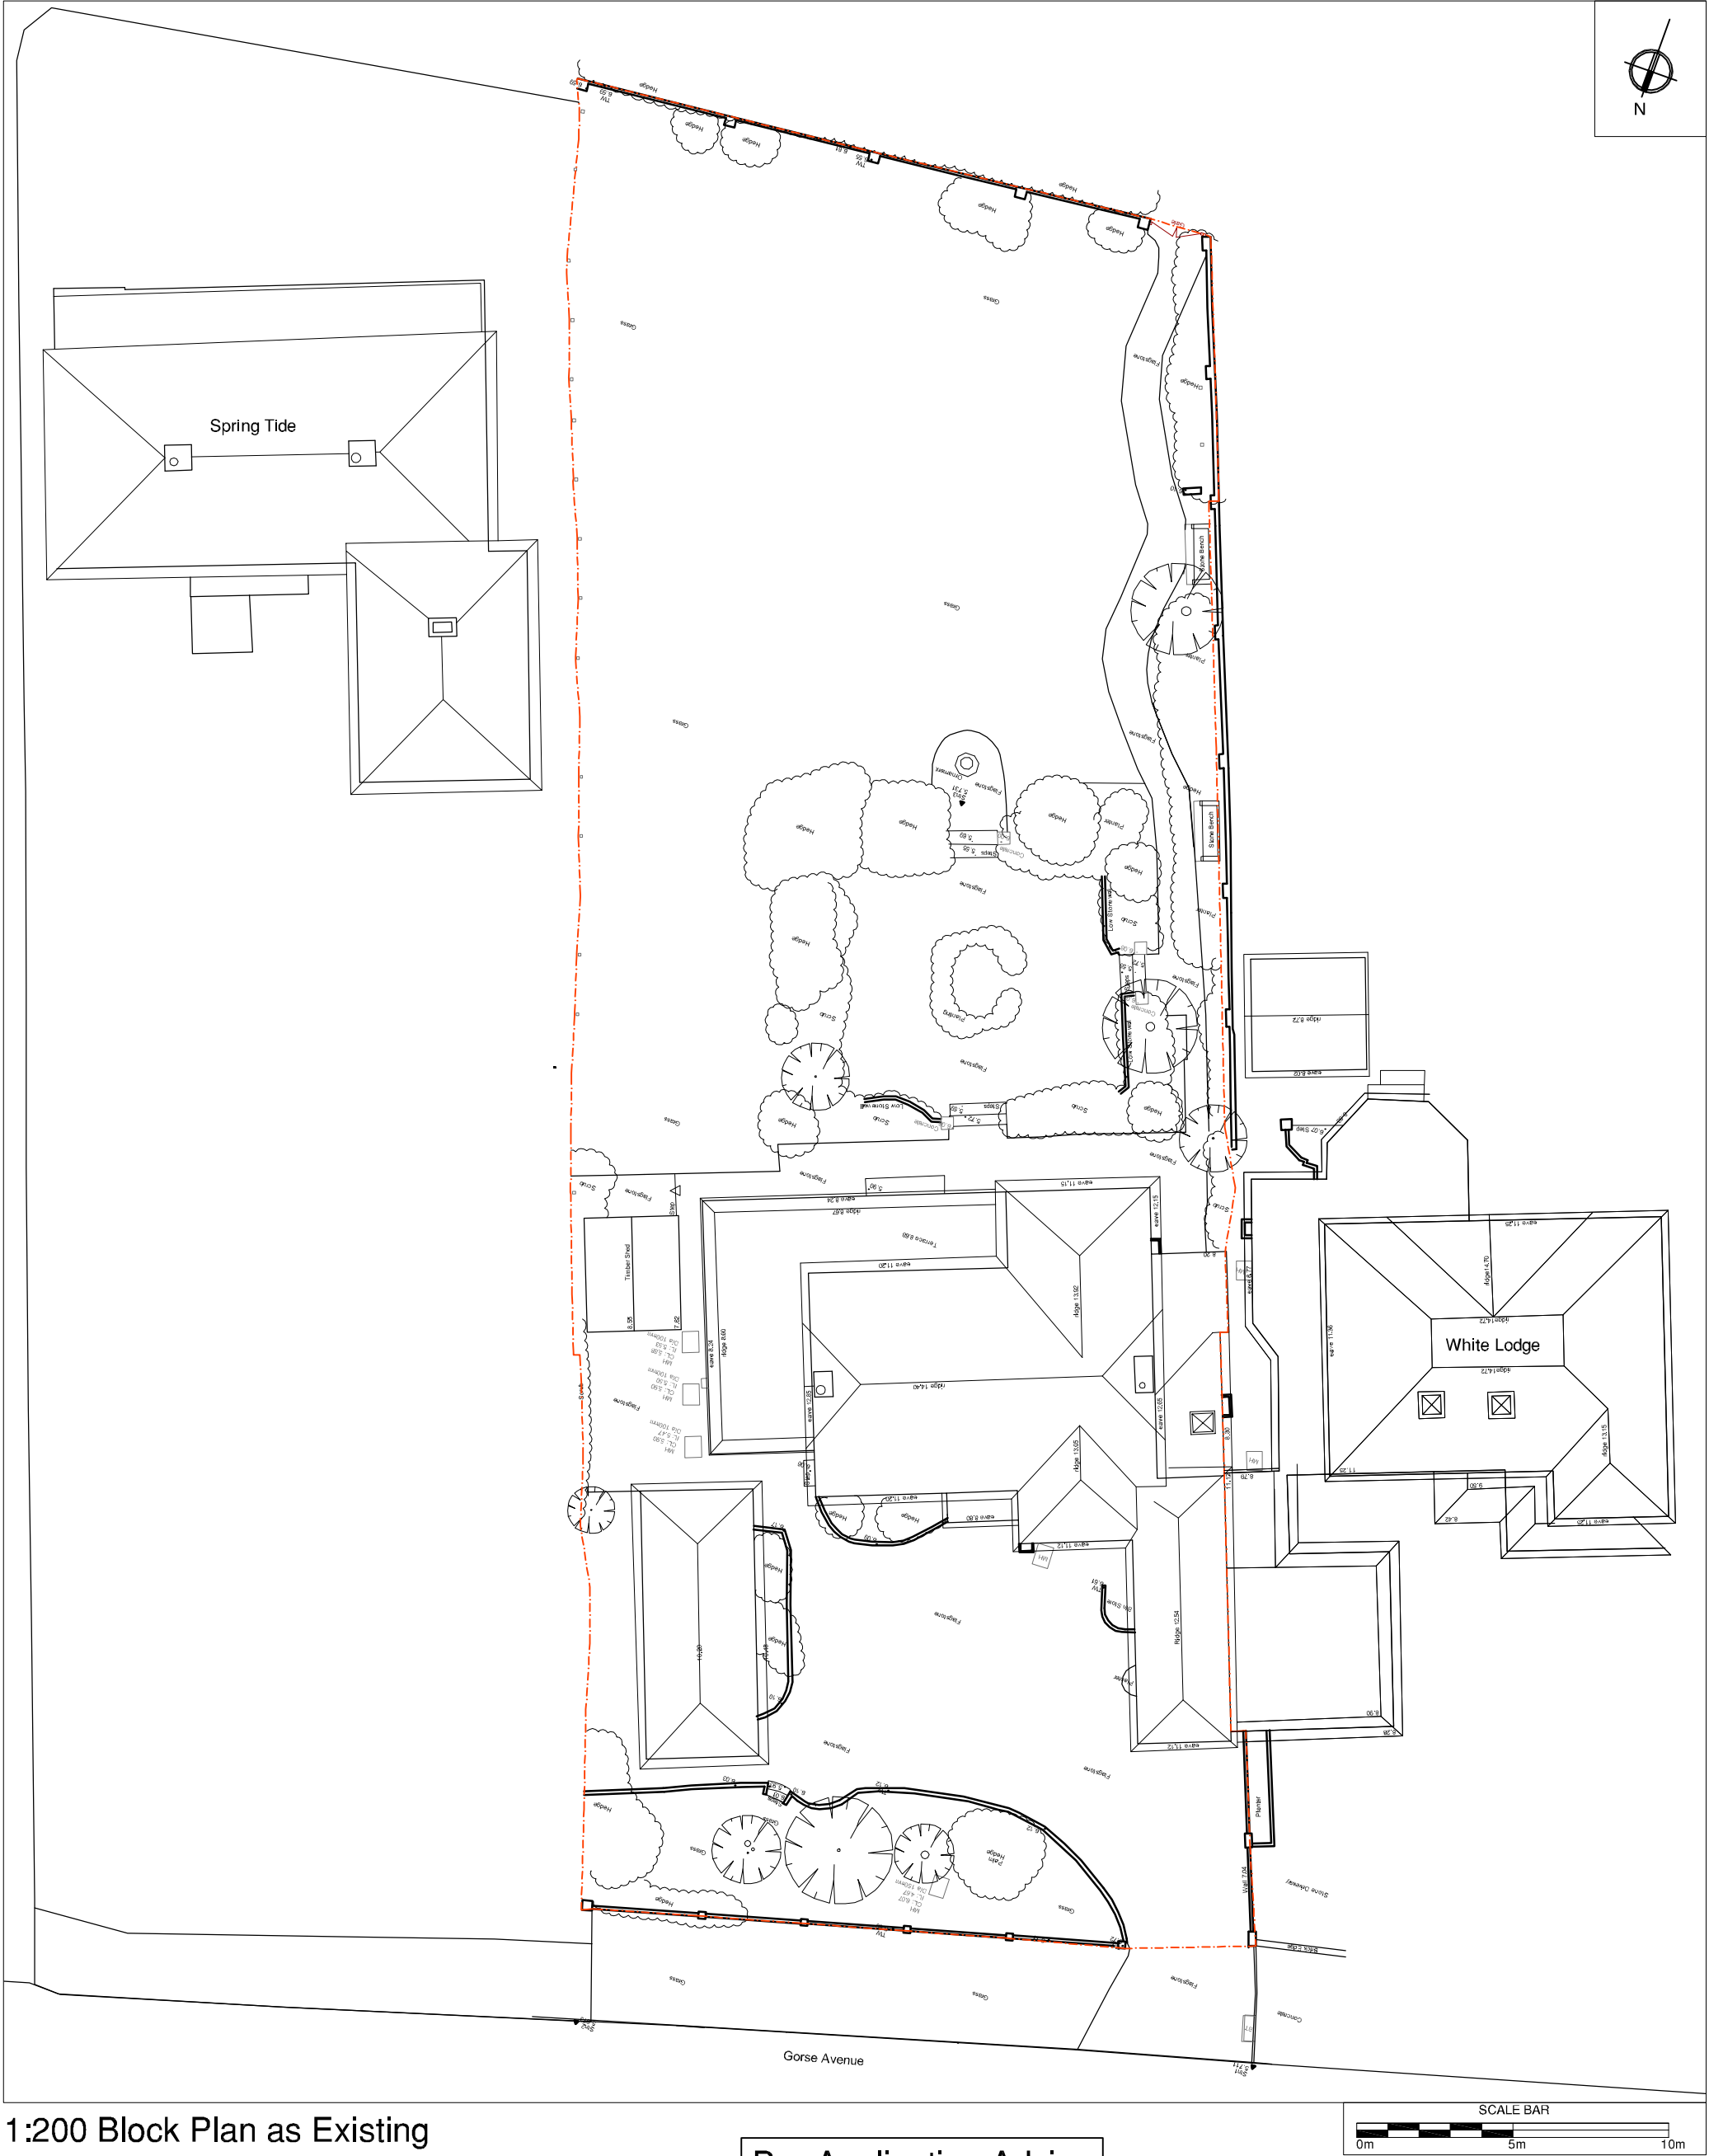

Pre-Application Advice

Little Deerswood, Kingston Gorse

Block Plan as Existing

saville jones | architects

date: Sep 17

scale: 1 : 200 @A3

1703

SK

25

DWG: \DRAWINGS\PROFORM\SJA_A1_200.DWG