


KEY

- EXISTING BUILDING FOOTPRINT
- FOOTPRINT OF REVISED APP. K/7/19/PL.
- EXTENT OF 2nd FLOOR OF REVISED APP. K/7/19/PL.

© This drawing is a copyright and must not be reproduced without the written consent of the Architect.

Rev.	Date	Description
A	06.01.20	Dimensions to boundary added

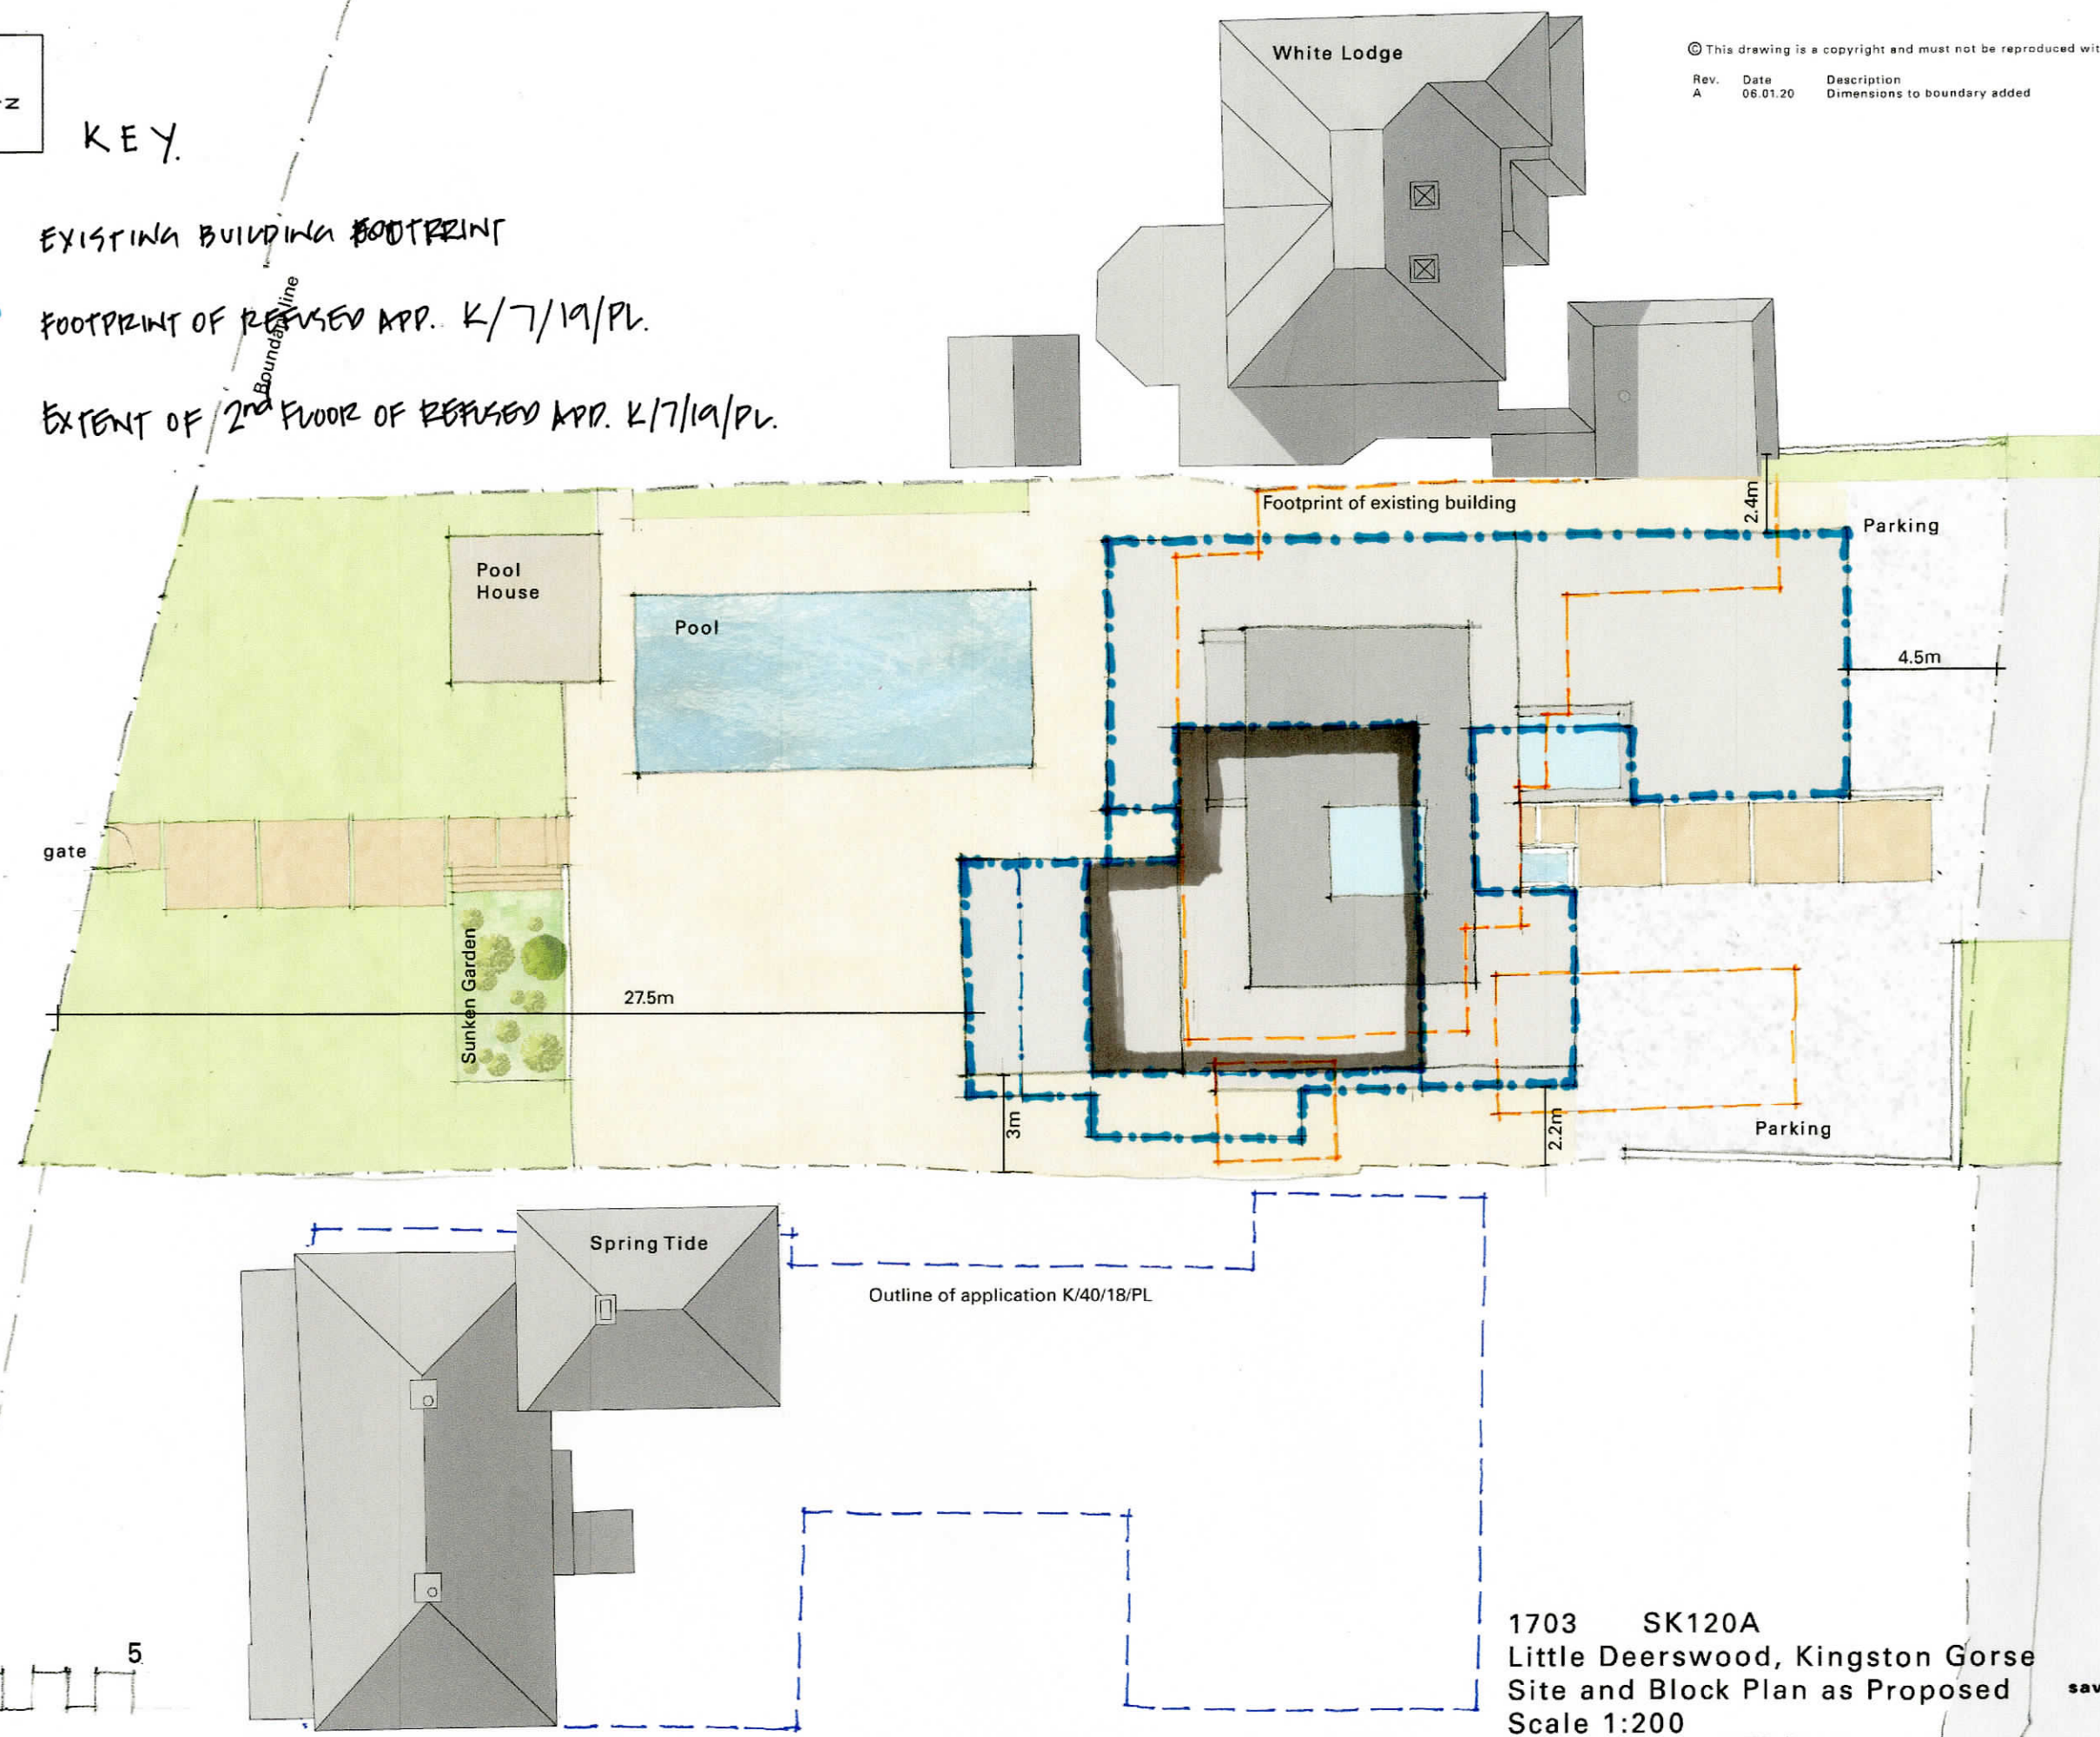

GORSE AVENUE

1703 SK120A
Little Deerswood, Kingston Gorse
Site and Block Plan as Proposed
Scale 1:200

saville jones architects

t +44 (0)1903 211 363
f +44 (0)1903 211 114