

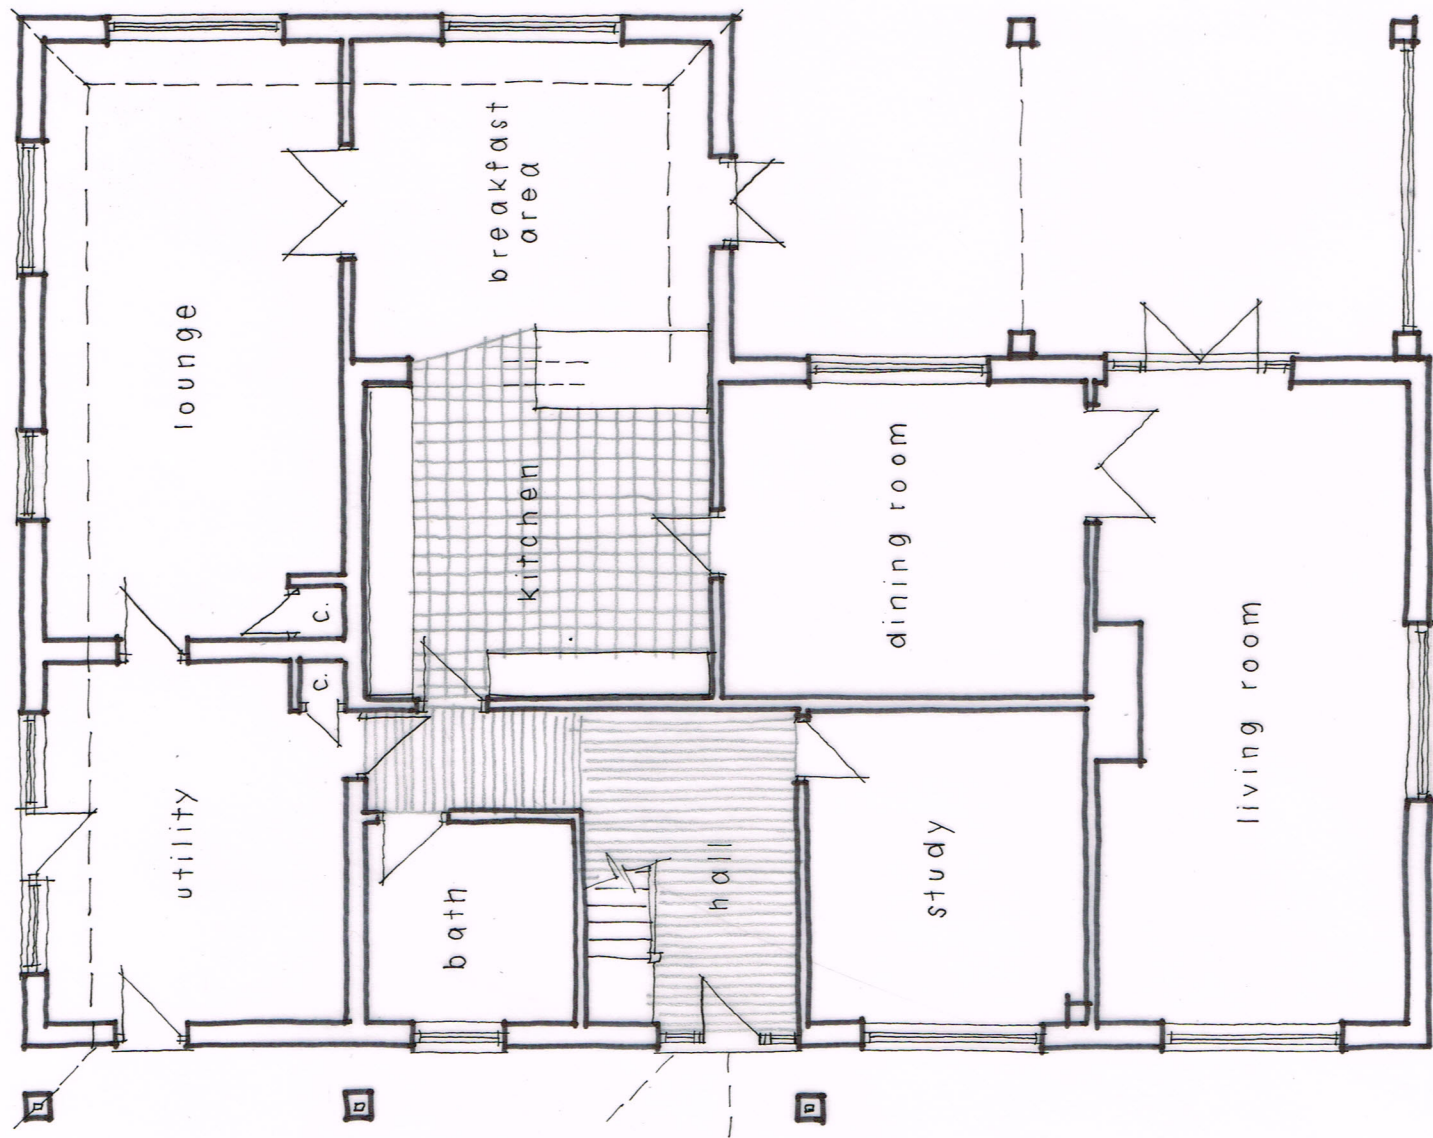


Wayne Gander MCIAT
 Architectural Technologist
 98 Durrington Lane
 Worthing
 West Sussex BN13 2RQ
 Tel. 01903 694817

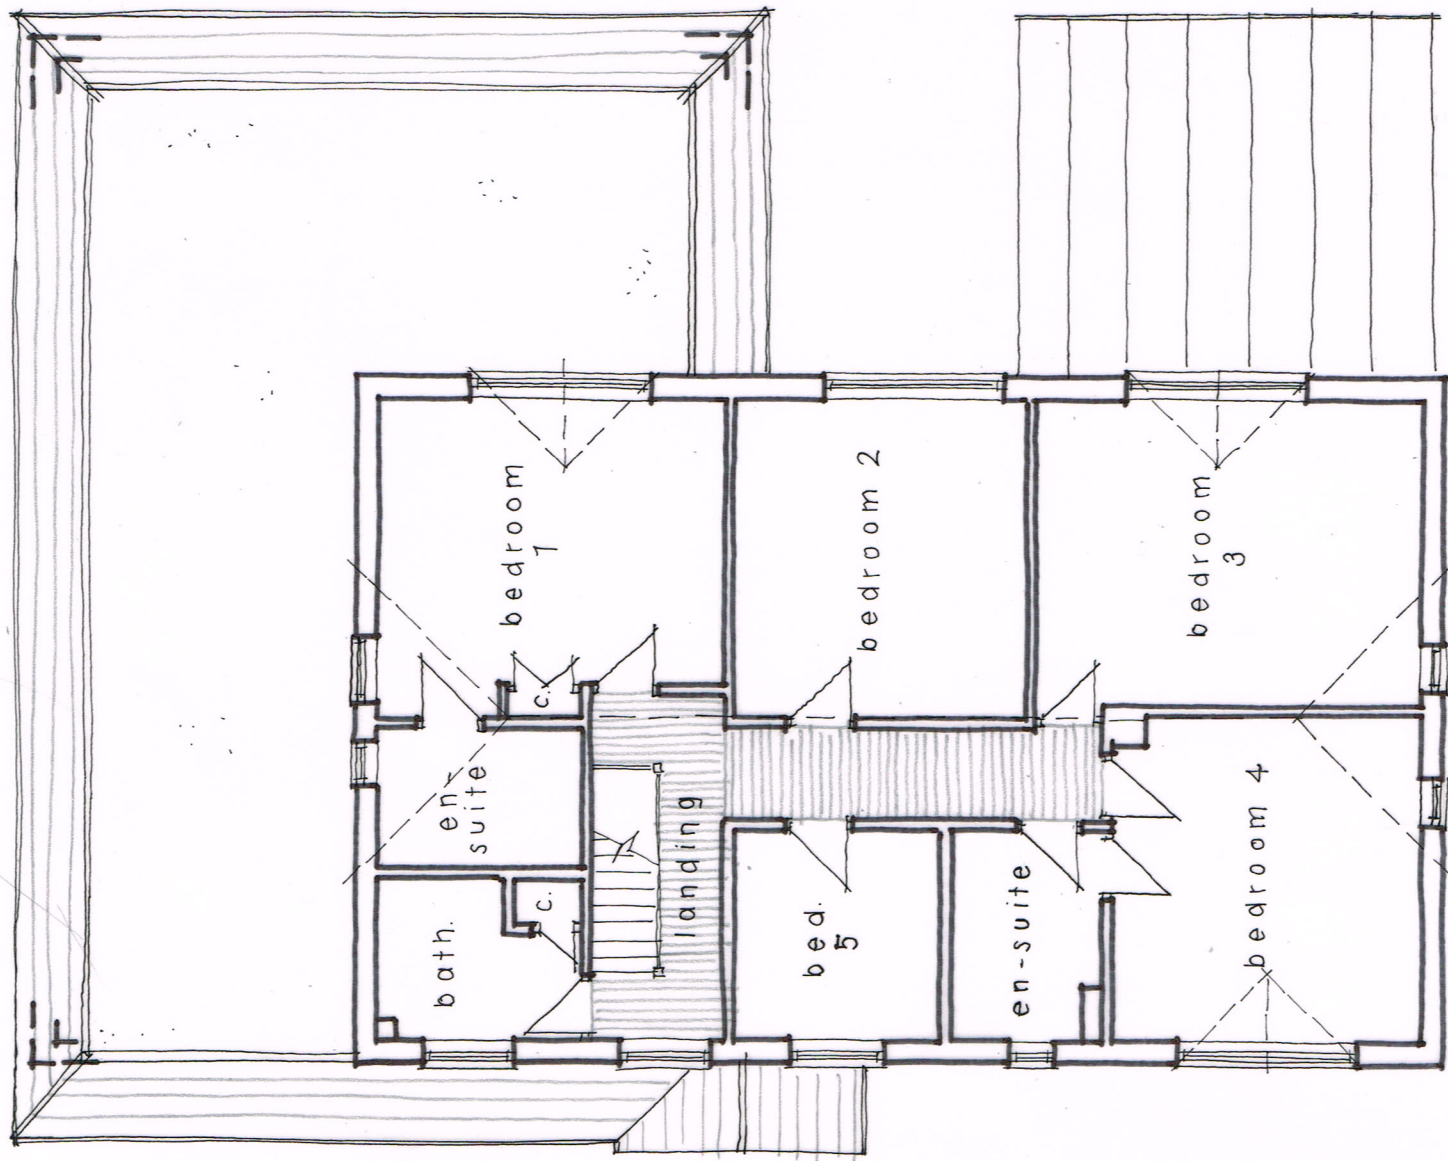

GROUND FLOOR PLAN 1:100@ A3

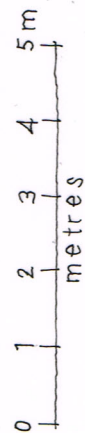

1st FLOOR PLAN

NEWCOTE FARM, KINGSTON LANE, EAST PRESTON
 Existing 01
 Aug 2014