



EXISTING ELEVATIONS 1:100@ A3

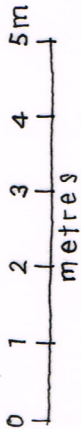

Wayne Gander MCIAT
Architectural Technologist
98 Durrington Lane
Worthing
West Sussex BN13 2RQ
Tel. 01903 694817

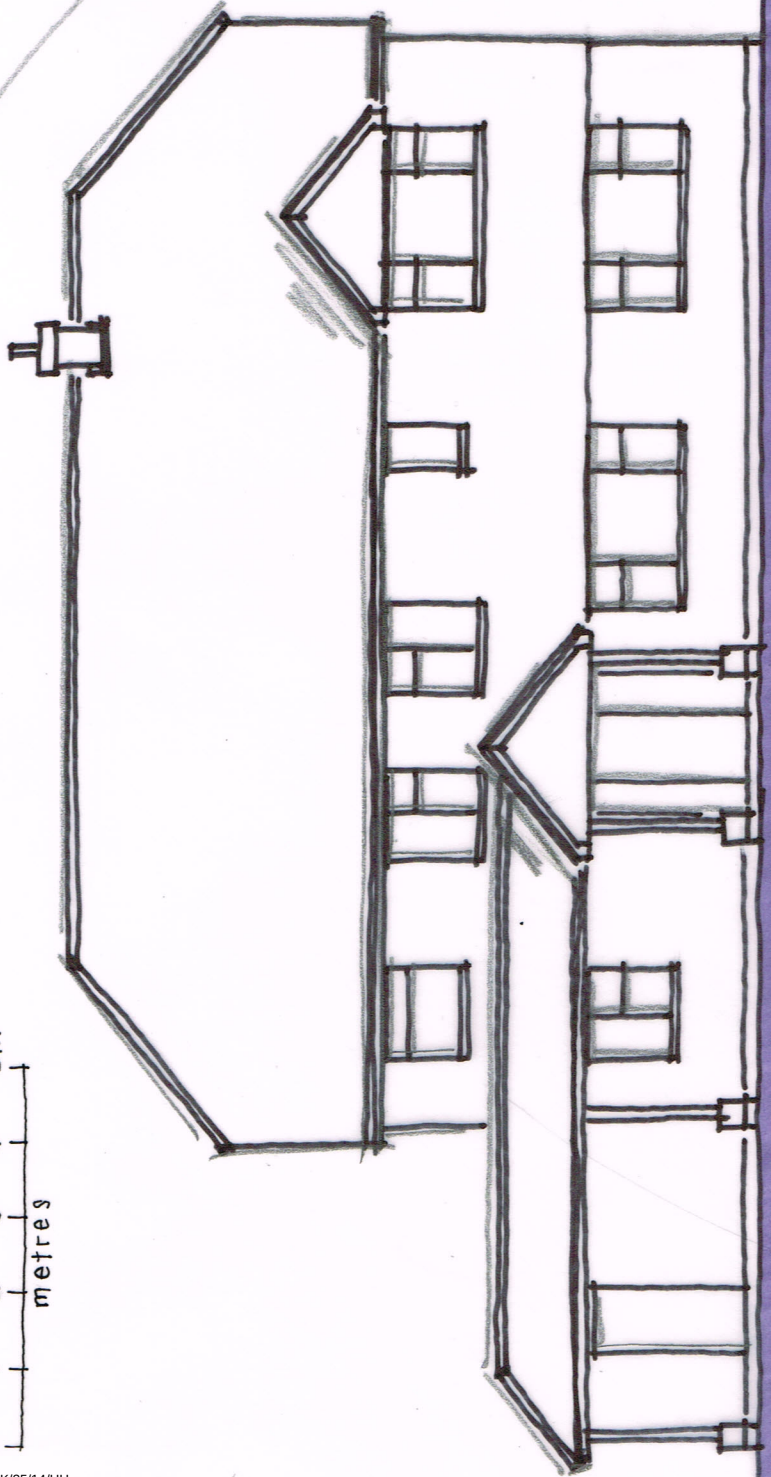


FRONT ELEVATION 1:100

SIDE



SIDE

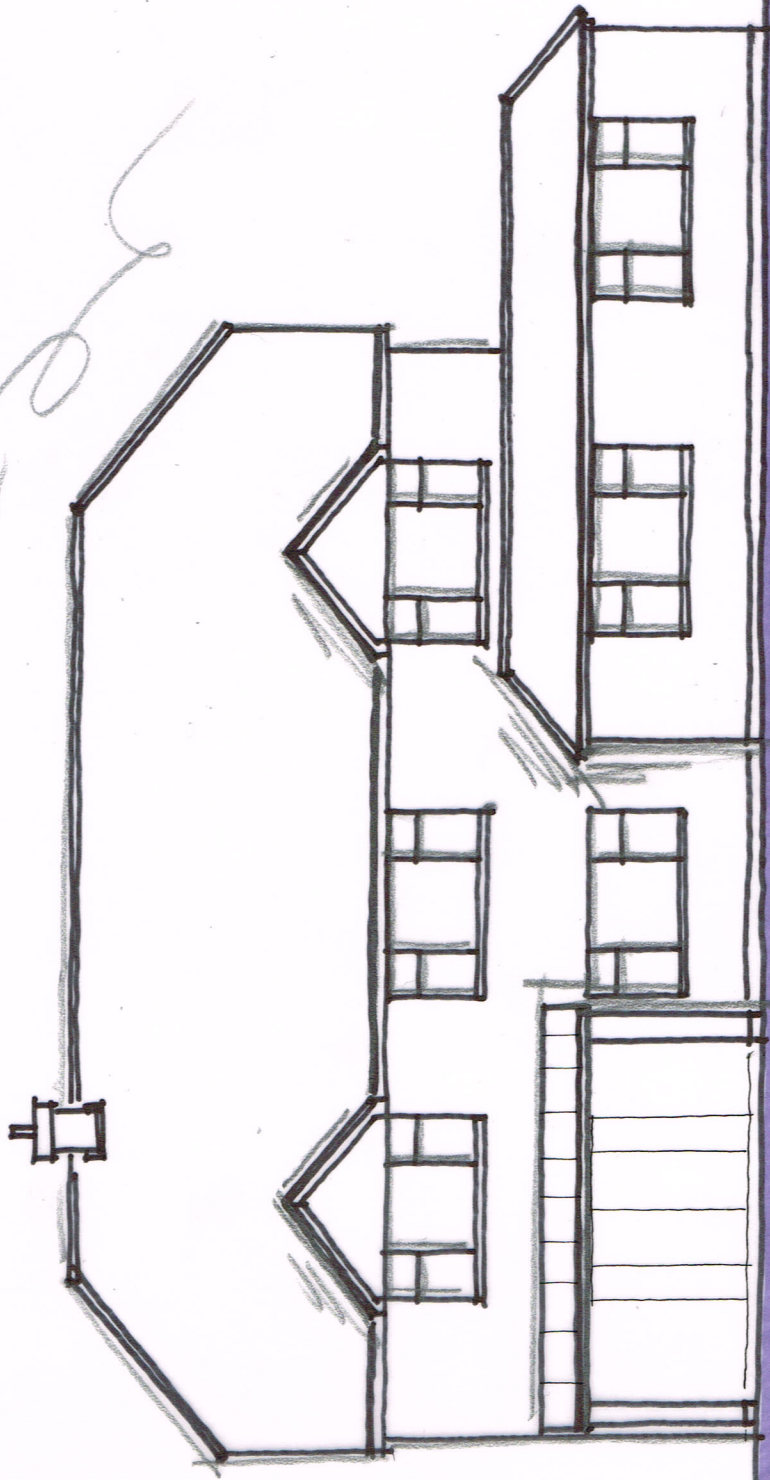

REAR

NEWCOTE FARM, KINGSTON LANE, EAST PRESTON
Existing 02
Aug 2014