



Wayne Gander MCIAT
Architectural Technologist
98 Durrington Lane
Worthing
West Sussex BN13 2RQ
Tel. 01903 694817

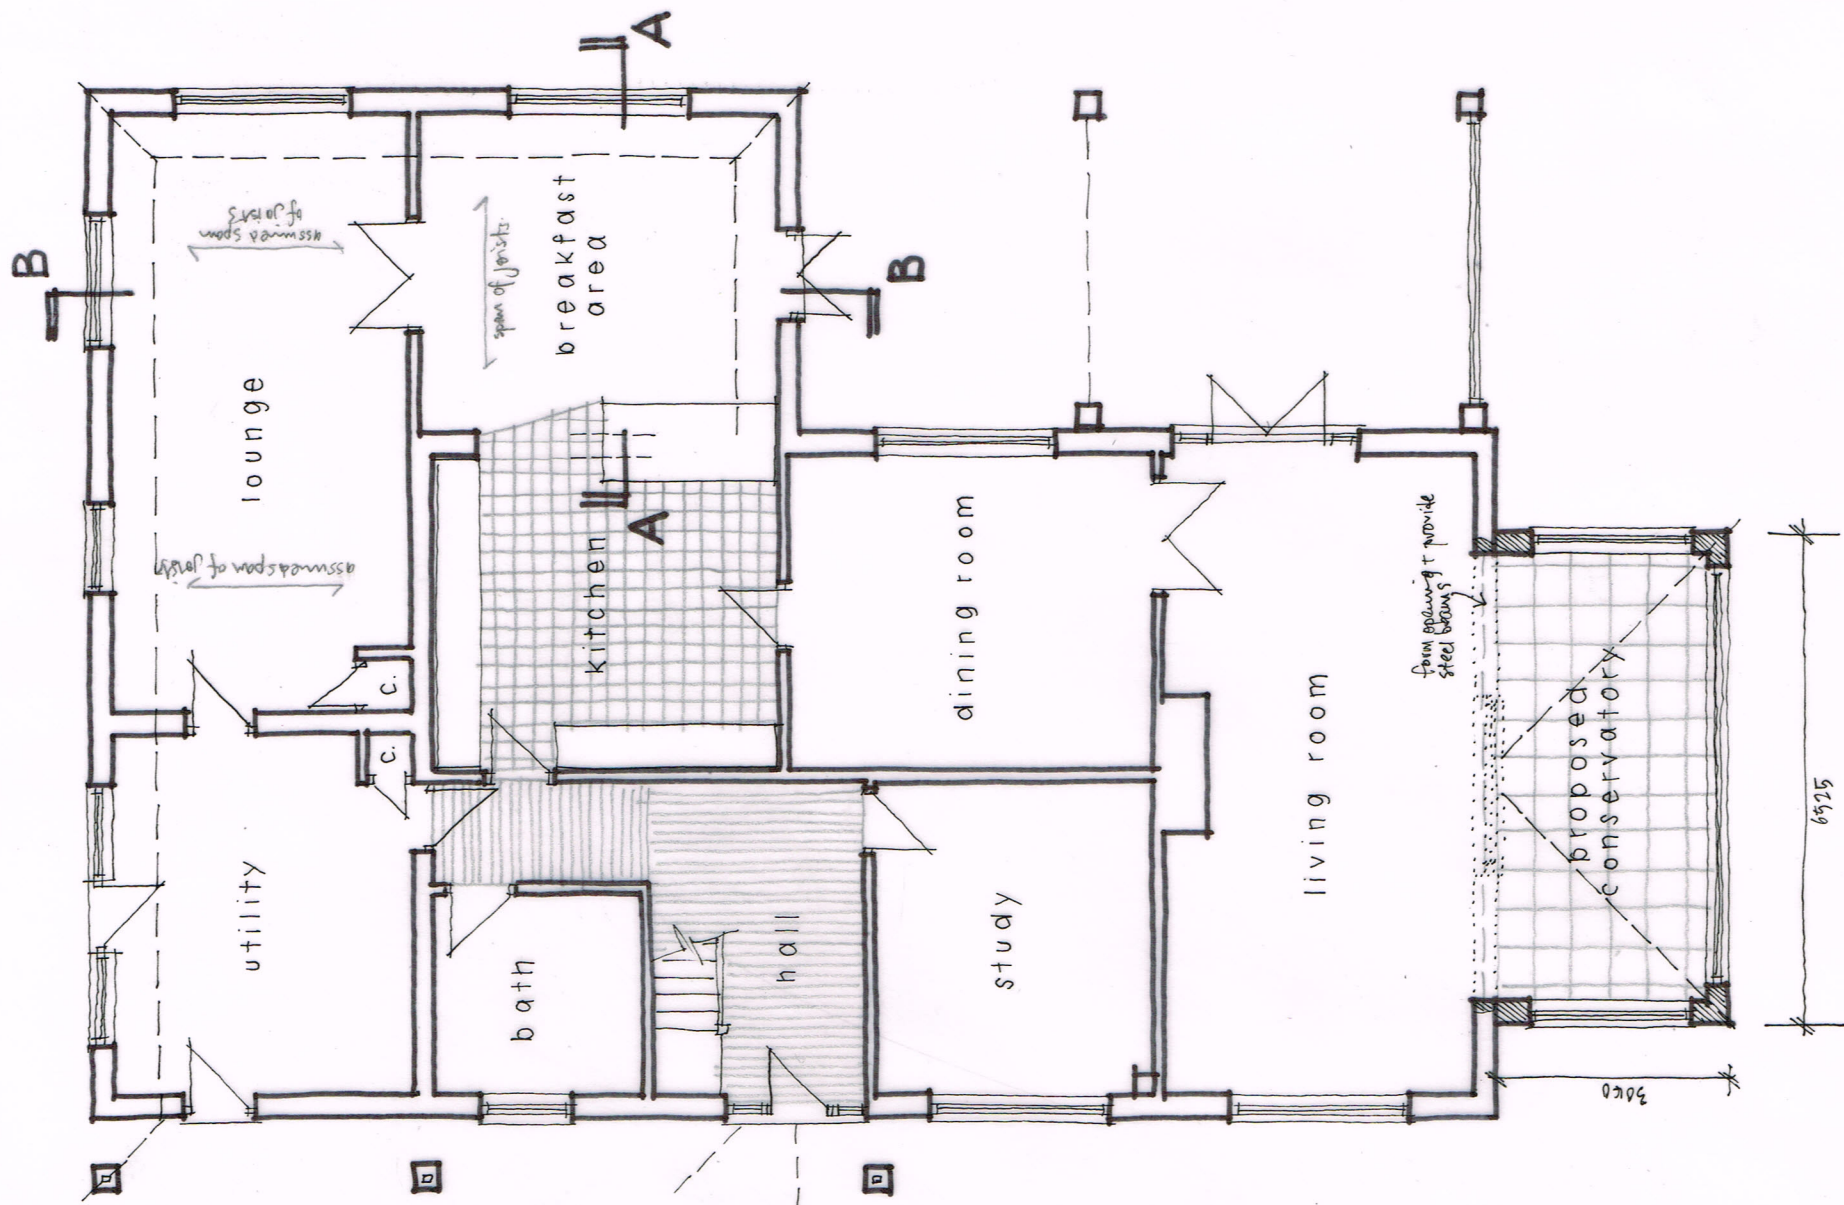

GROUND FLOOR PLAN 1:100@A3

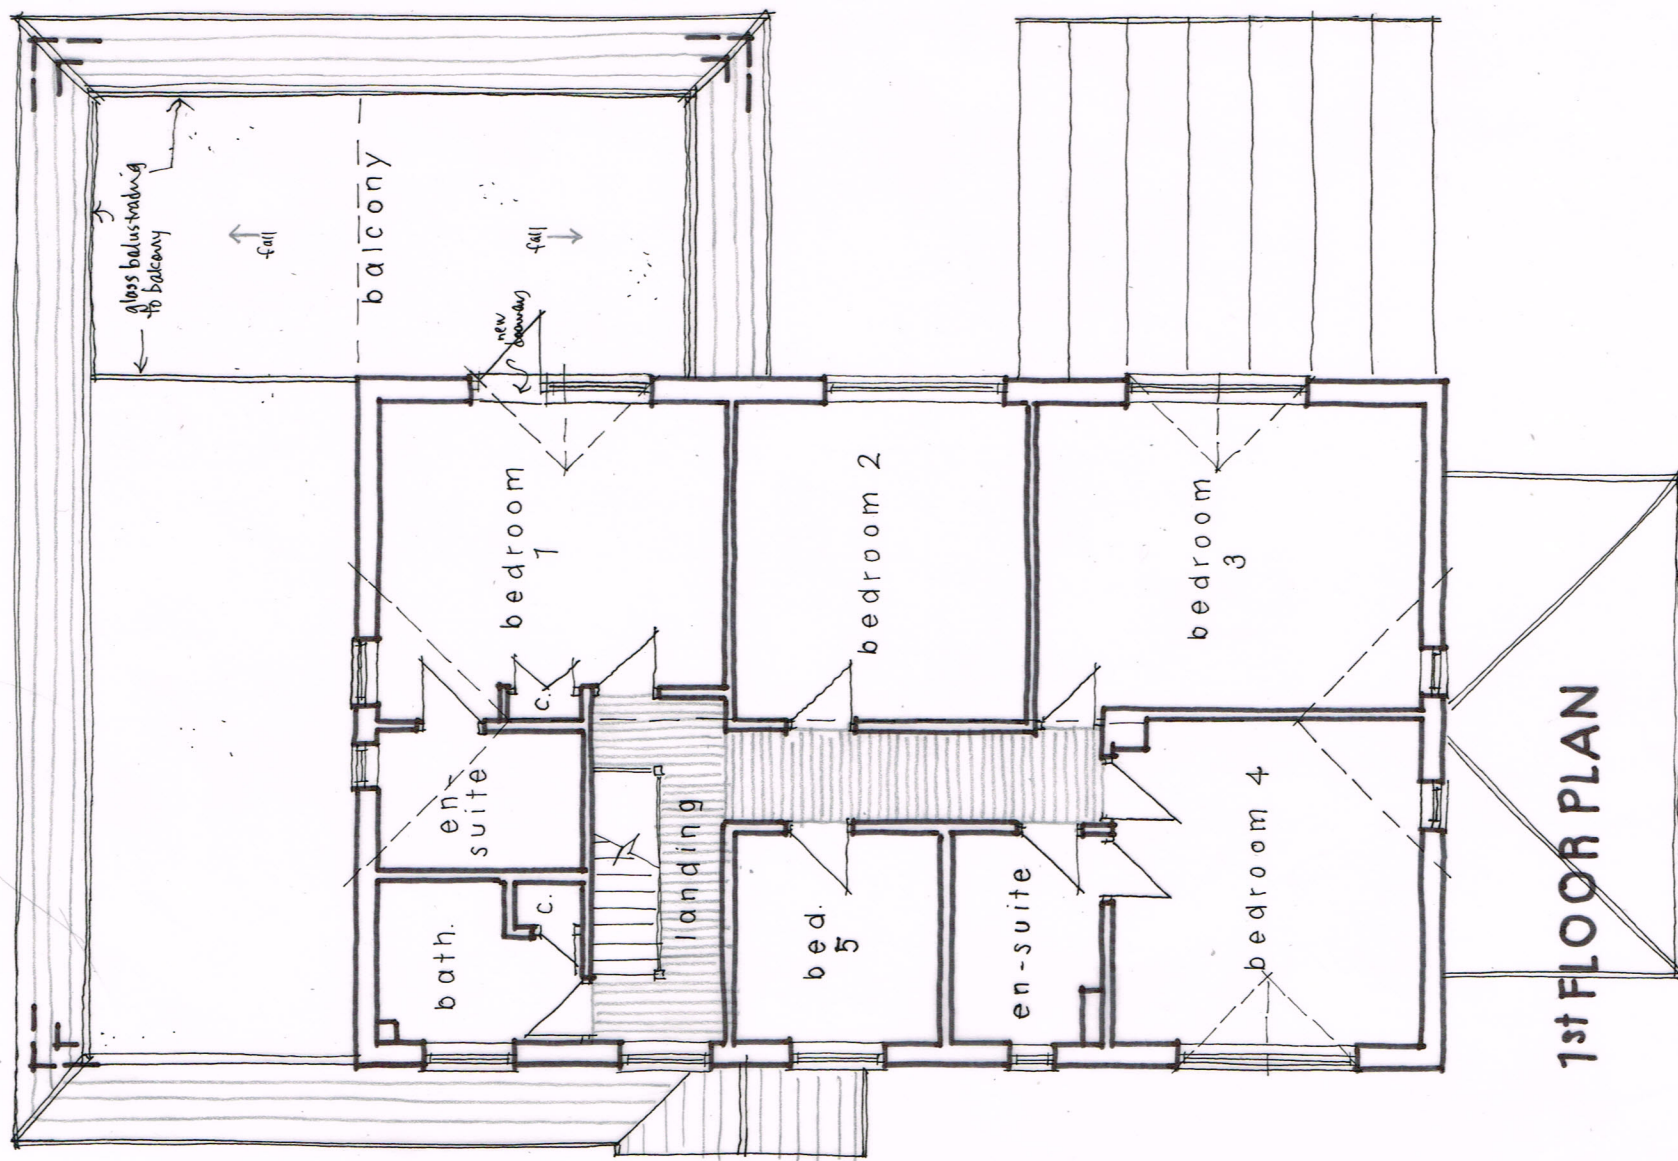

1st FLOOR PLAN

Revisions A - door to Bed 1 & address 9/9/14

NEWCOTE FARM, KINGSTON LANE, KINGSTON
Proposals 03 A
Sept 2014