



PROPOSED ELEVATIONS 1:100@ A3

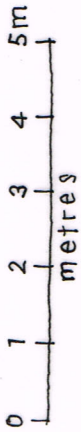


Wayne Gander MCIAT
Architectural Technologist
98 Durrington Lane
Worthing
West Sussex BN13 2RQ
Tel. 01903 694817

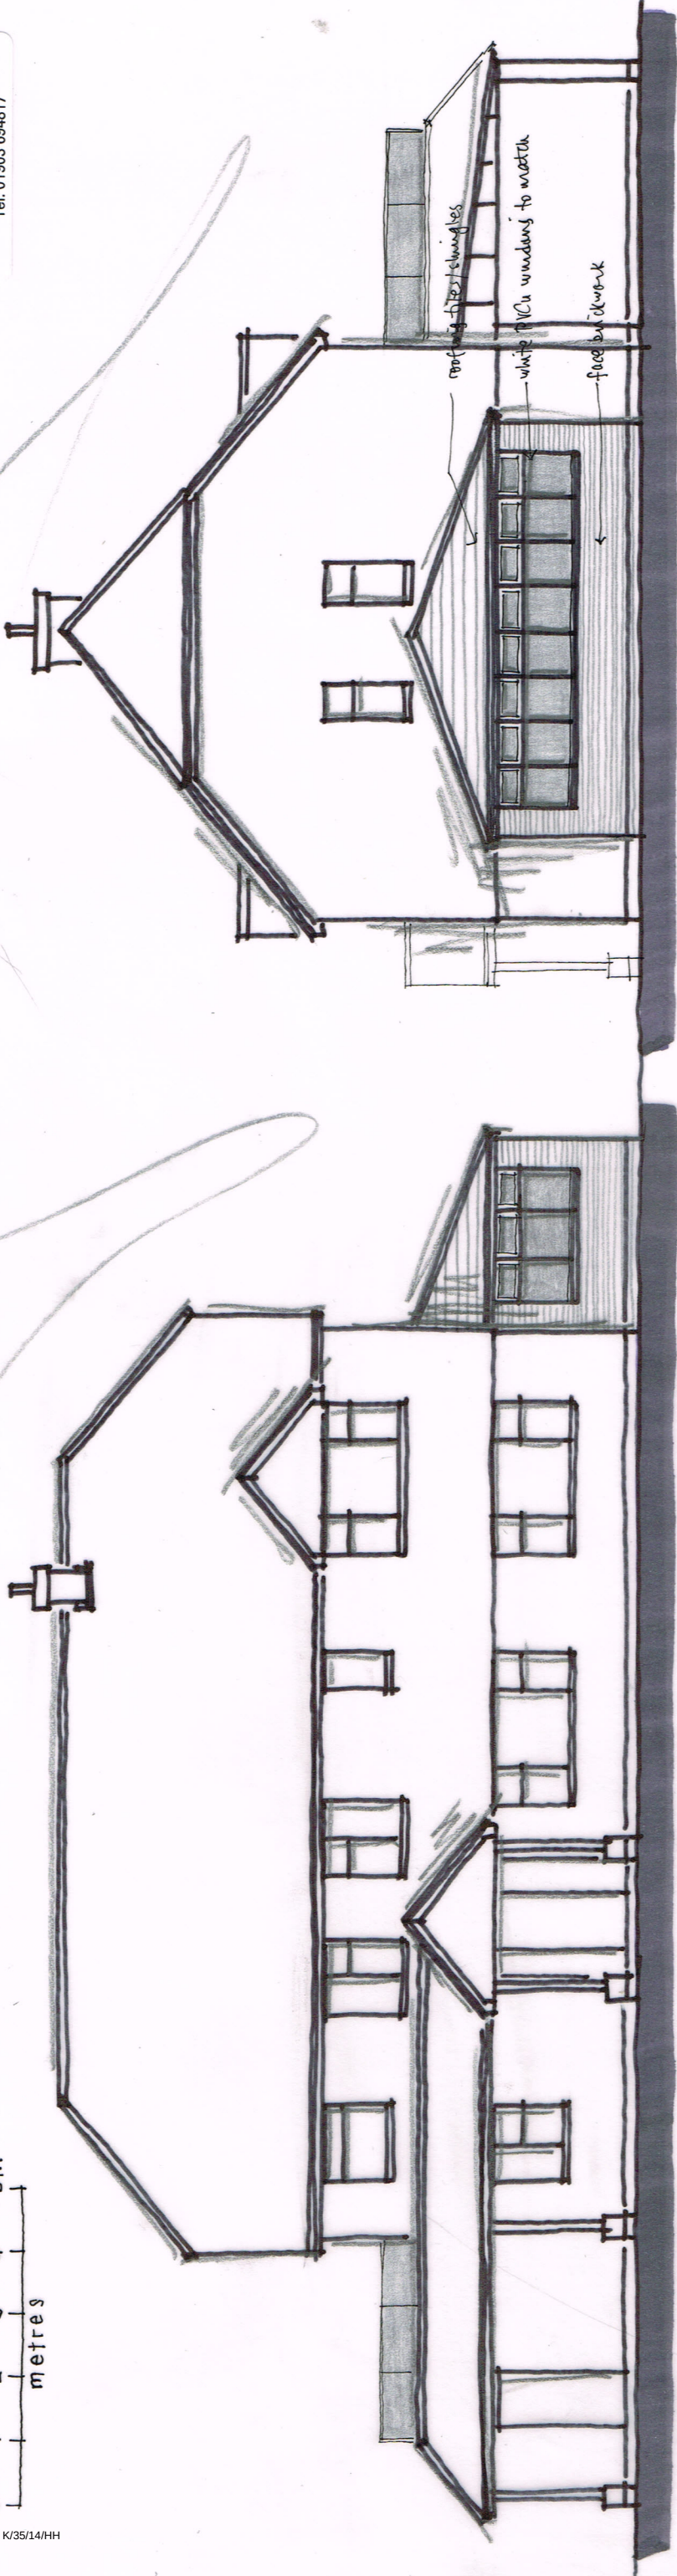

FRONT ELEVATION 1:100

SIDE

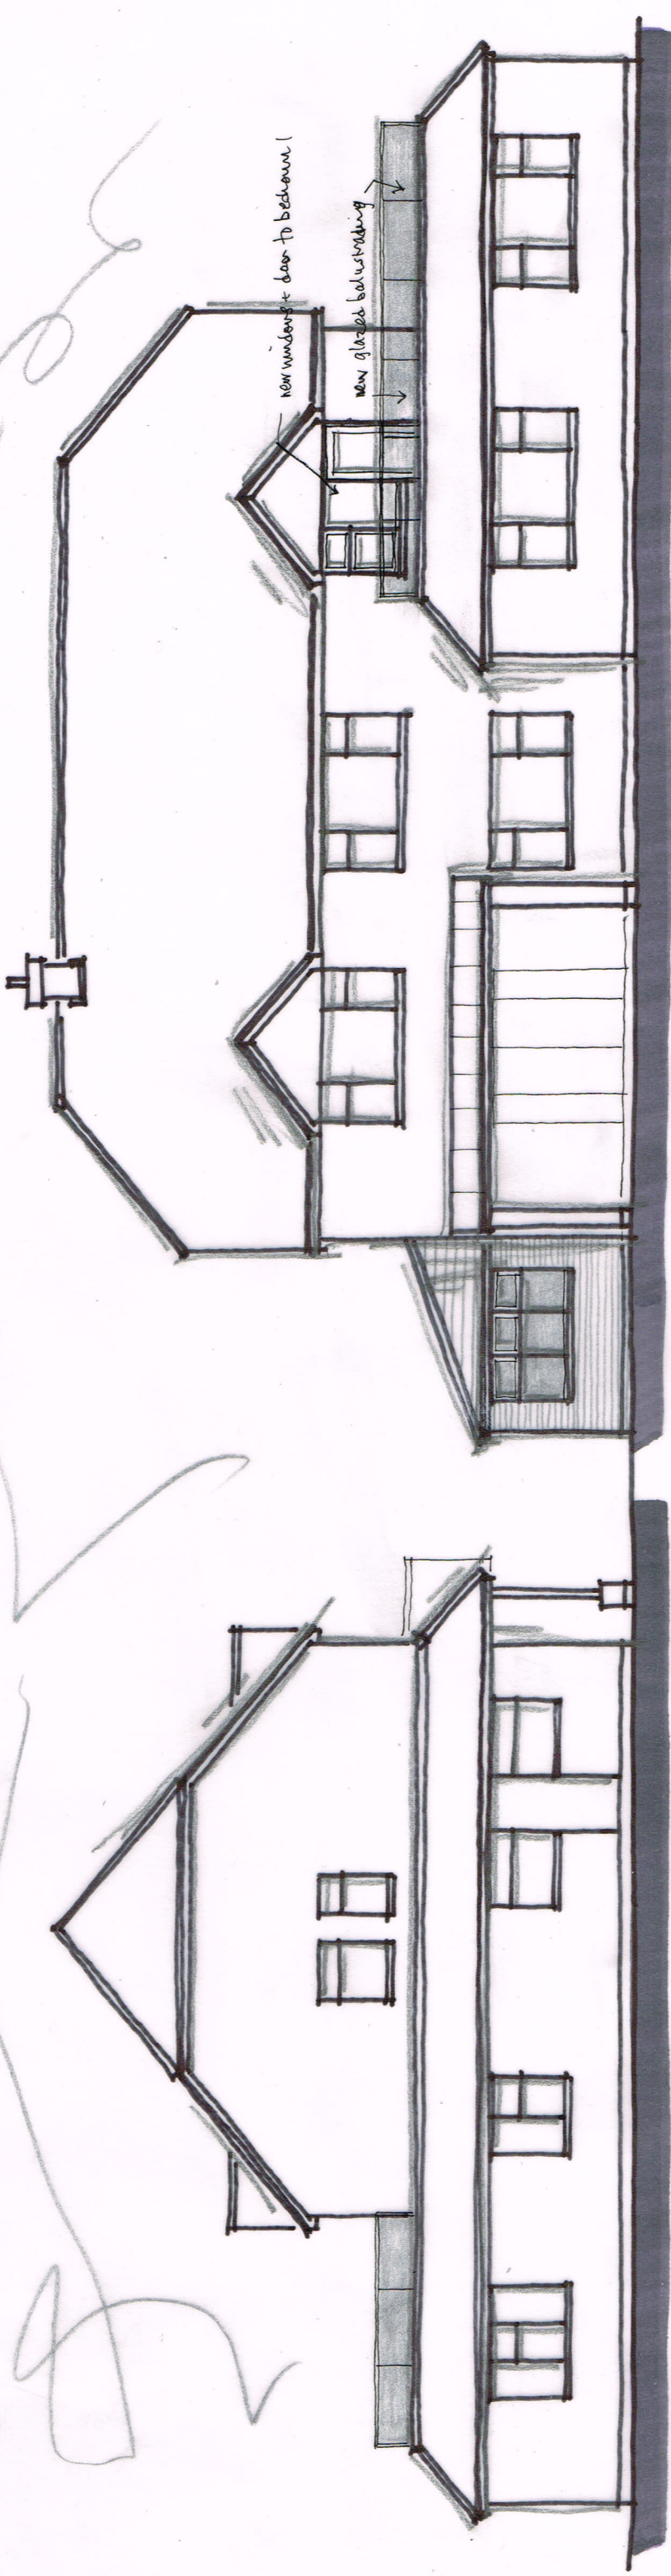

SIDE

REAR

Revisions A - door/window to balcony amended + address updated 9/9/16

NEWCOTE FARM, KINGSTON LANE, KINGSTON

Proposals 04 A

Sept 2014