


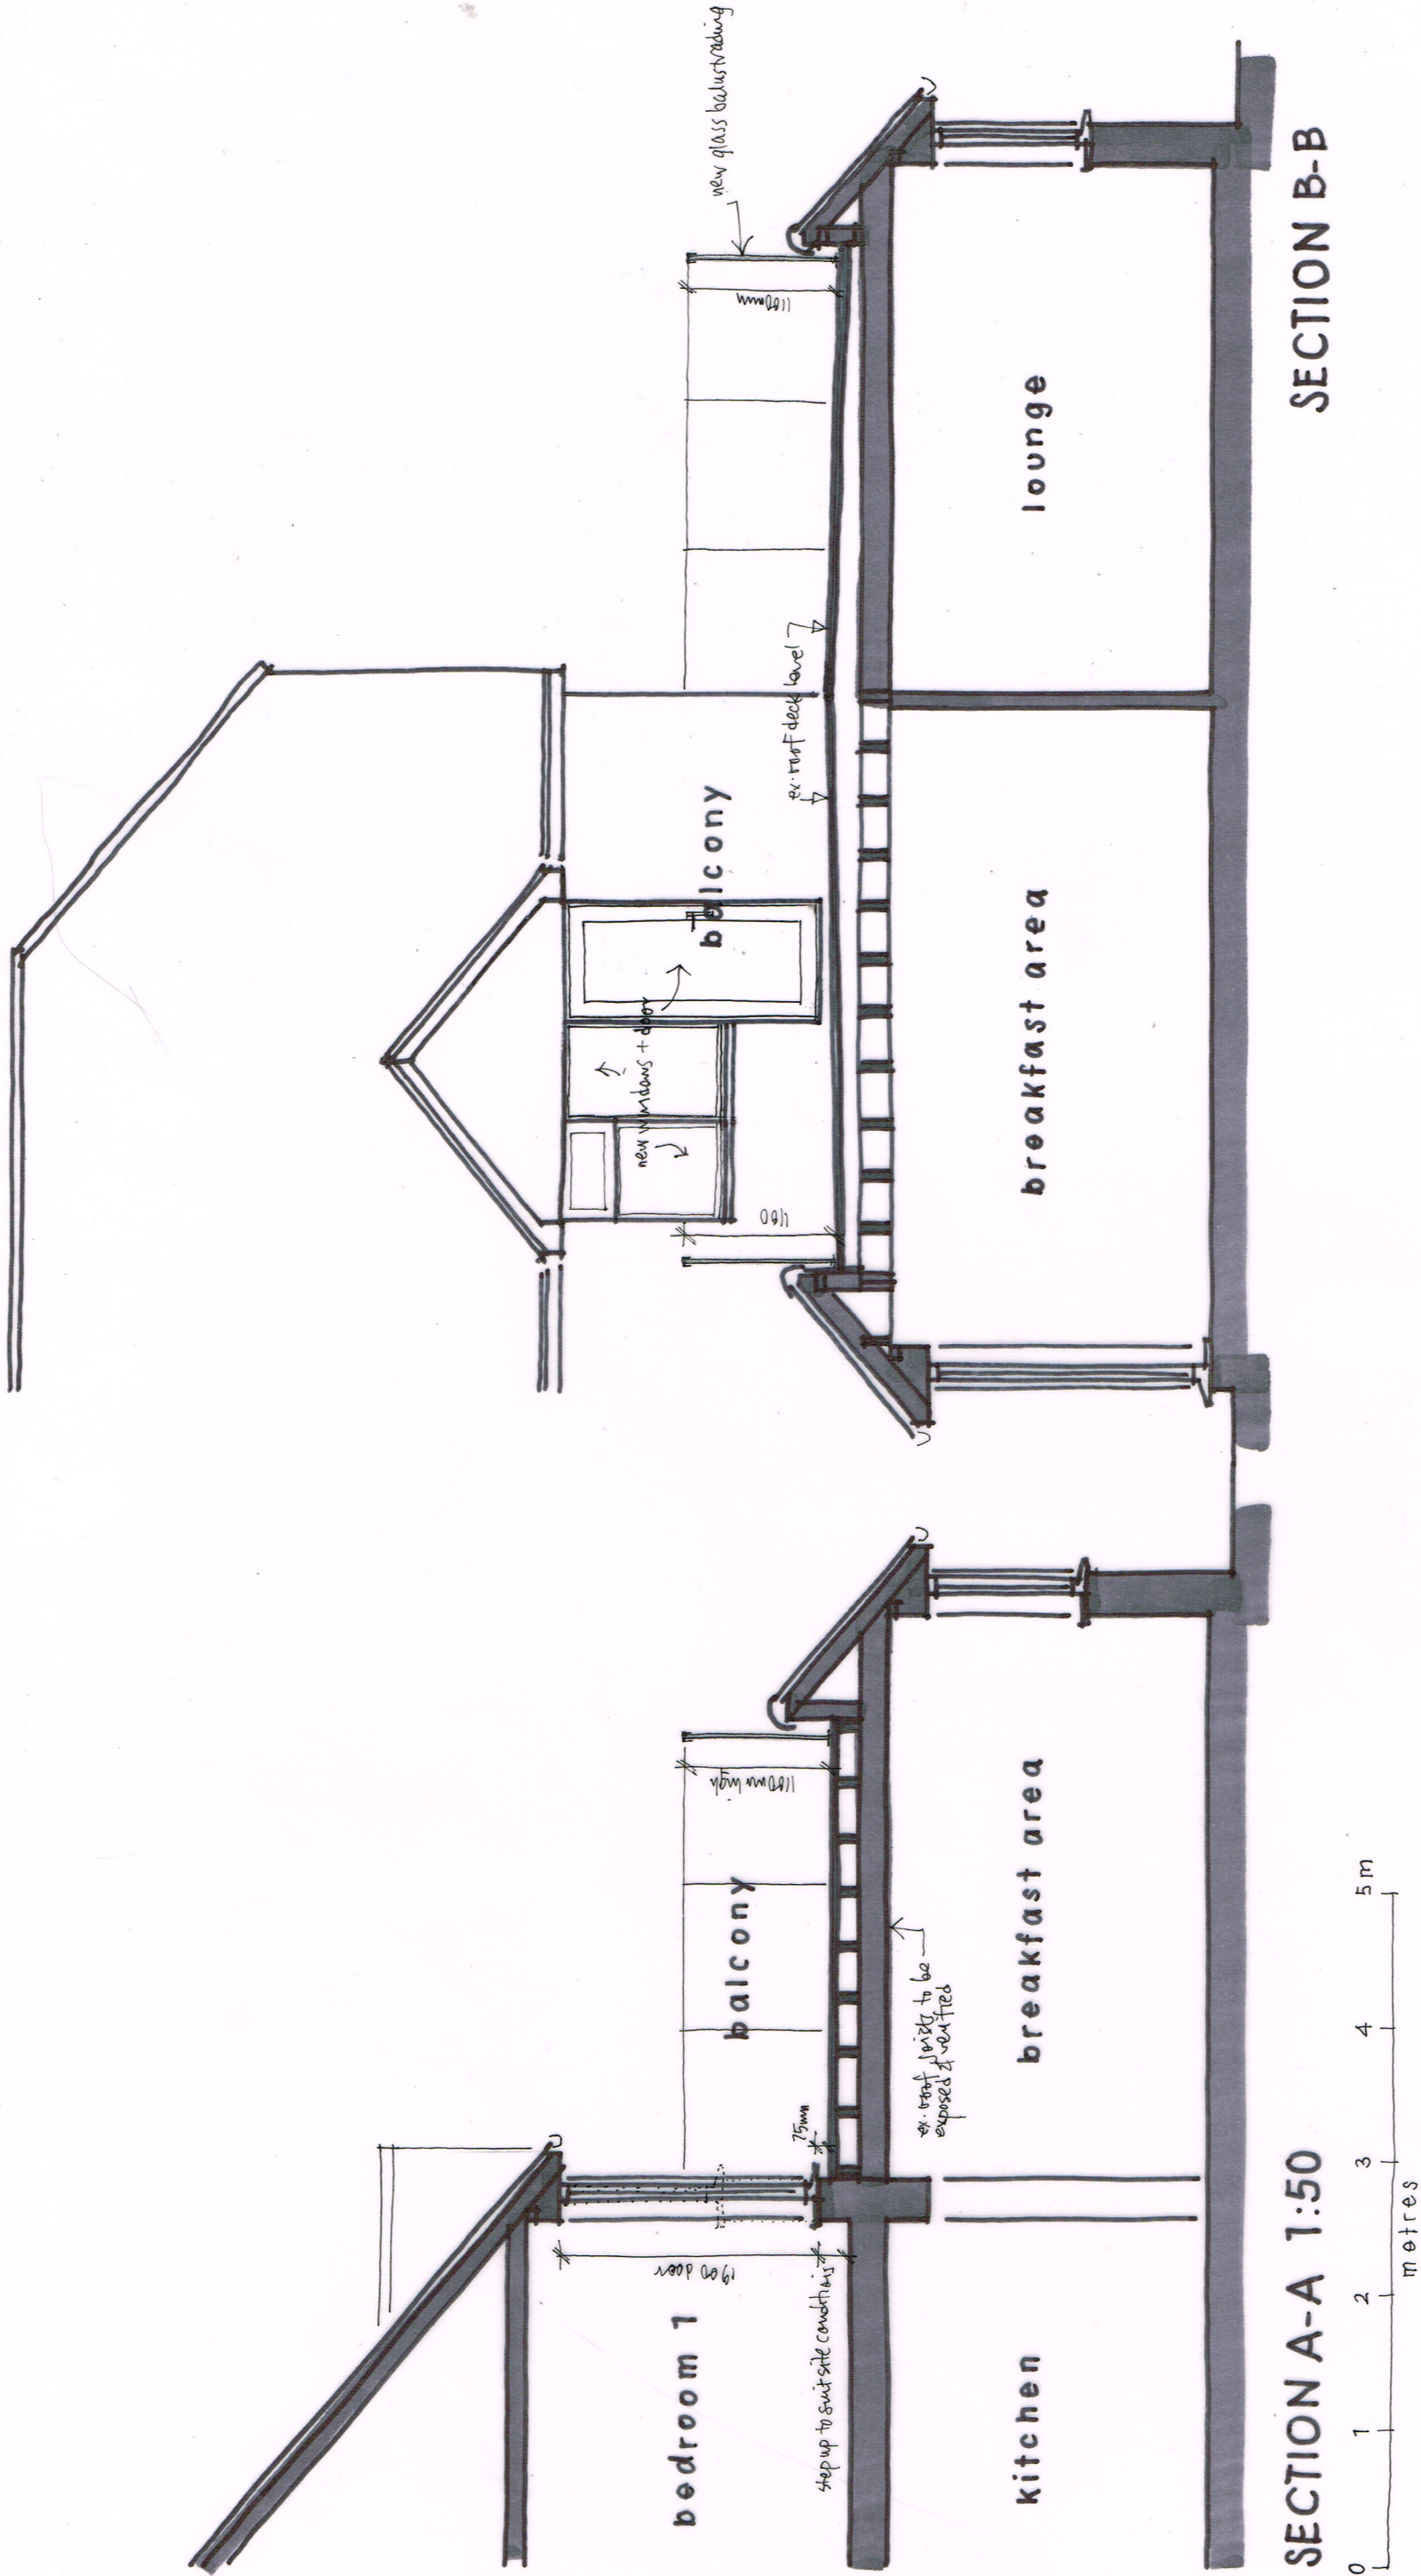

SECTION A-A 1:50

SECTION B-B

Revisions A - window / door amended 9/9/14