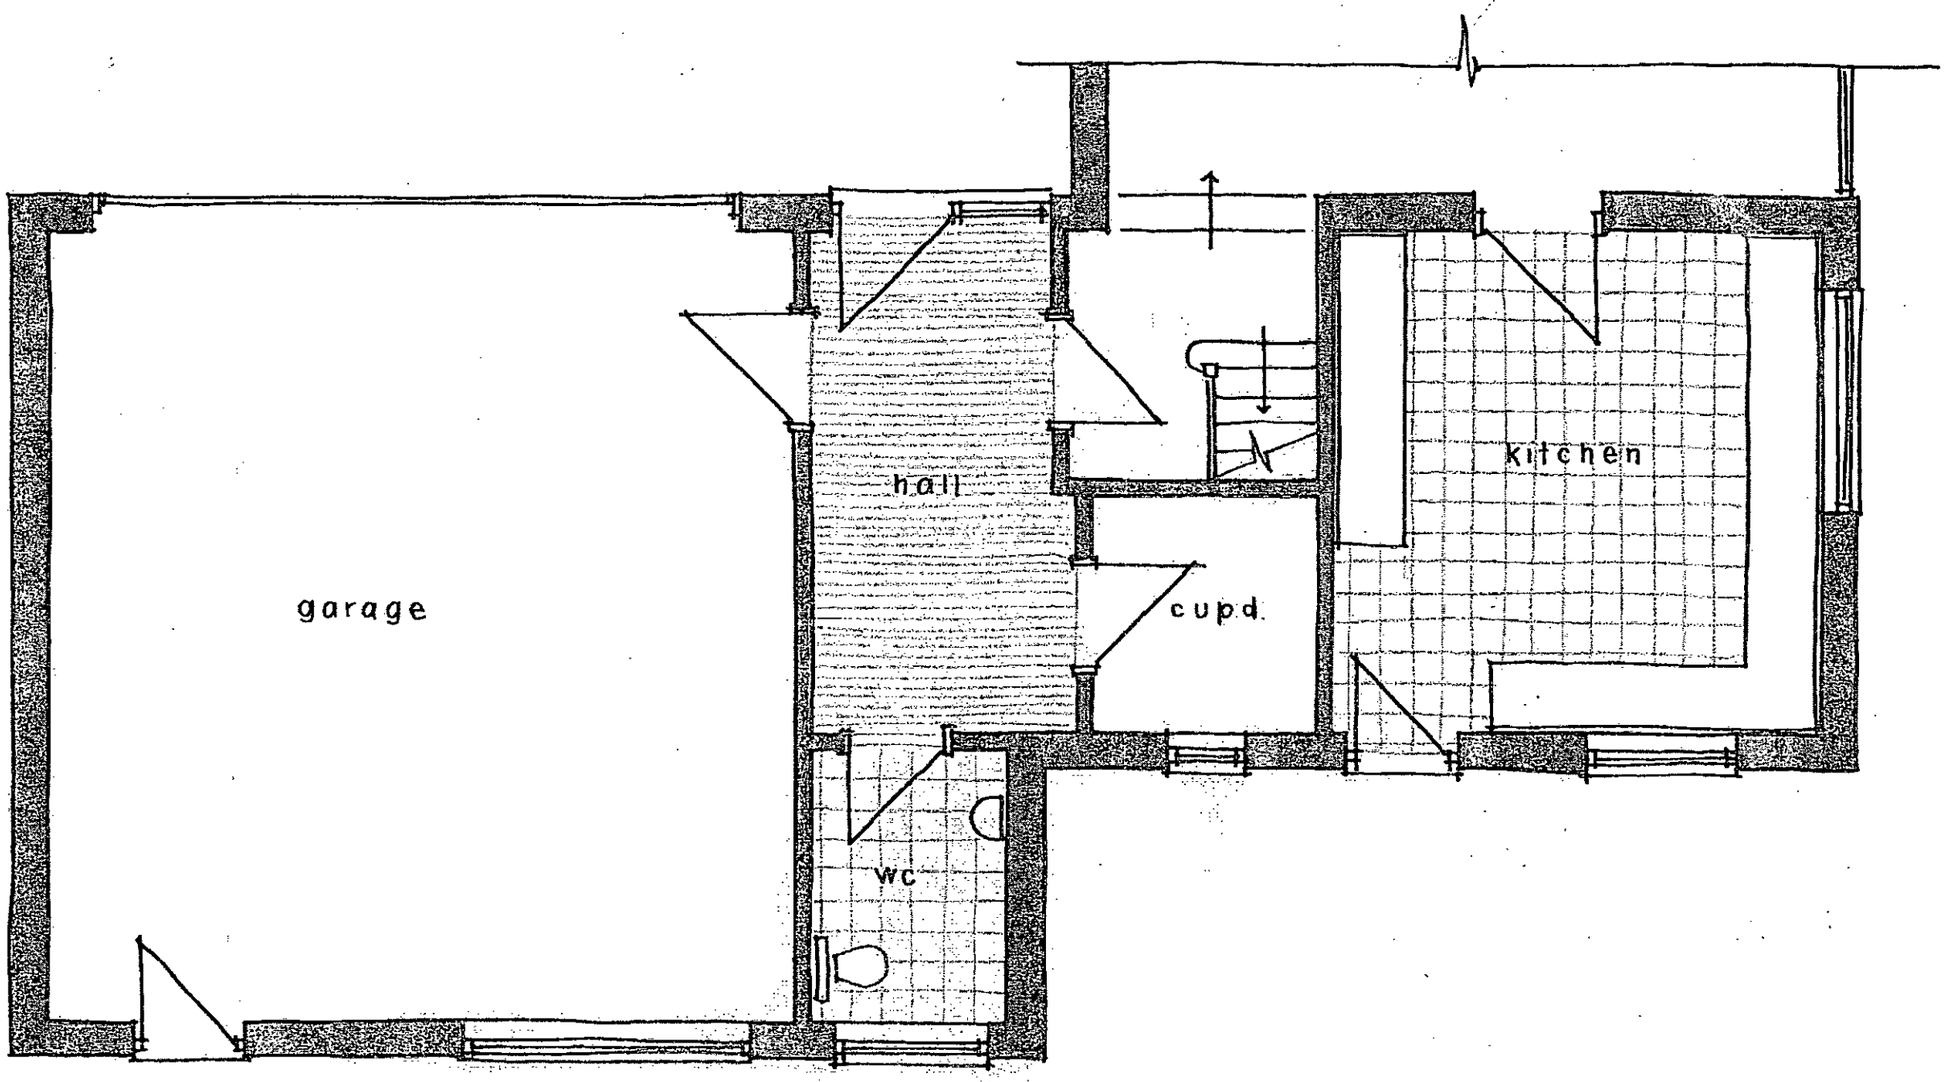


GROUND FLOOR PLAN 1:50 @ A3

0 1 2 3 4 5m
metres

Wayne Gander MCIAT
Architectural Technologist
98 Durrington Lane
Worthing
West Sussex BN13 2RQ
Tel. 01903 694817

ARUN DISTRICT COUNCIL K/37/14/PDH

66 COASTAL ROAD, EAST PRESTON
Existing details 01 Sept 2014