
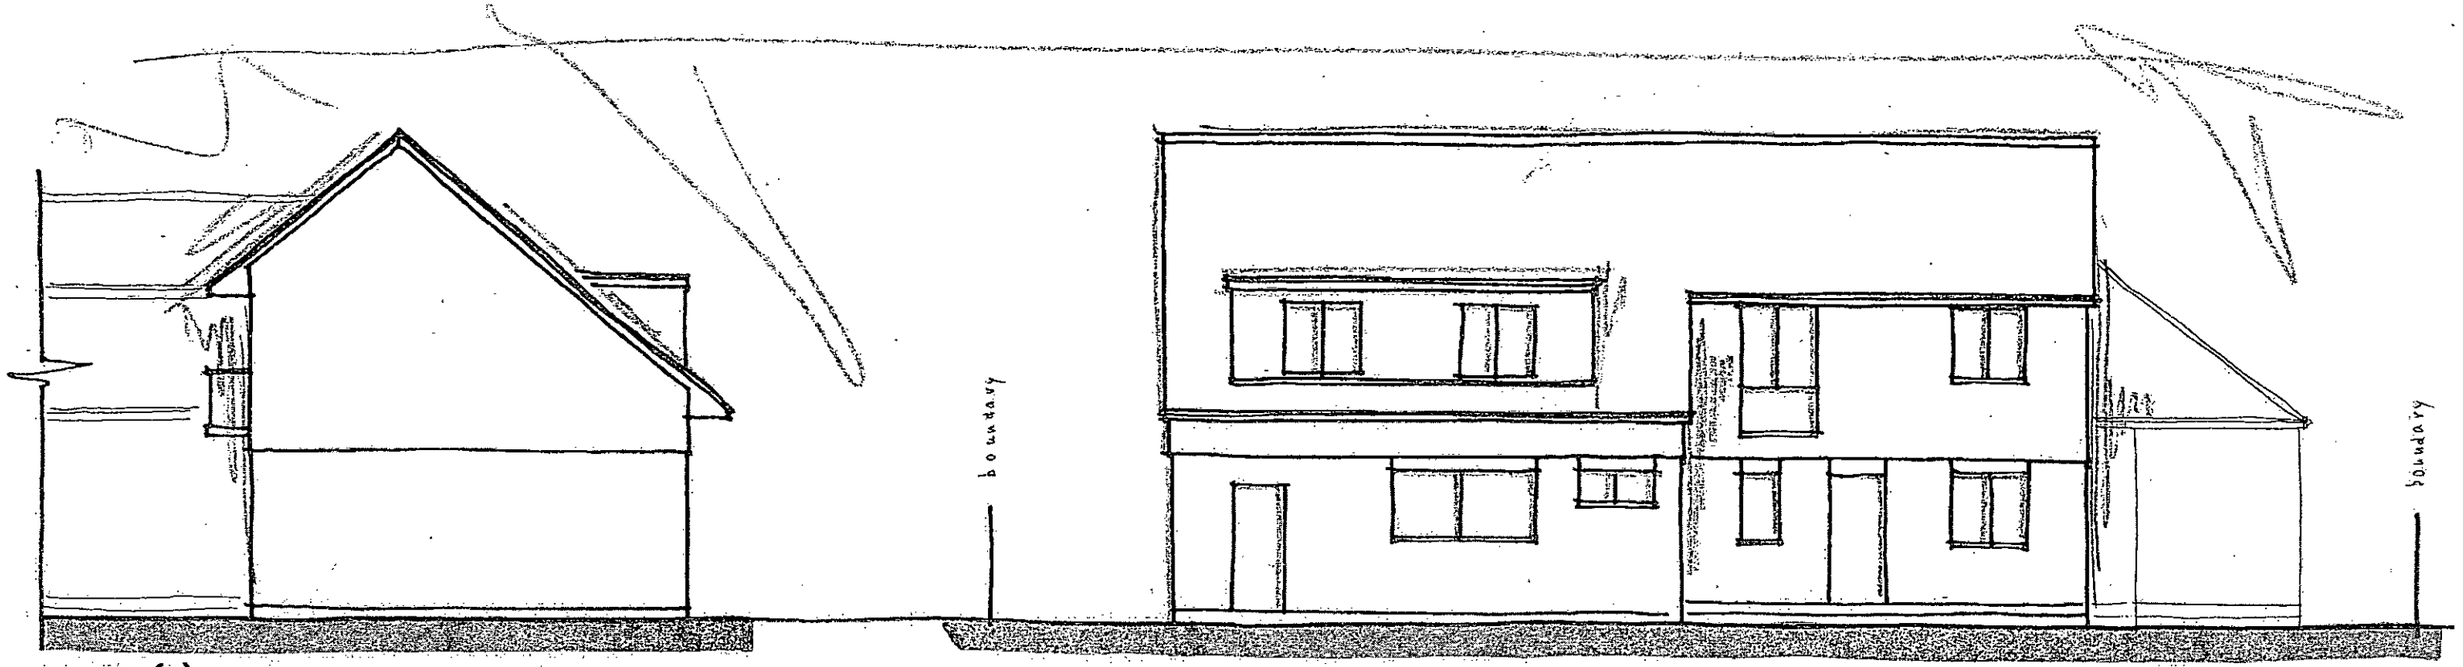


SIDE (e)

0 1 2 3 4 5m
metres

REAR ELEVATION 1:100

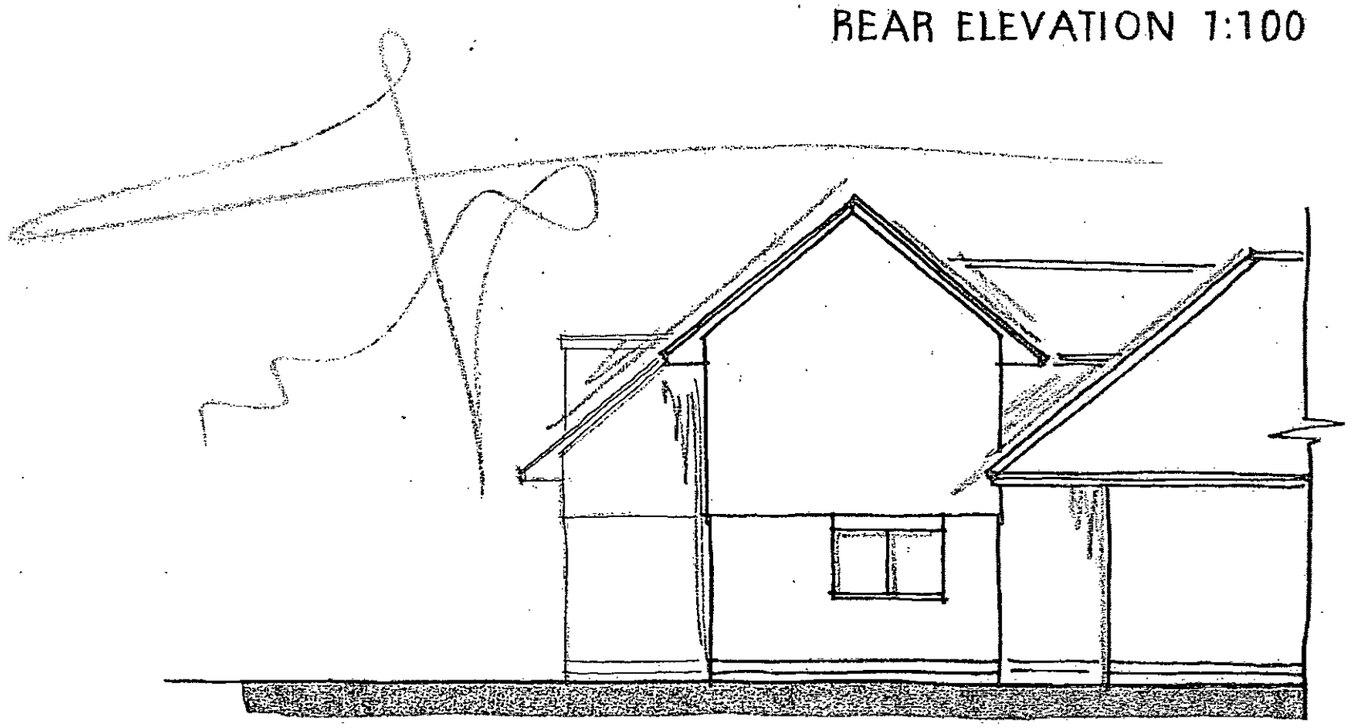

SIDE (w)

66 COASTAL ROAD, EAST PRESTON

Existing details 02 Sept 2014

Wayne Gander MCIAT
Architectural Technologist
98 Durrington Lane
Worthing
West Sussex BN13 2RQ
Tel. 01903 694817

ARUN DISTRICT COUNCIL K/37/14/PDH