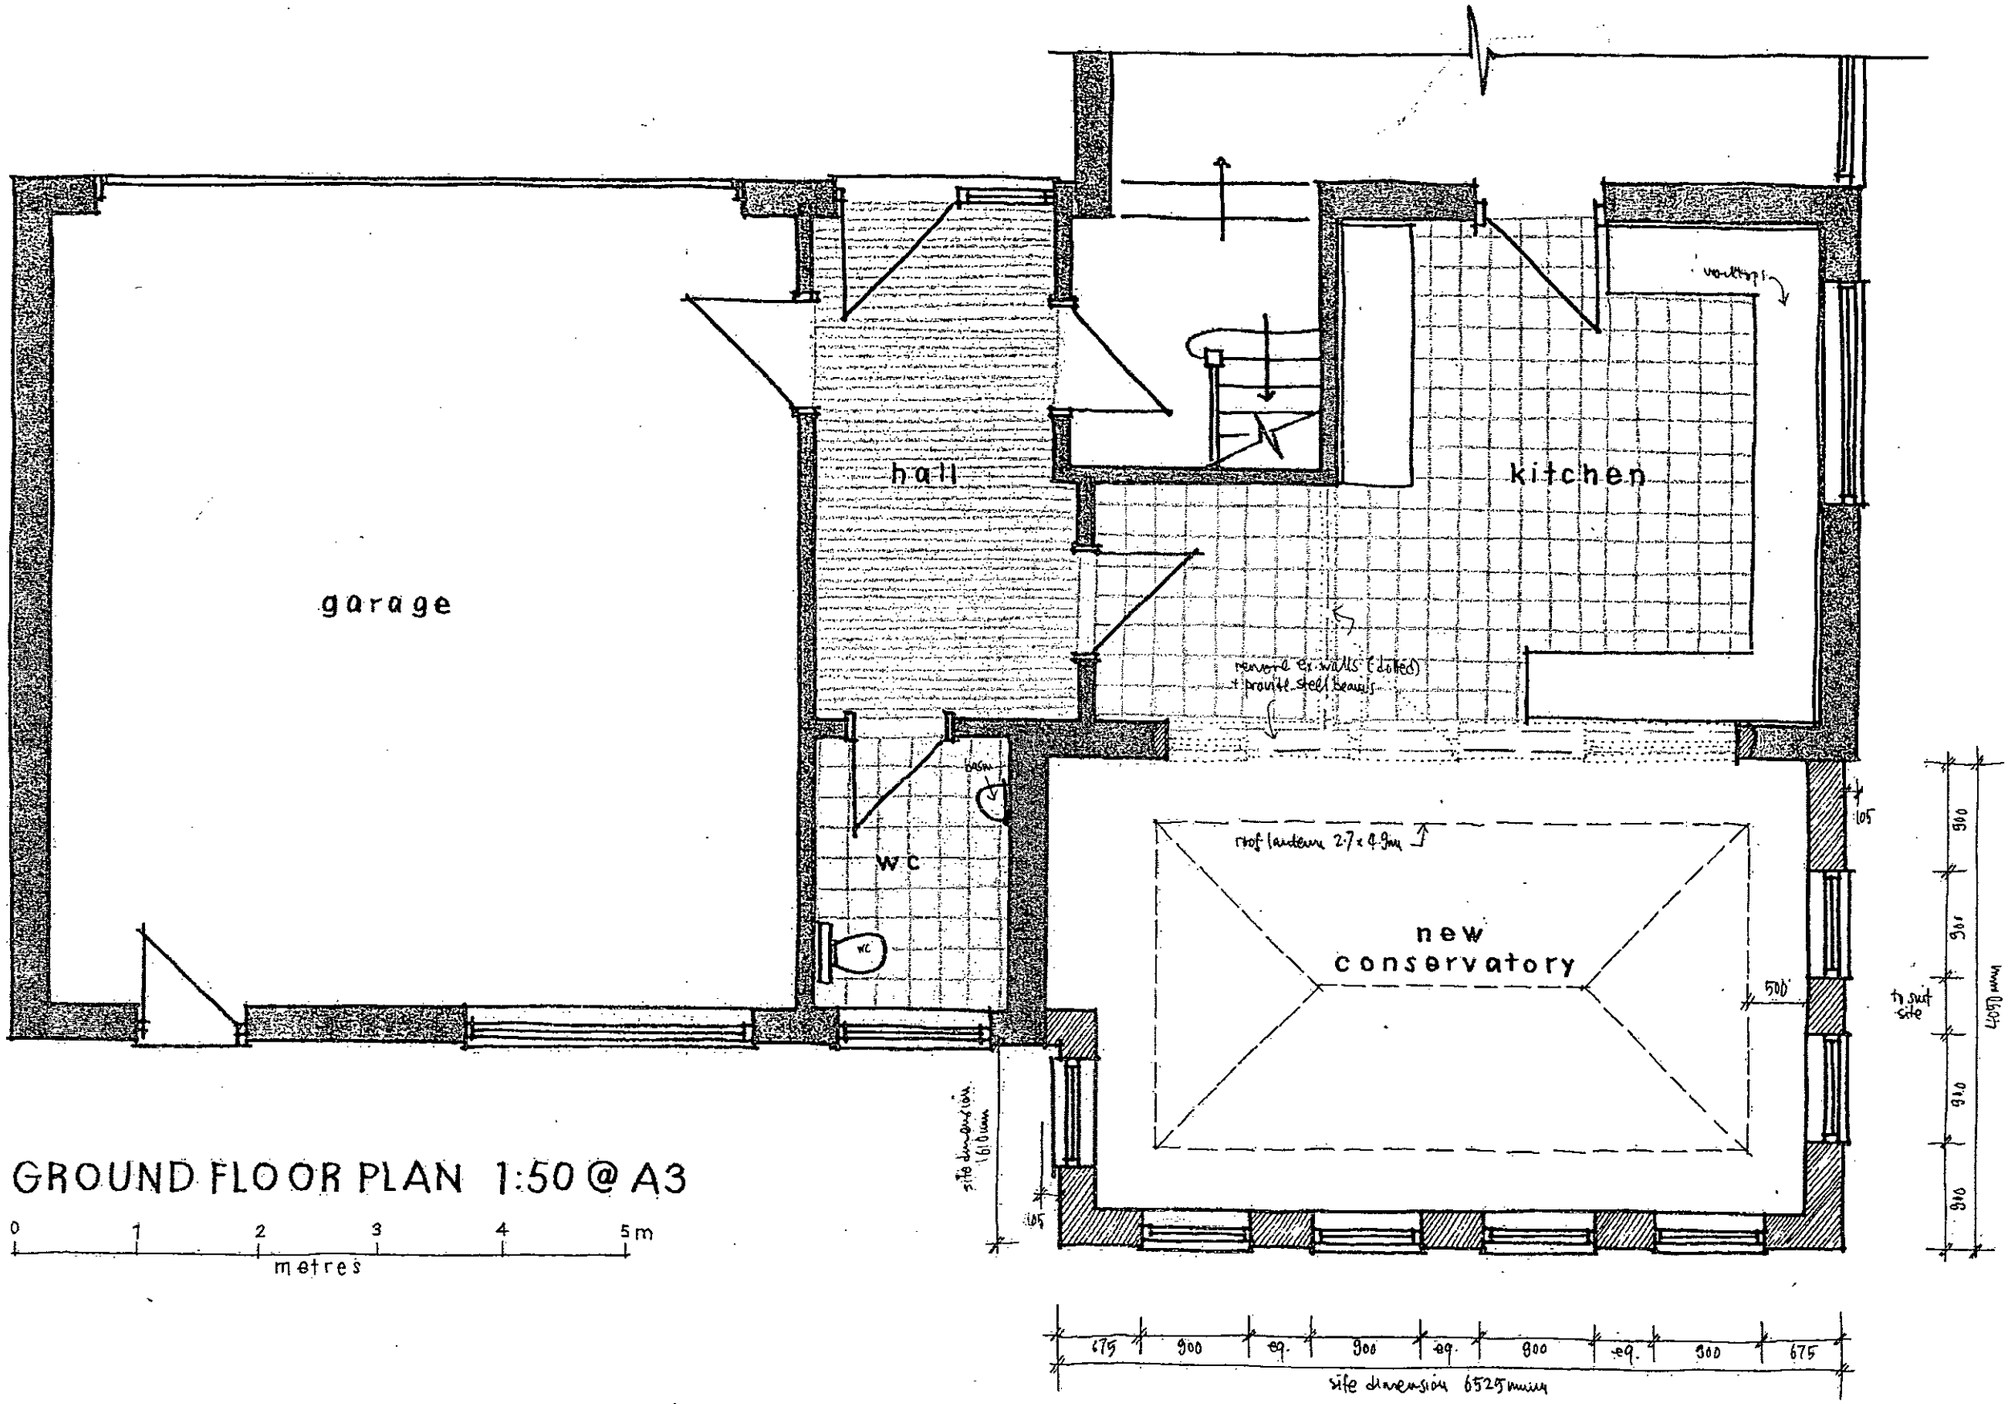


GROUND FLOOR PLAN 1:50 @ A3

0 1 2 3 4 5m
metres

r MCIAT
chnologist
Lane

3 2RQ
117

66 COASTAL ROAD, EAST PRESTON
Proposals 03

Sept 2014

ARUN DISTRICT COUNCIL K/37/14/PDH