

PROPOSED ELEVATIONS 1:100 @ A3

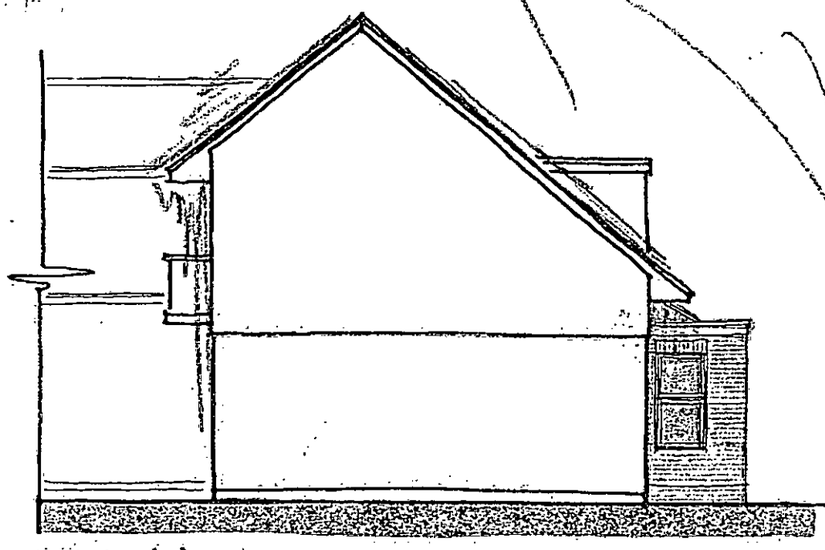


SIDE (e)

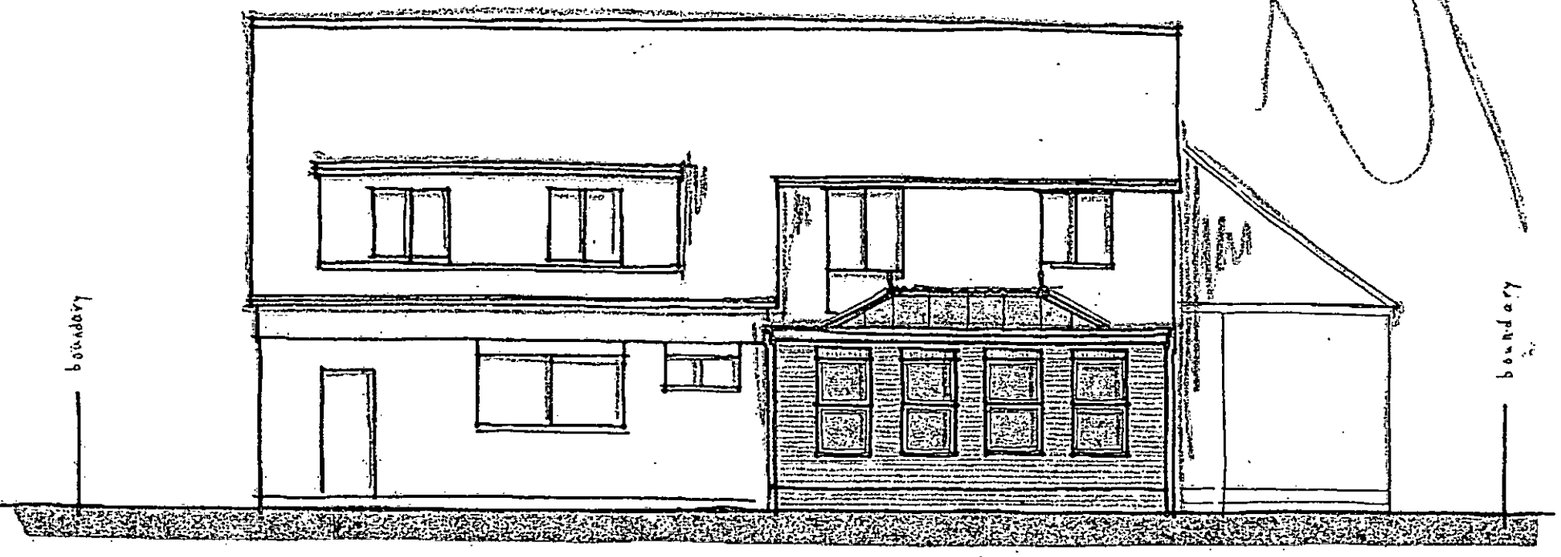


REAR ELEVATION 1:100

0 1 2 3 4 5m
metres

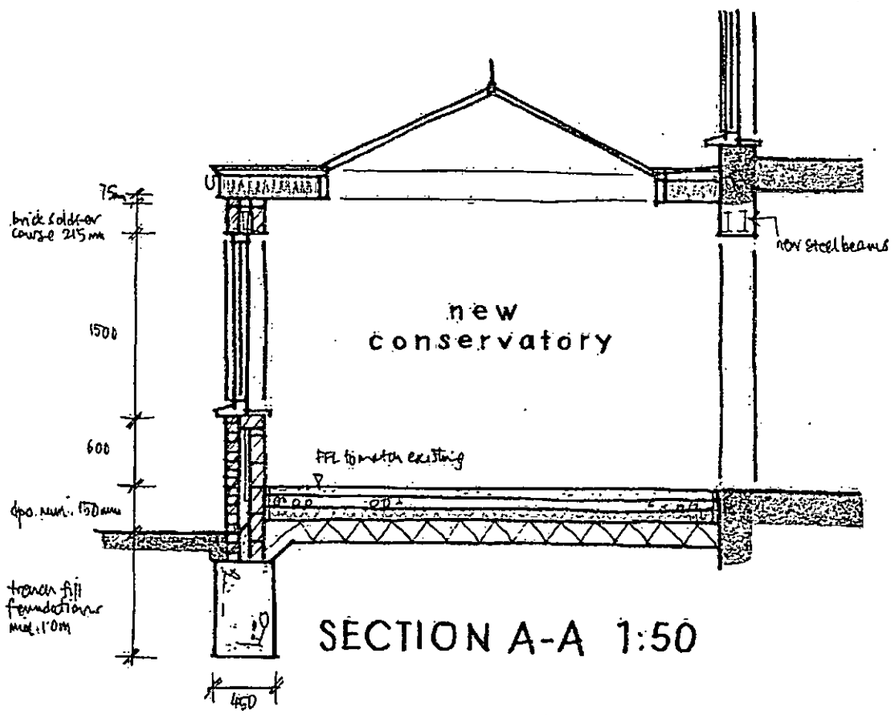

SECTION A-A 1:50

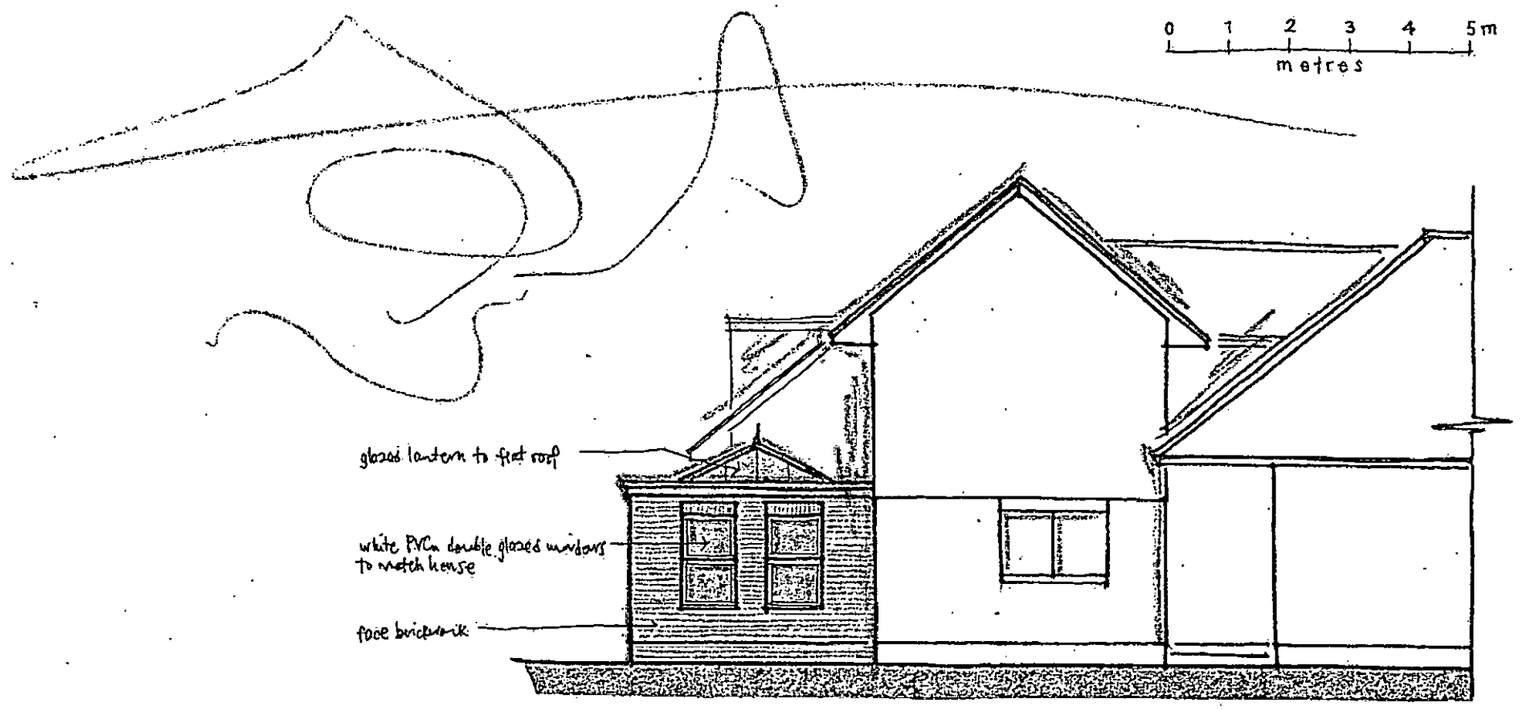

SIDE

Wayne Gander MCIAT
Architectural Technologist
98 Durrington Lane
Worthing
West Sussex BN13 2RQ
Tel. 01903 694817

66 COASTAL ROAD, EAST PRESTON
Proposals 04
Sept 2014

ARUN DISTRICT COUNCIL K/37/14/PDH