




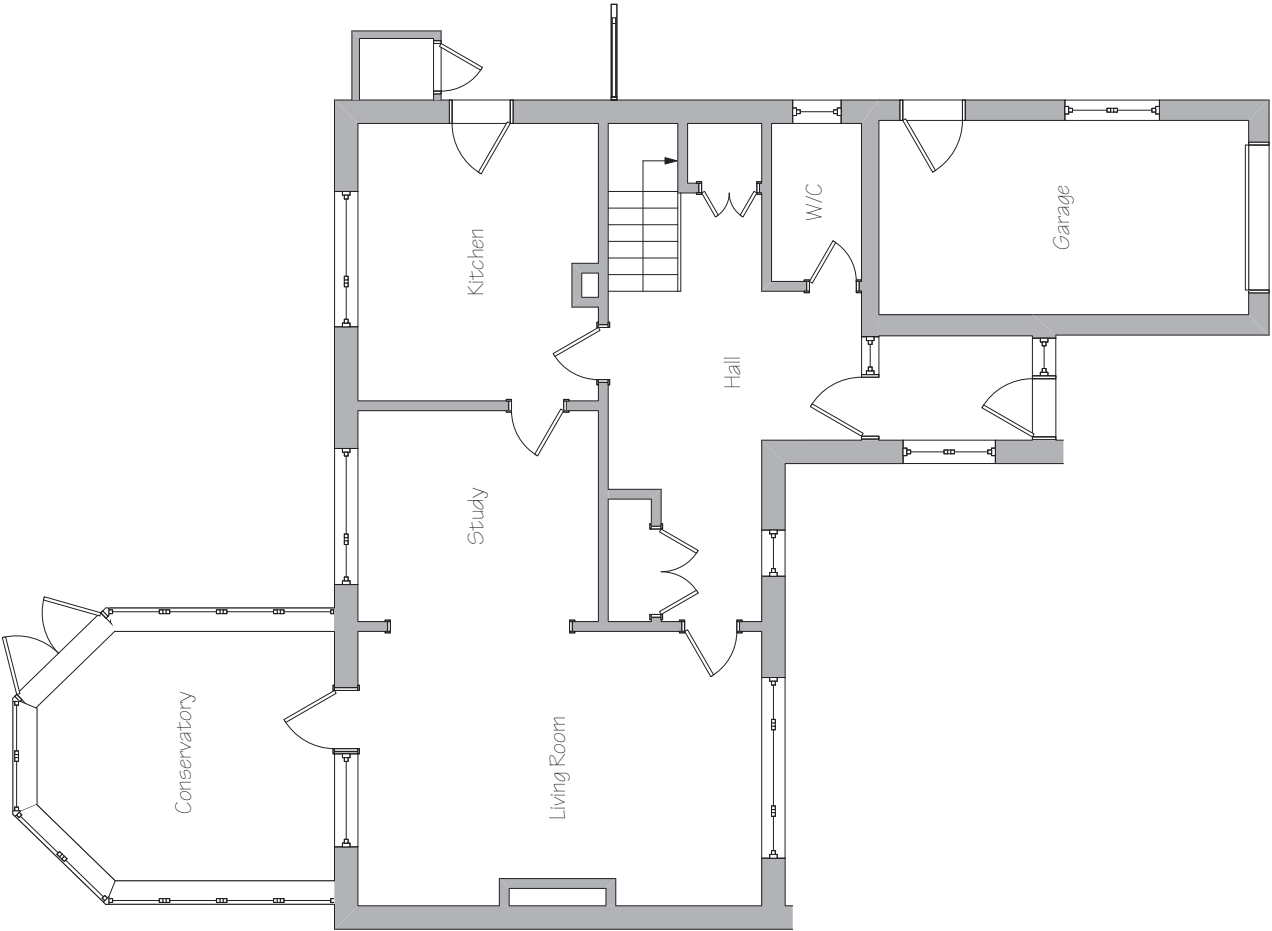


1 Ground Floor
Scale: 1:100

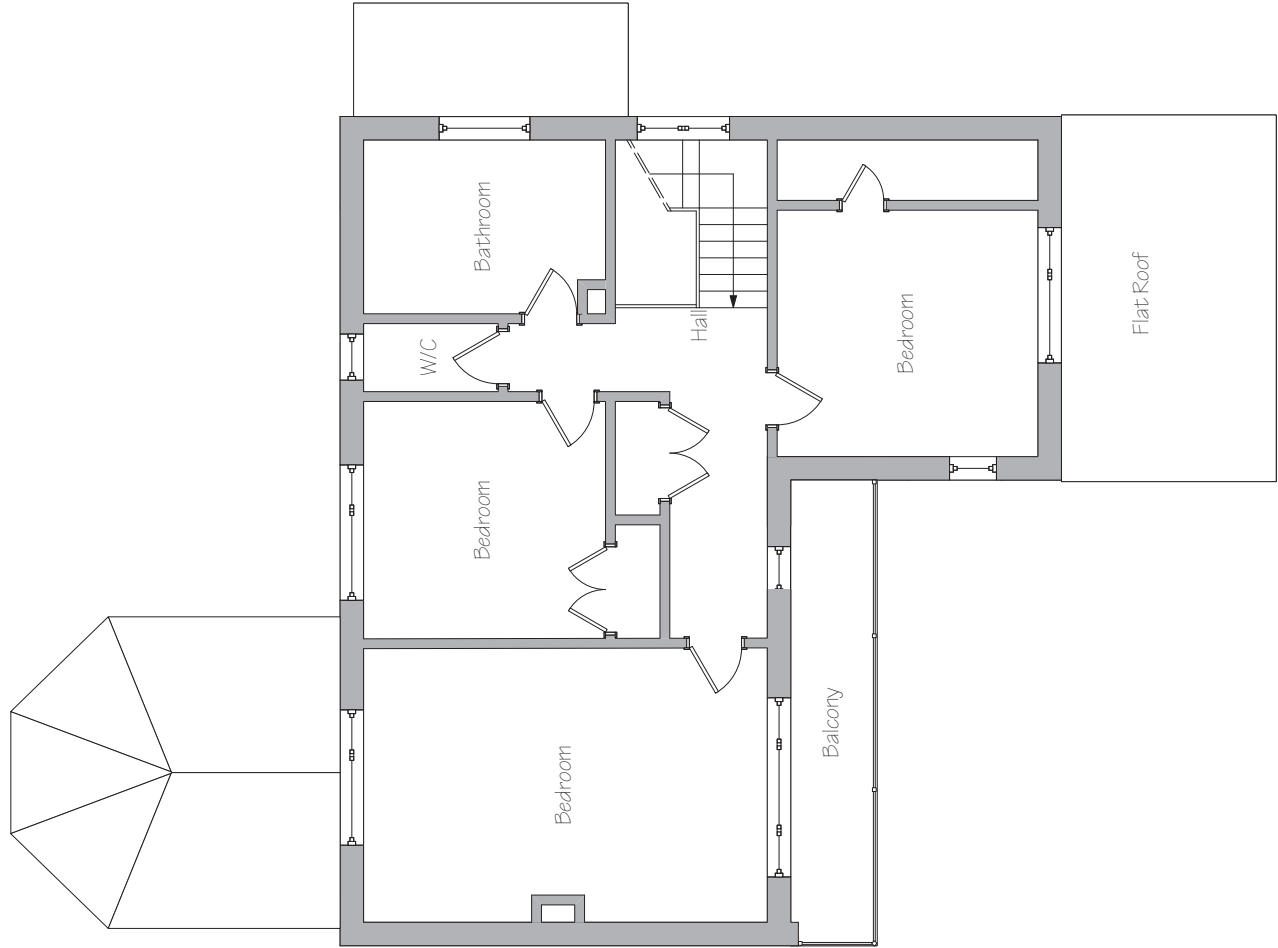

2 First Floor
Scale: 1:100

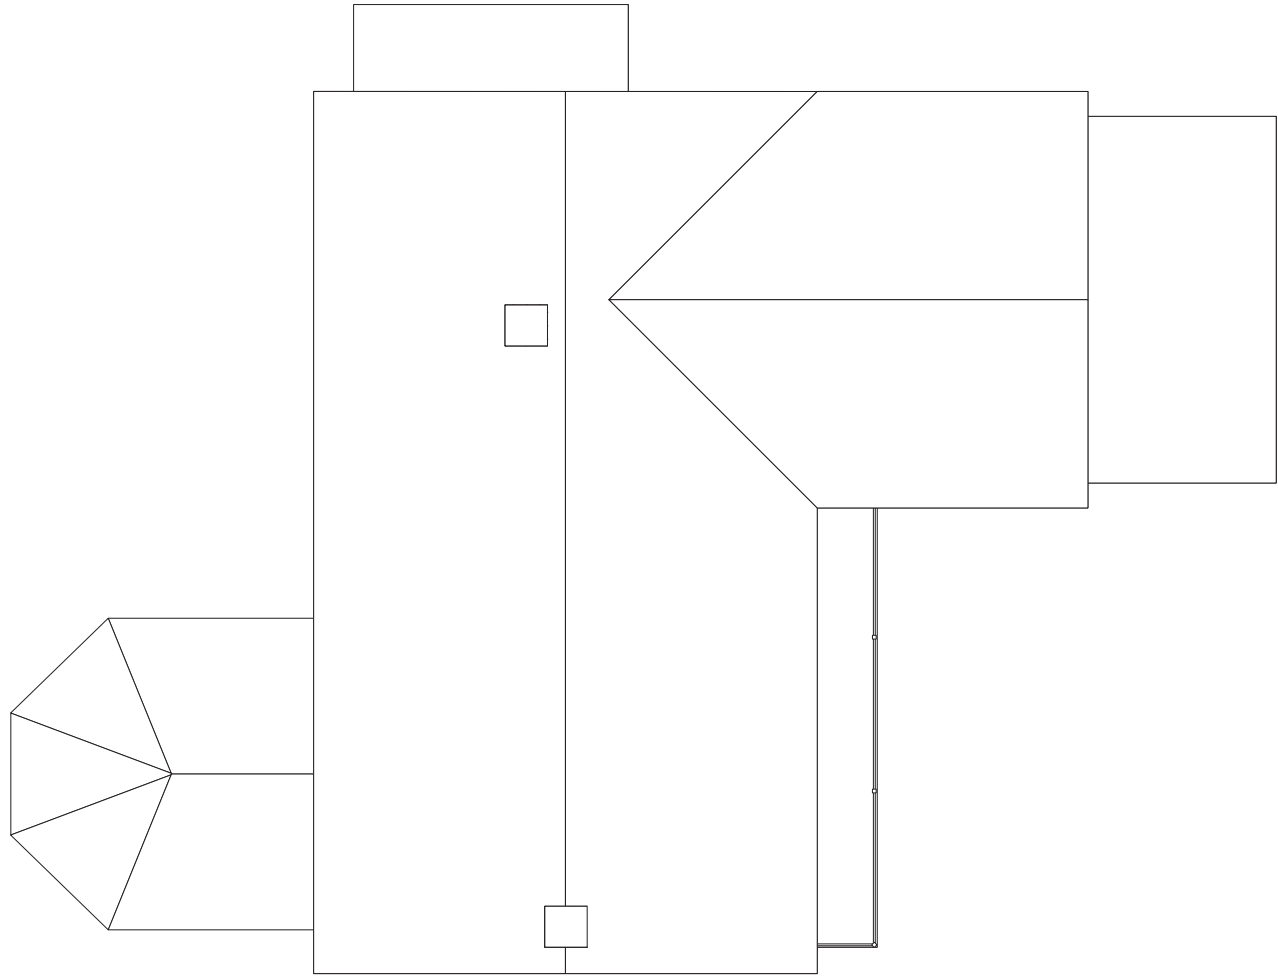

3 Roof
Scale: 1:100

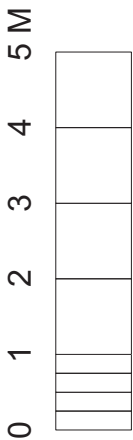

TITLE
Existing Plans

CLIENT
Mr Searle

PROJECT
68 Golden Avenue, East Preston
BN16 1QU



DATE
16/02/2020

SCALE
1:100@A3

DRAWN
KH

DRAWING No.
2279A-01

ISSUE
A