




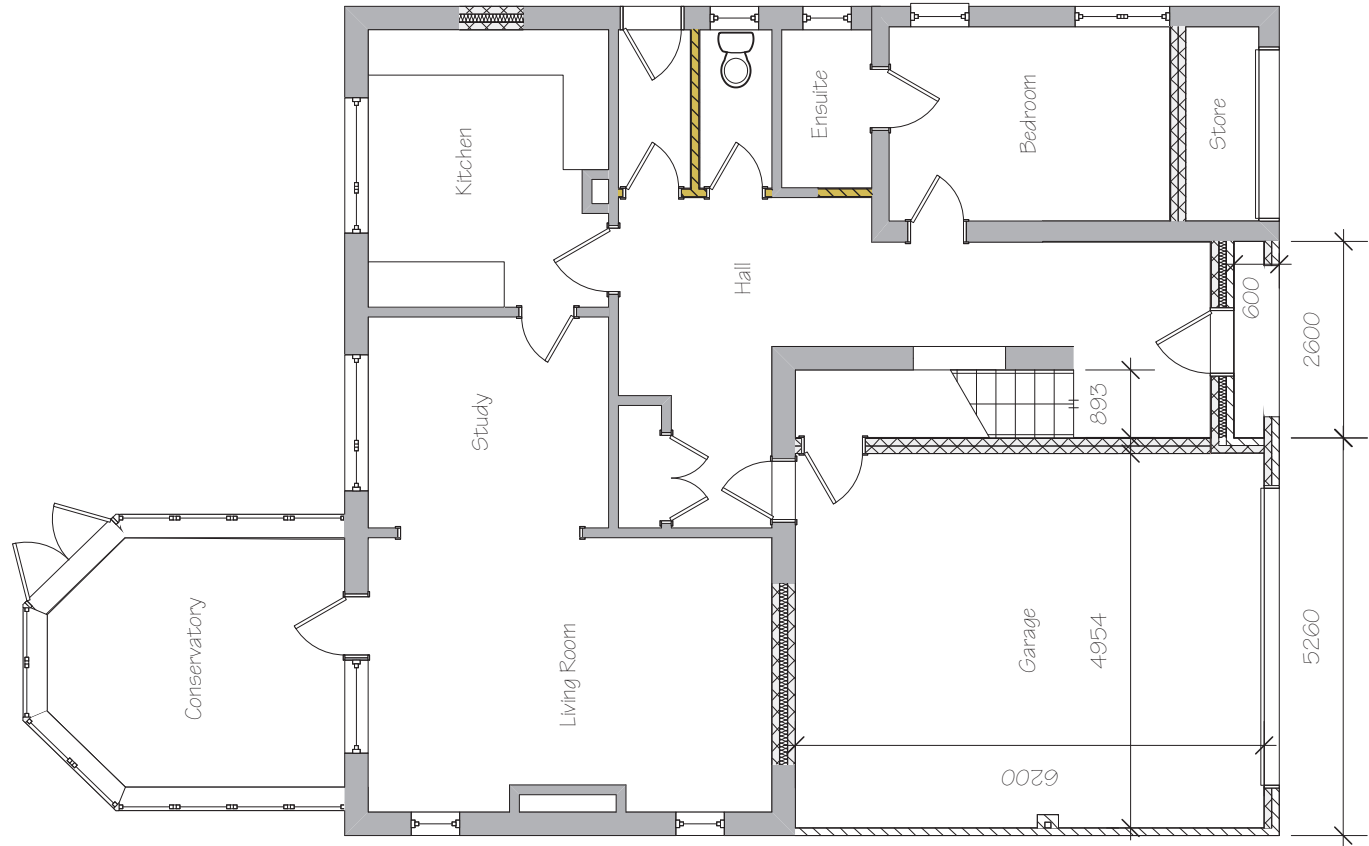

1 Ground Floor
Scale: 1:100

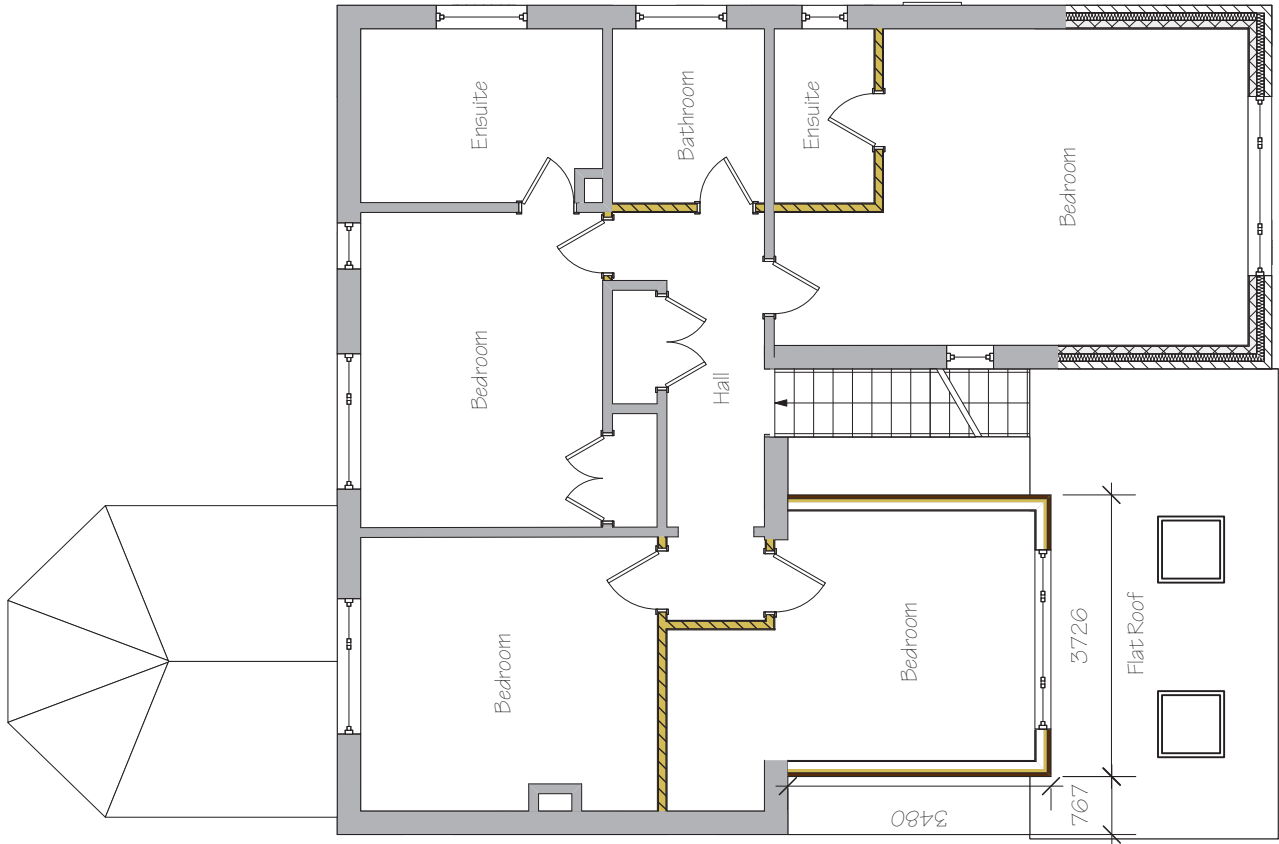

2 First Floor
Scale: 1:100

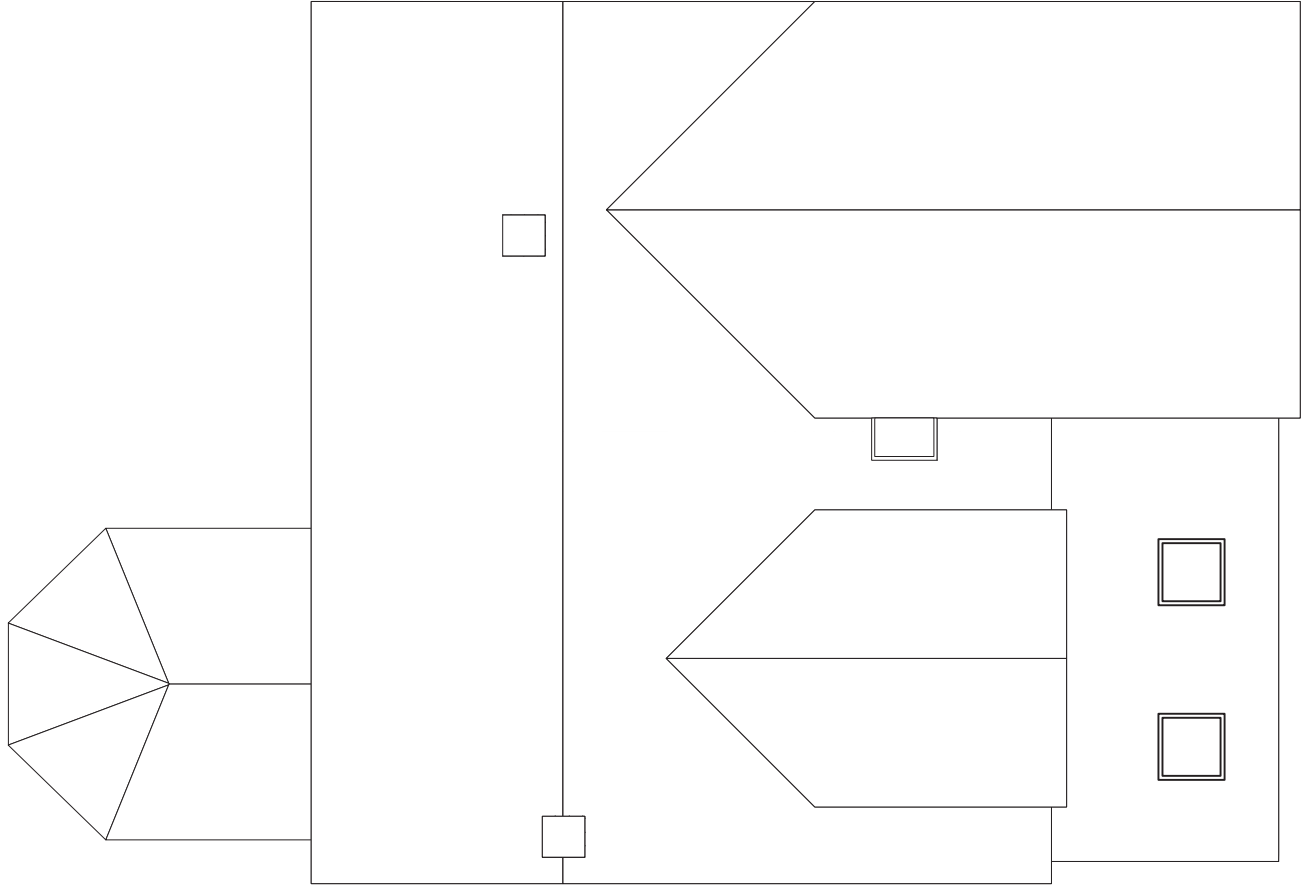

3 Roof
Scale: 1:100

TITLE	Proposed Plans			
	CLIENT			
	Mr Searle			
PROJECT	68 Golden Avenue, East Preston BN16 1QU			
	DATE			
	16/02/2020			
DRAWING No.	2279A-03			
	SCALE			
	1:100@A3			
ISSUE	DRAWN			
	KH			
	A			

