


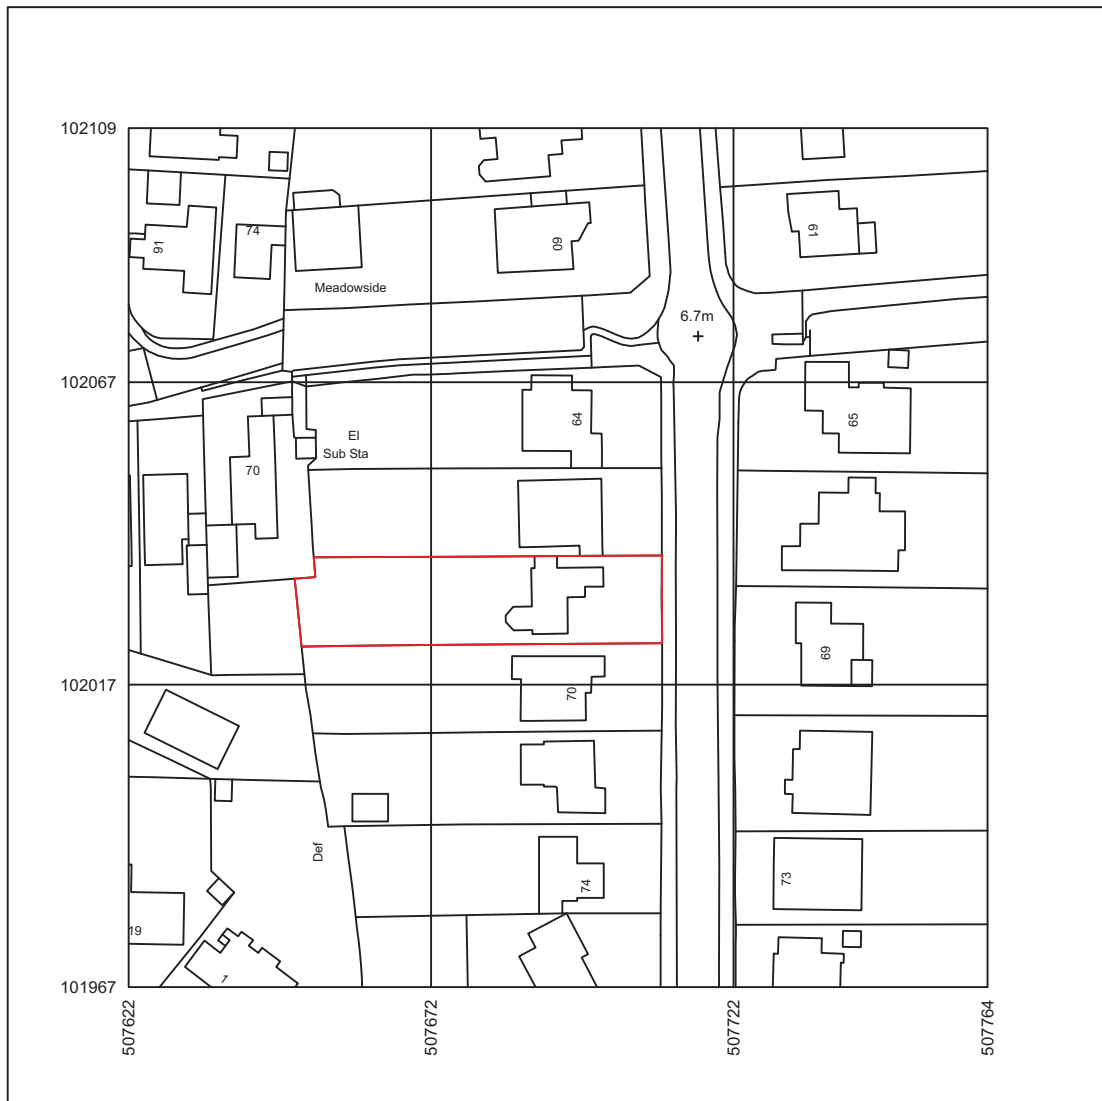

0 10 20 30 40 50 M



Reproduced under licence from the Ordnance Survey (No. 100054135)

TITLE Location Plan			
CLIENT Mr Searle			
PROJECT 68 Golden Avenue, East Preston BN16 1QU	DATE 16/02/2020	SCALE 1:1250@A4	DRAWN BY KH
	DRAWING No. 2279A-05	VERSION A	