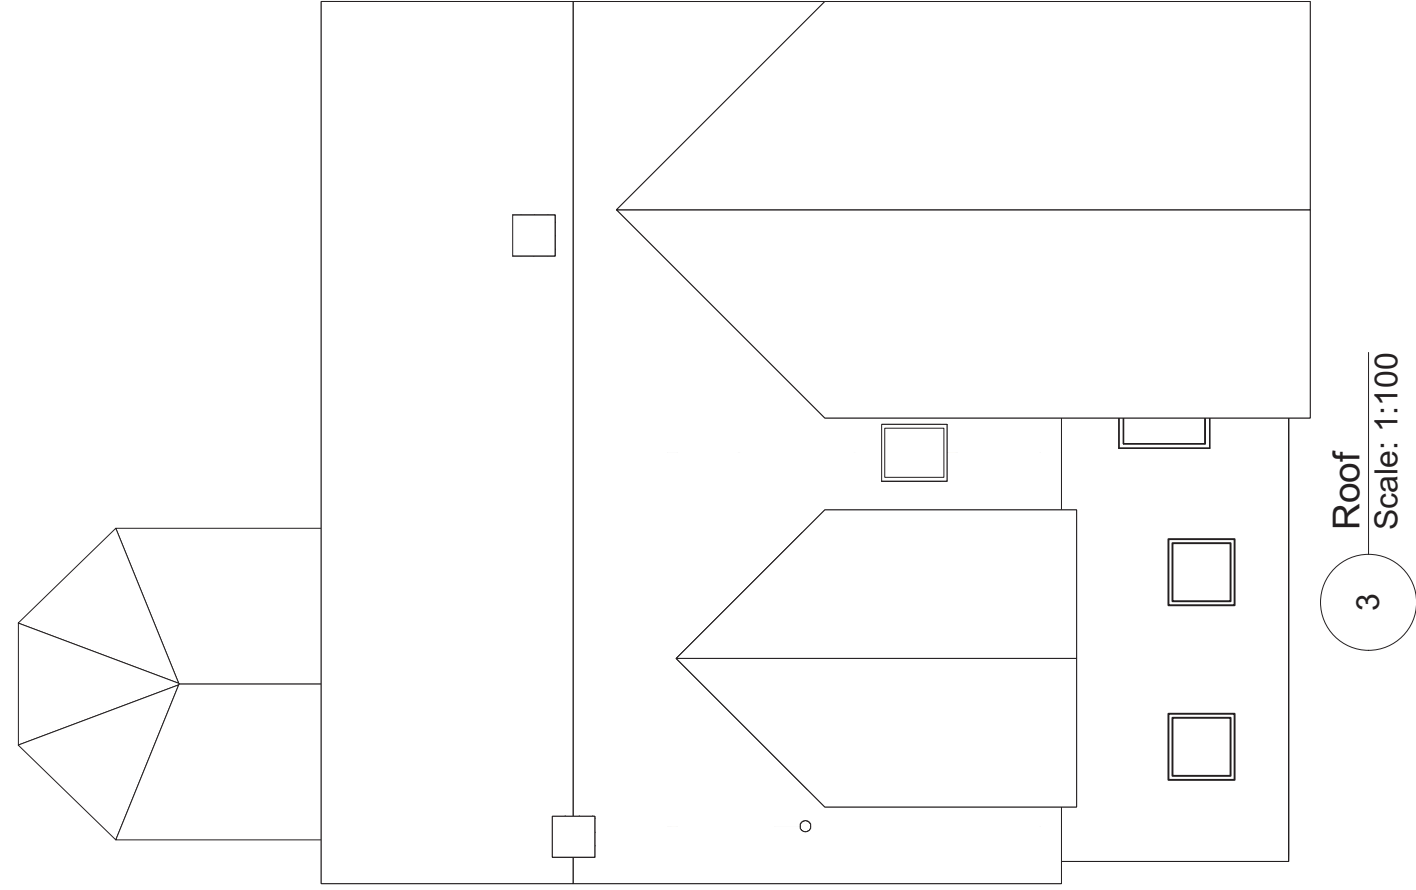
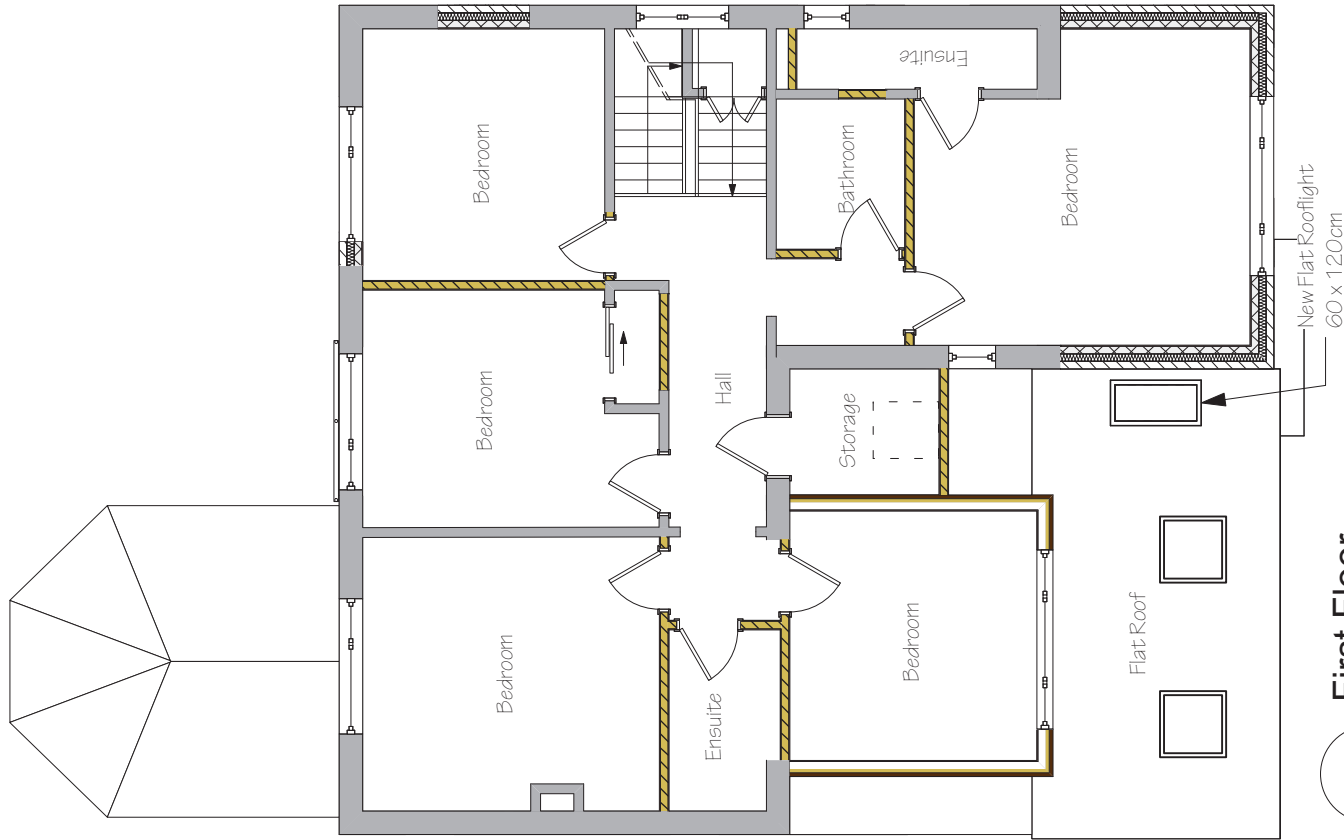
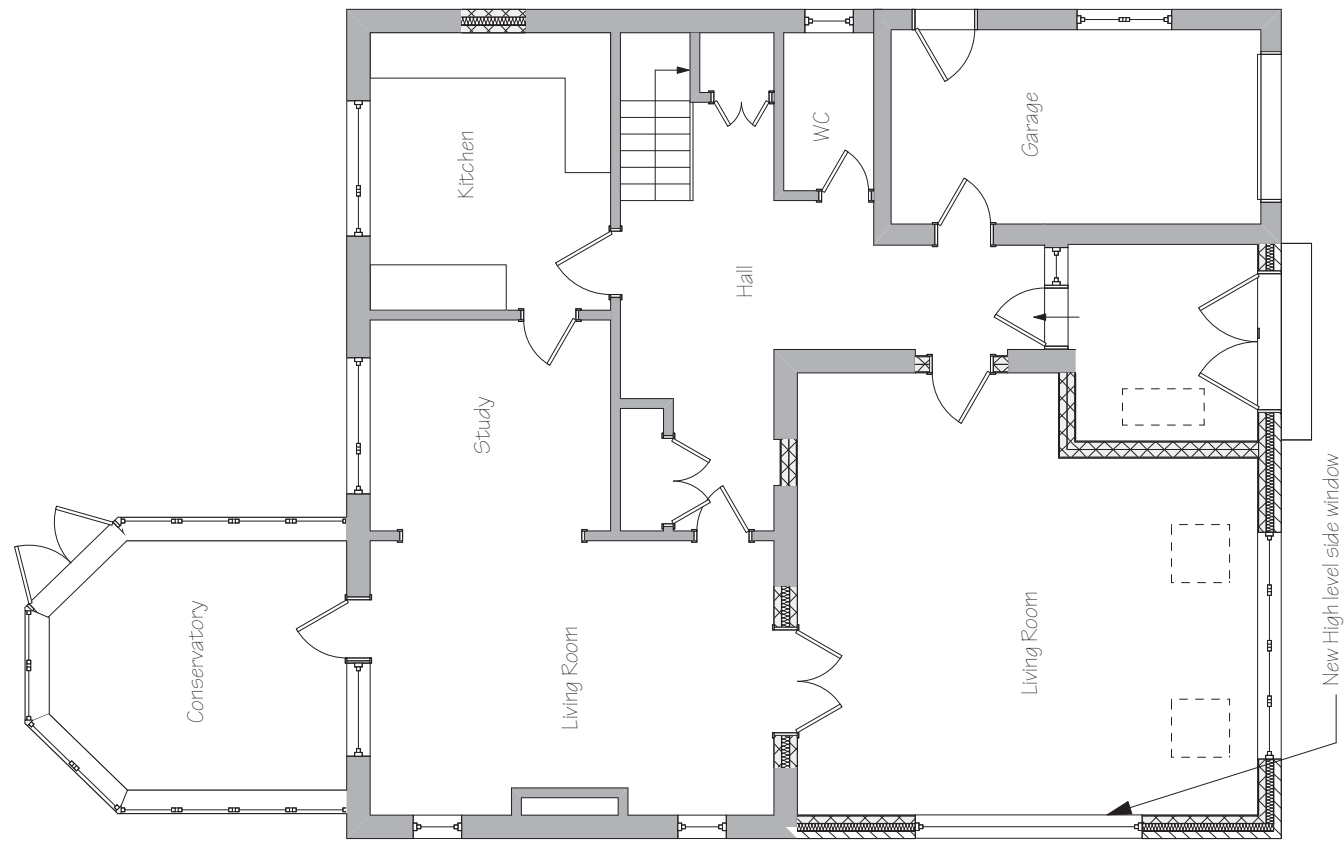


TITLE Proposed Plans					
CLIENT Mr Searle					
PROJECT 68 Golden Avenue, East Preston BN16 1QU		DATE 10/09/2021	SCALE 1:100@A3	DRAWN KH	
		DRAWING No. 2279A-03		ISSUE C	