



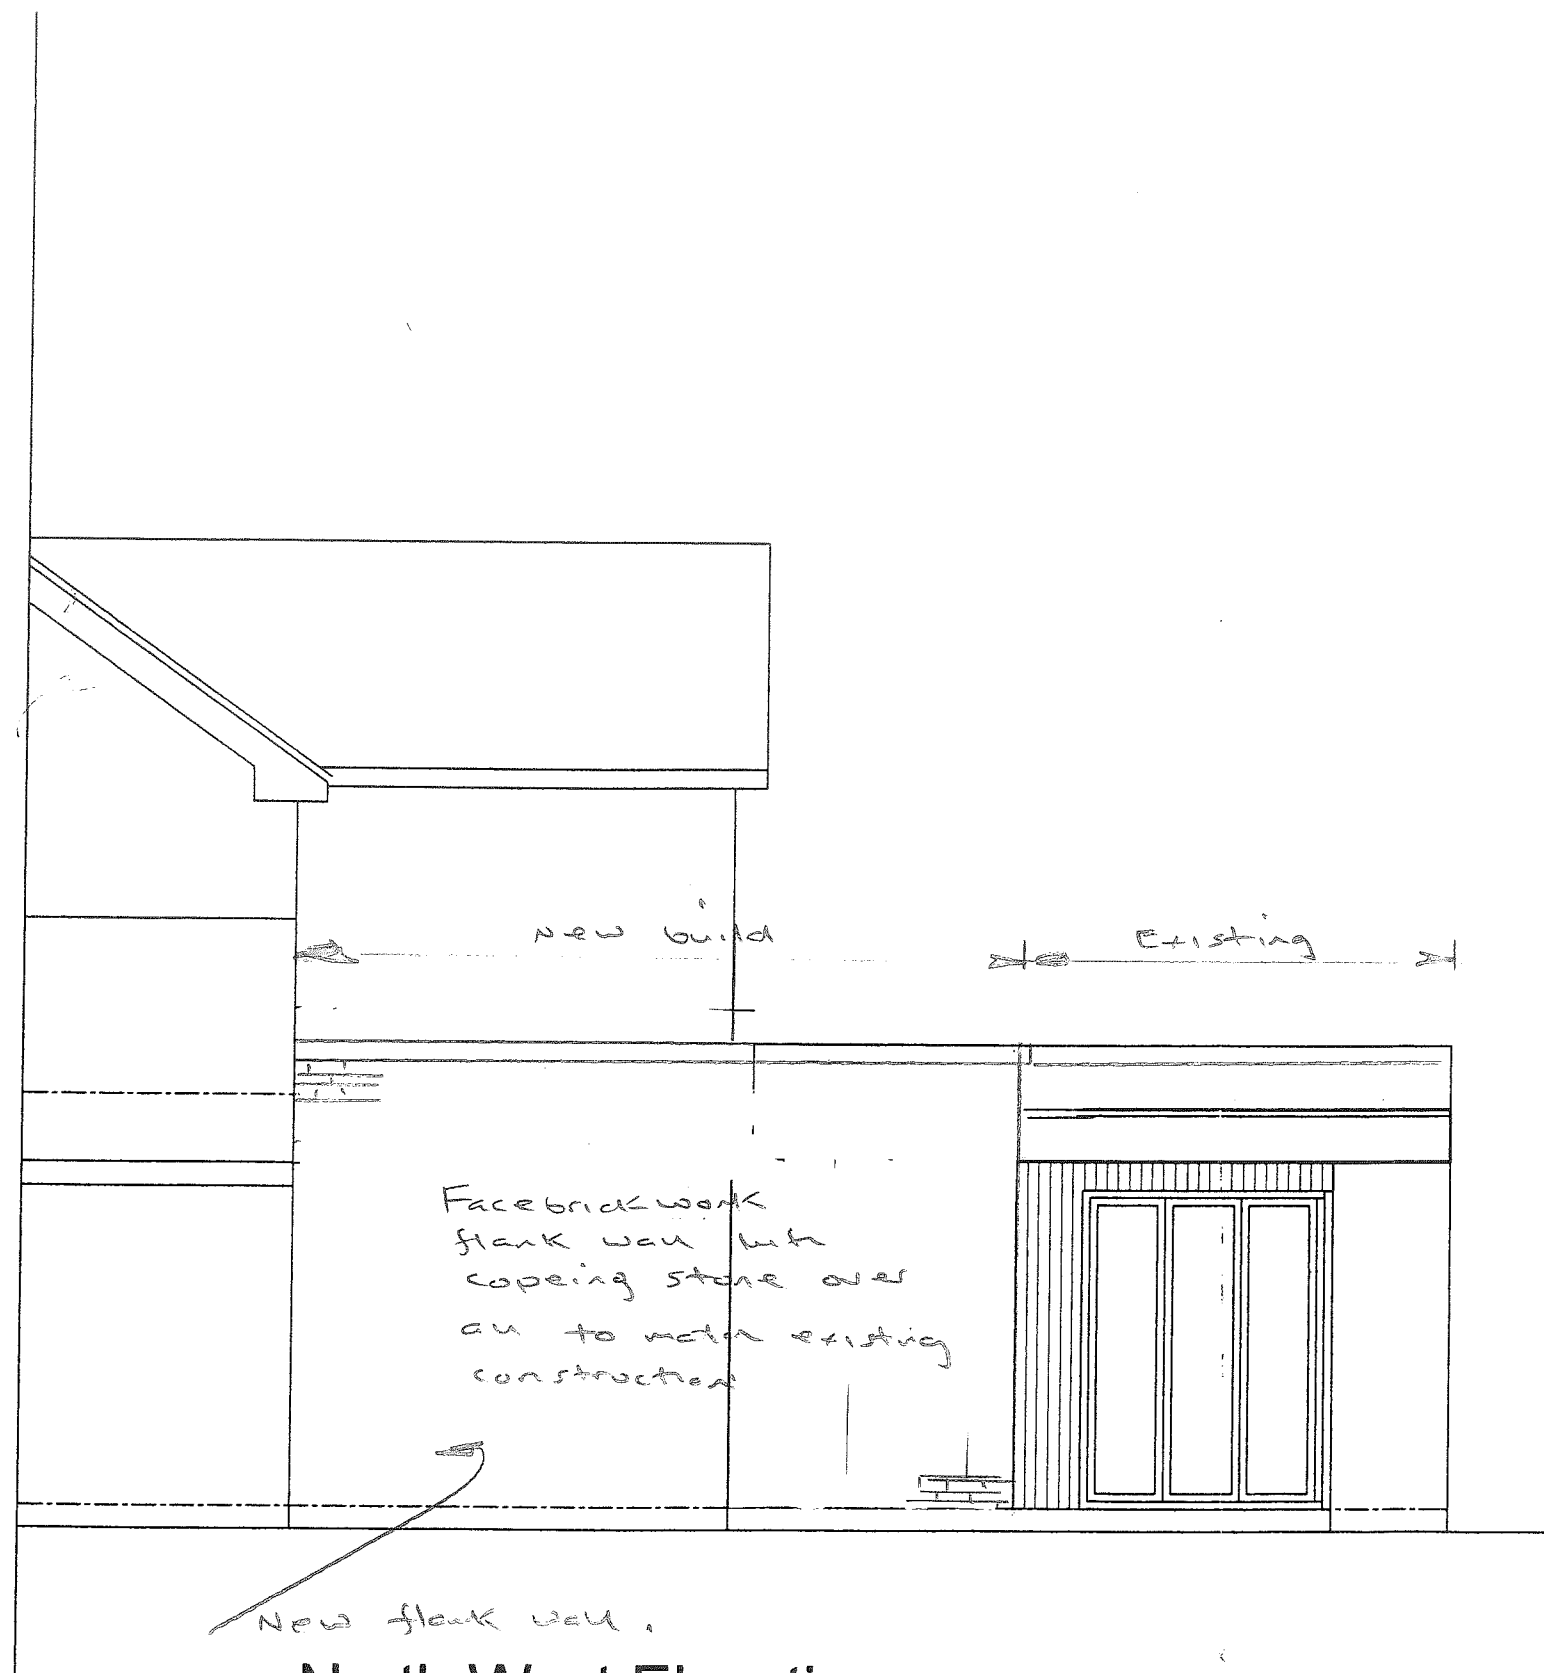

North West Elevation

Proposed

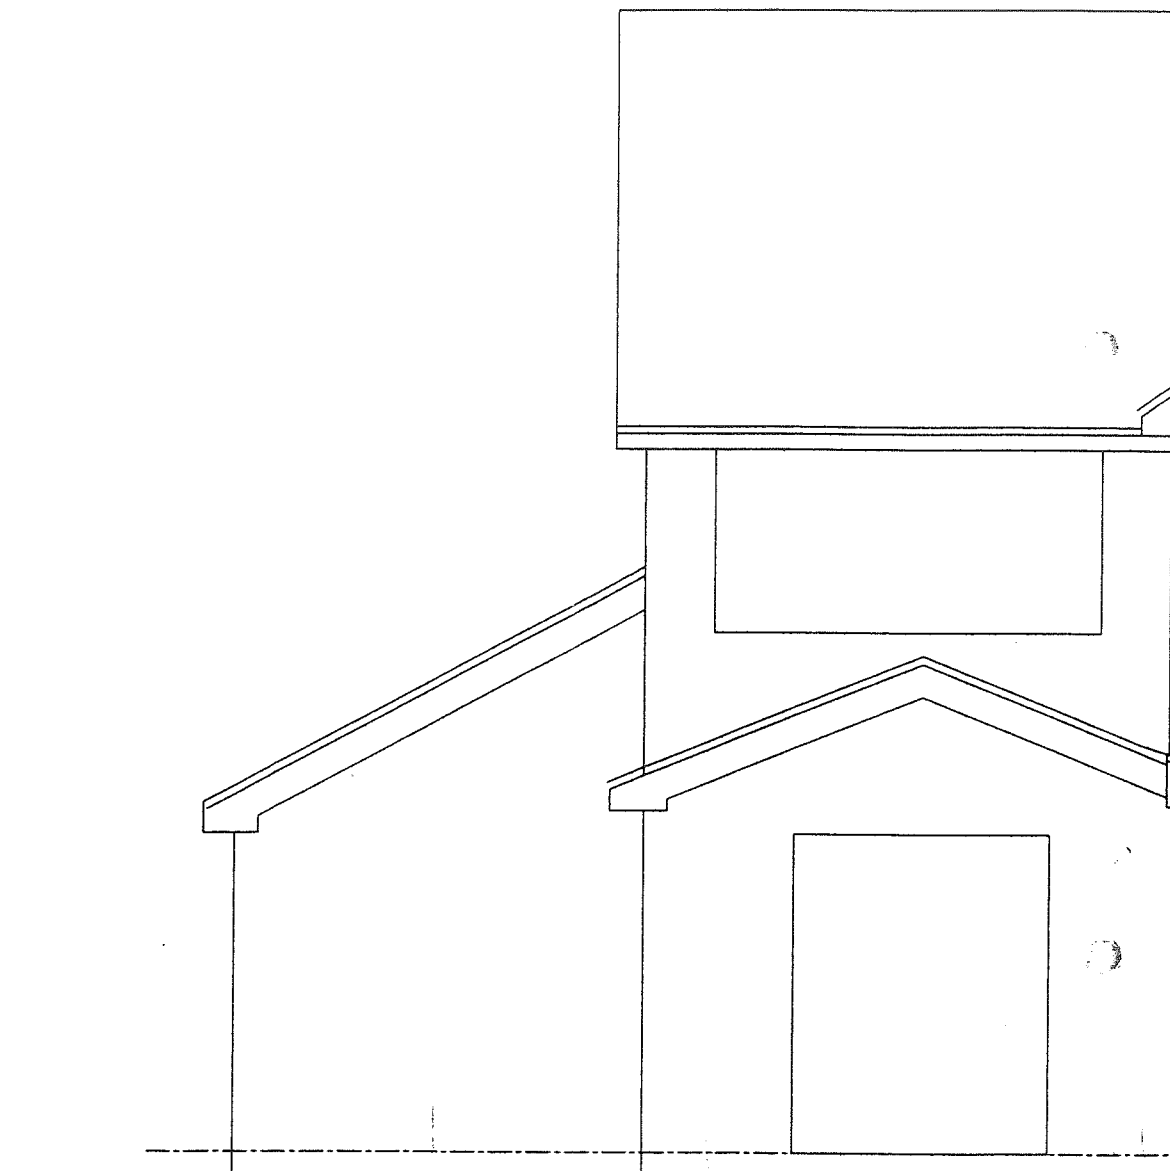

South West Elevation

Existing