



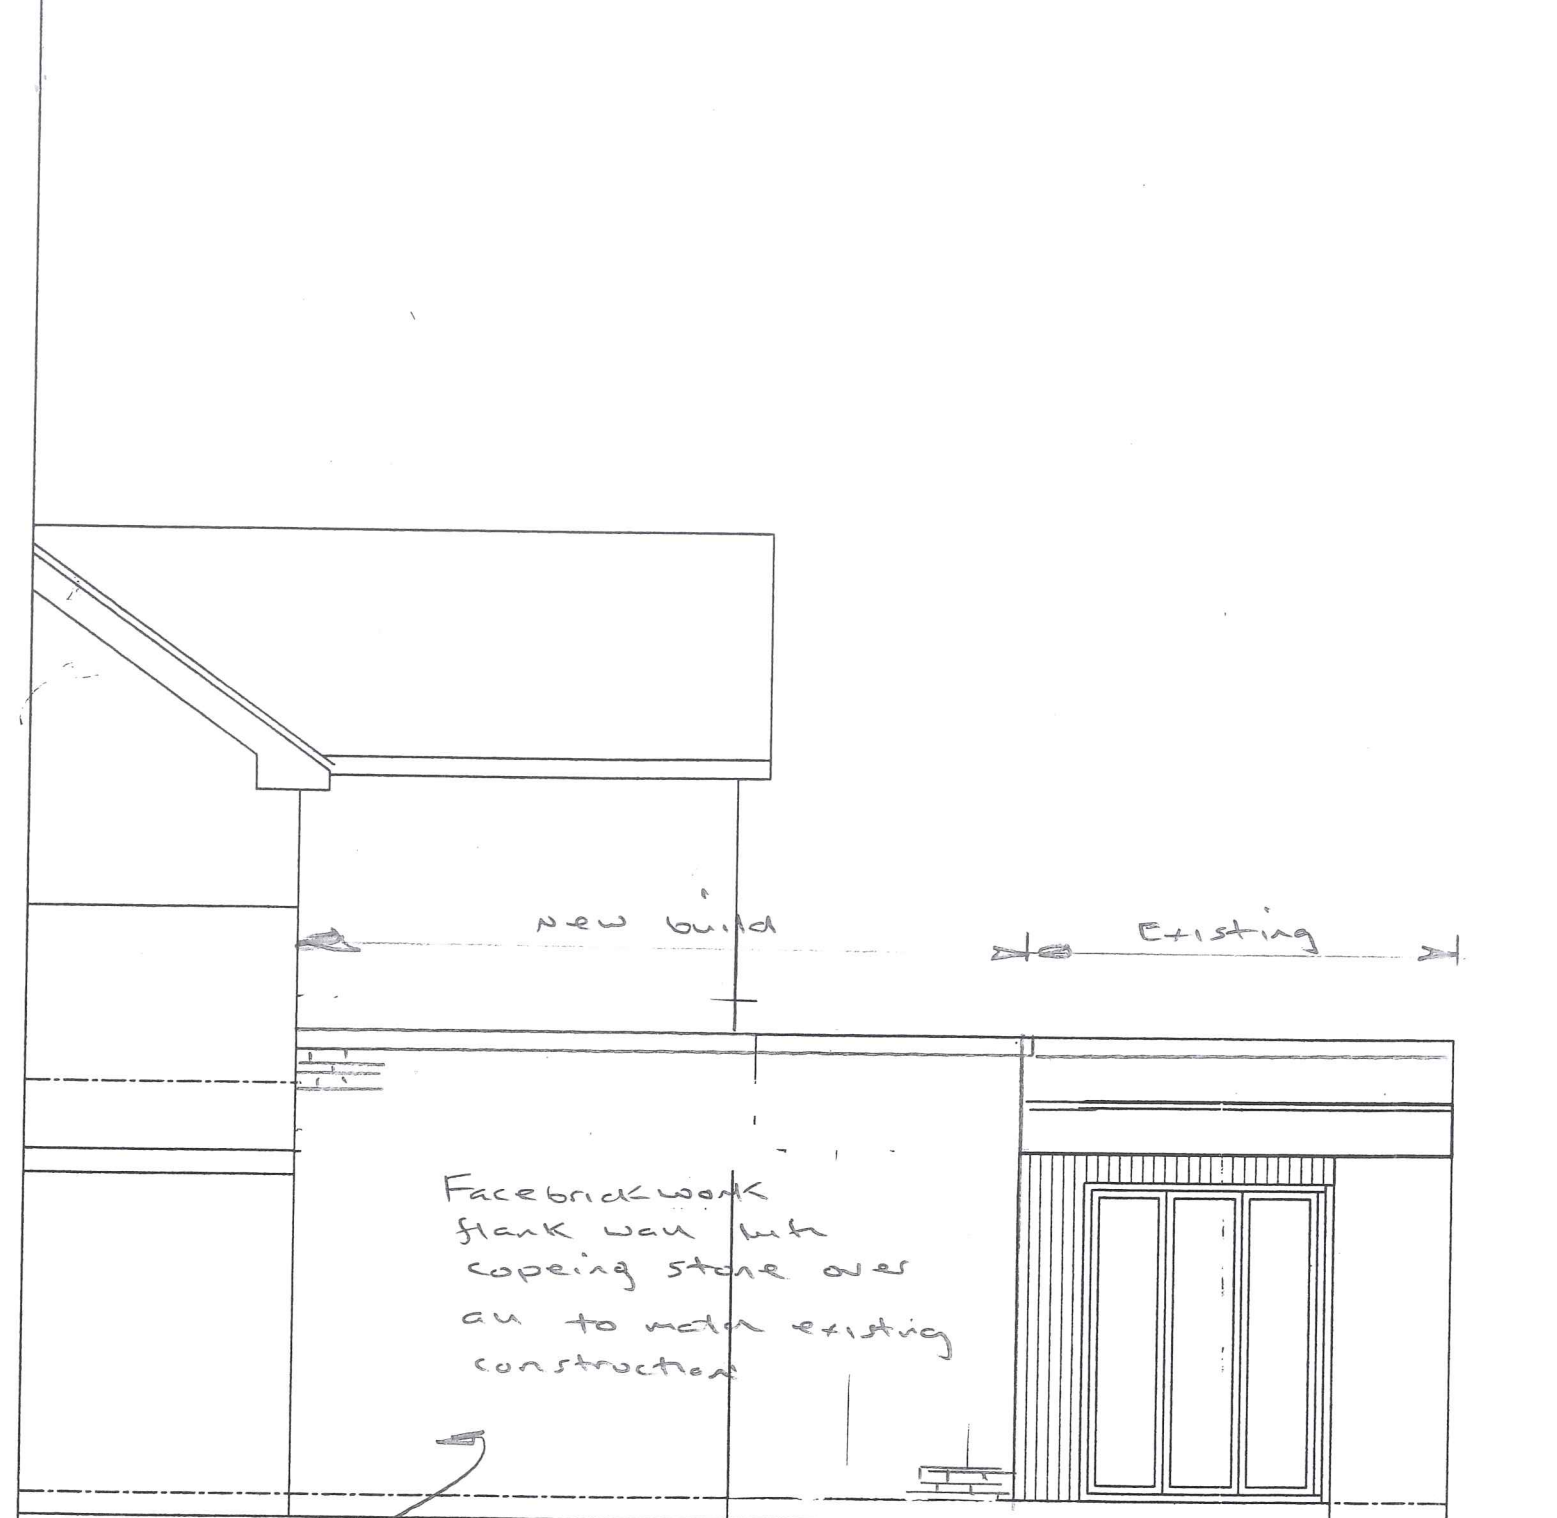

North West Elevation
Proposed

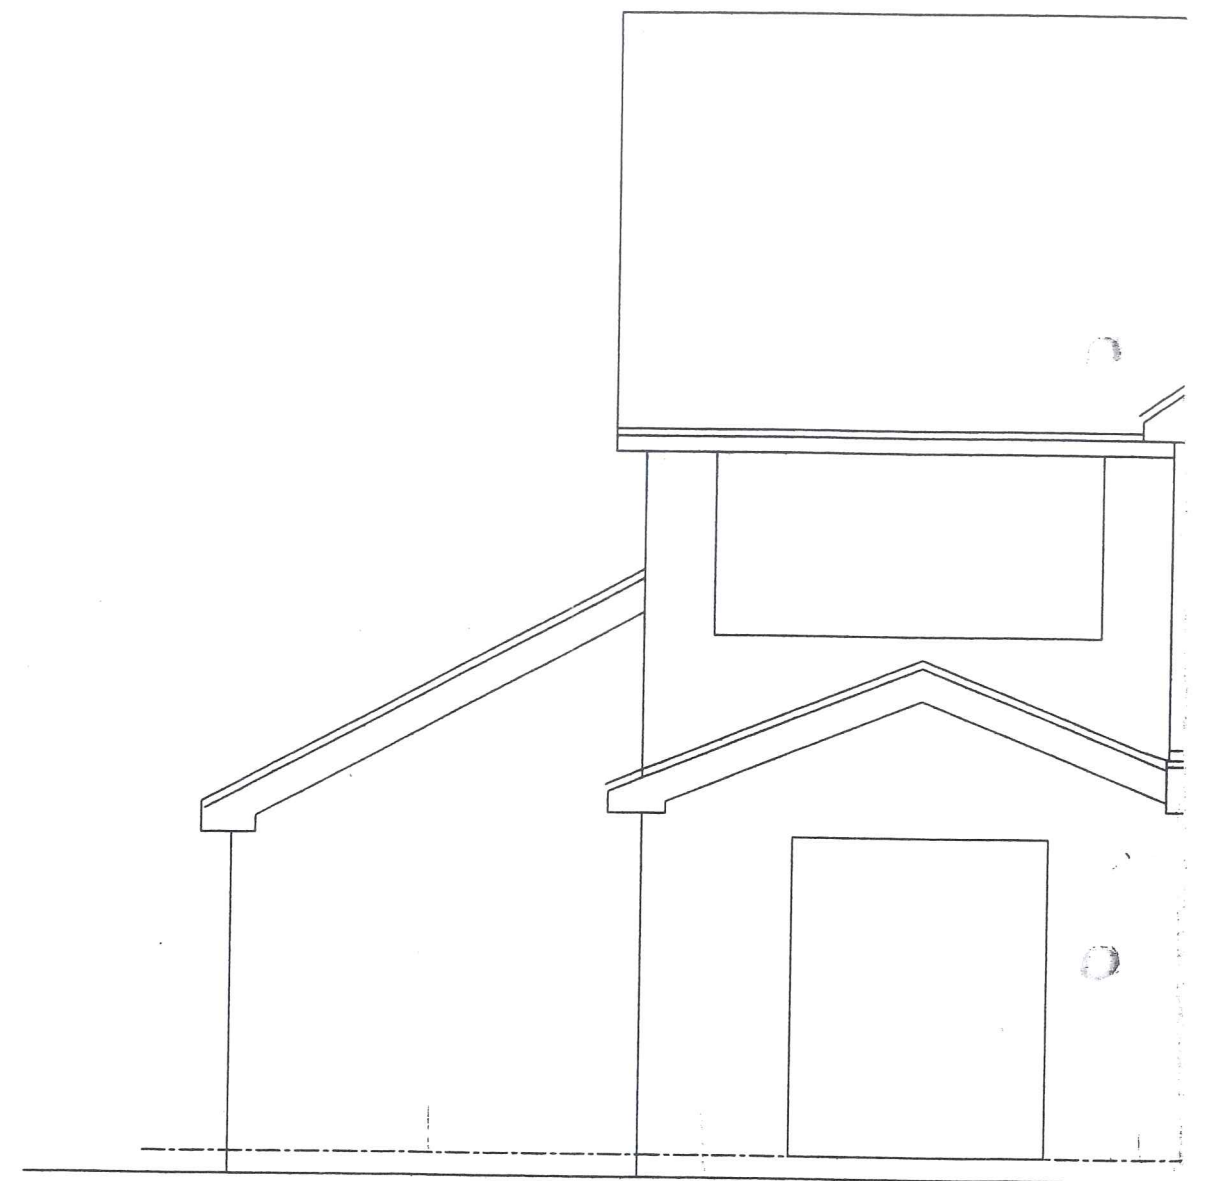

South West Elevation
Existing