



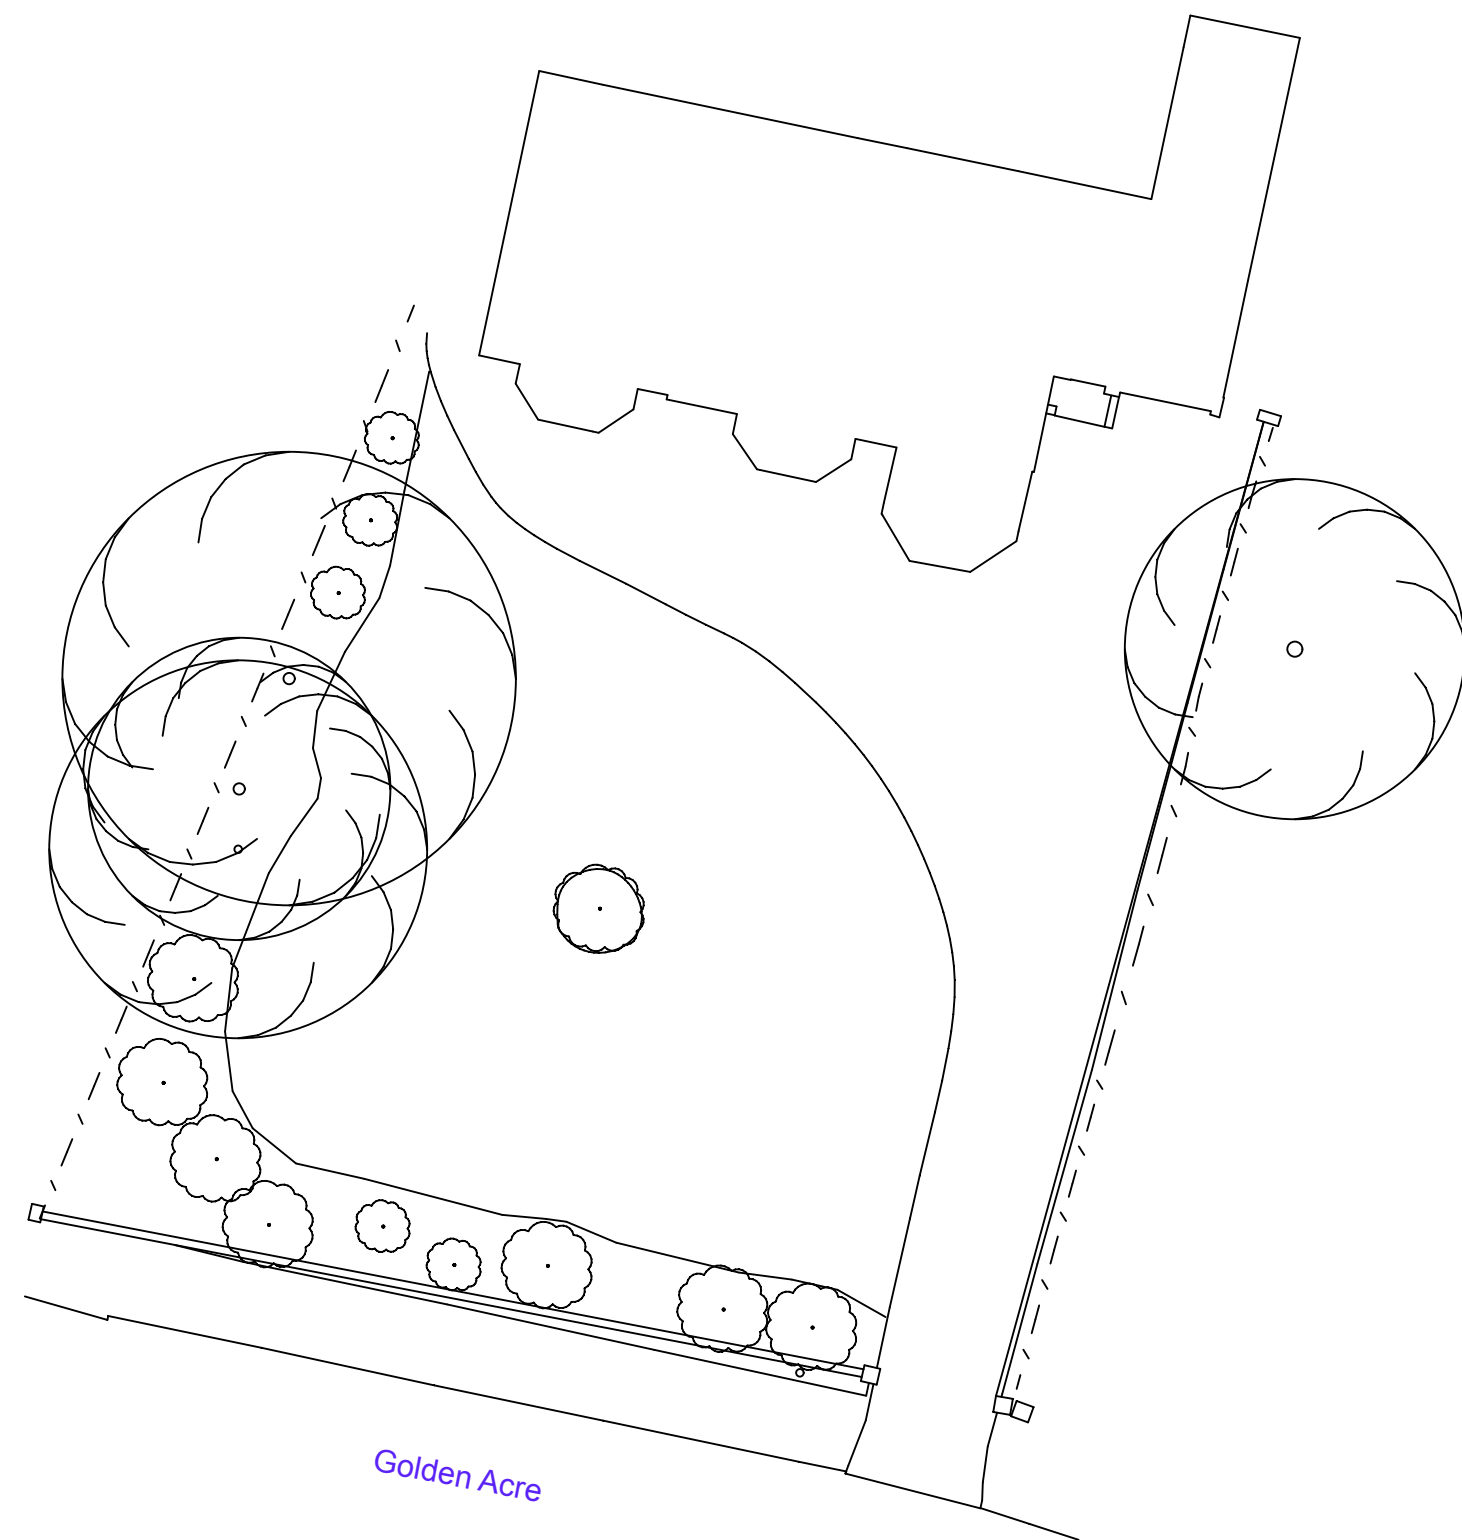

Existing Plan

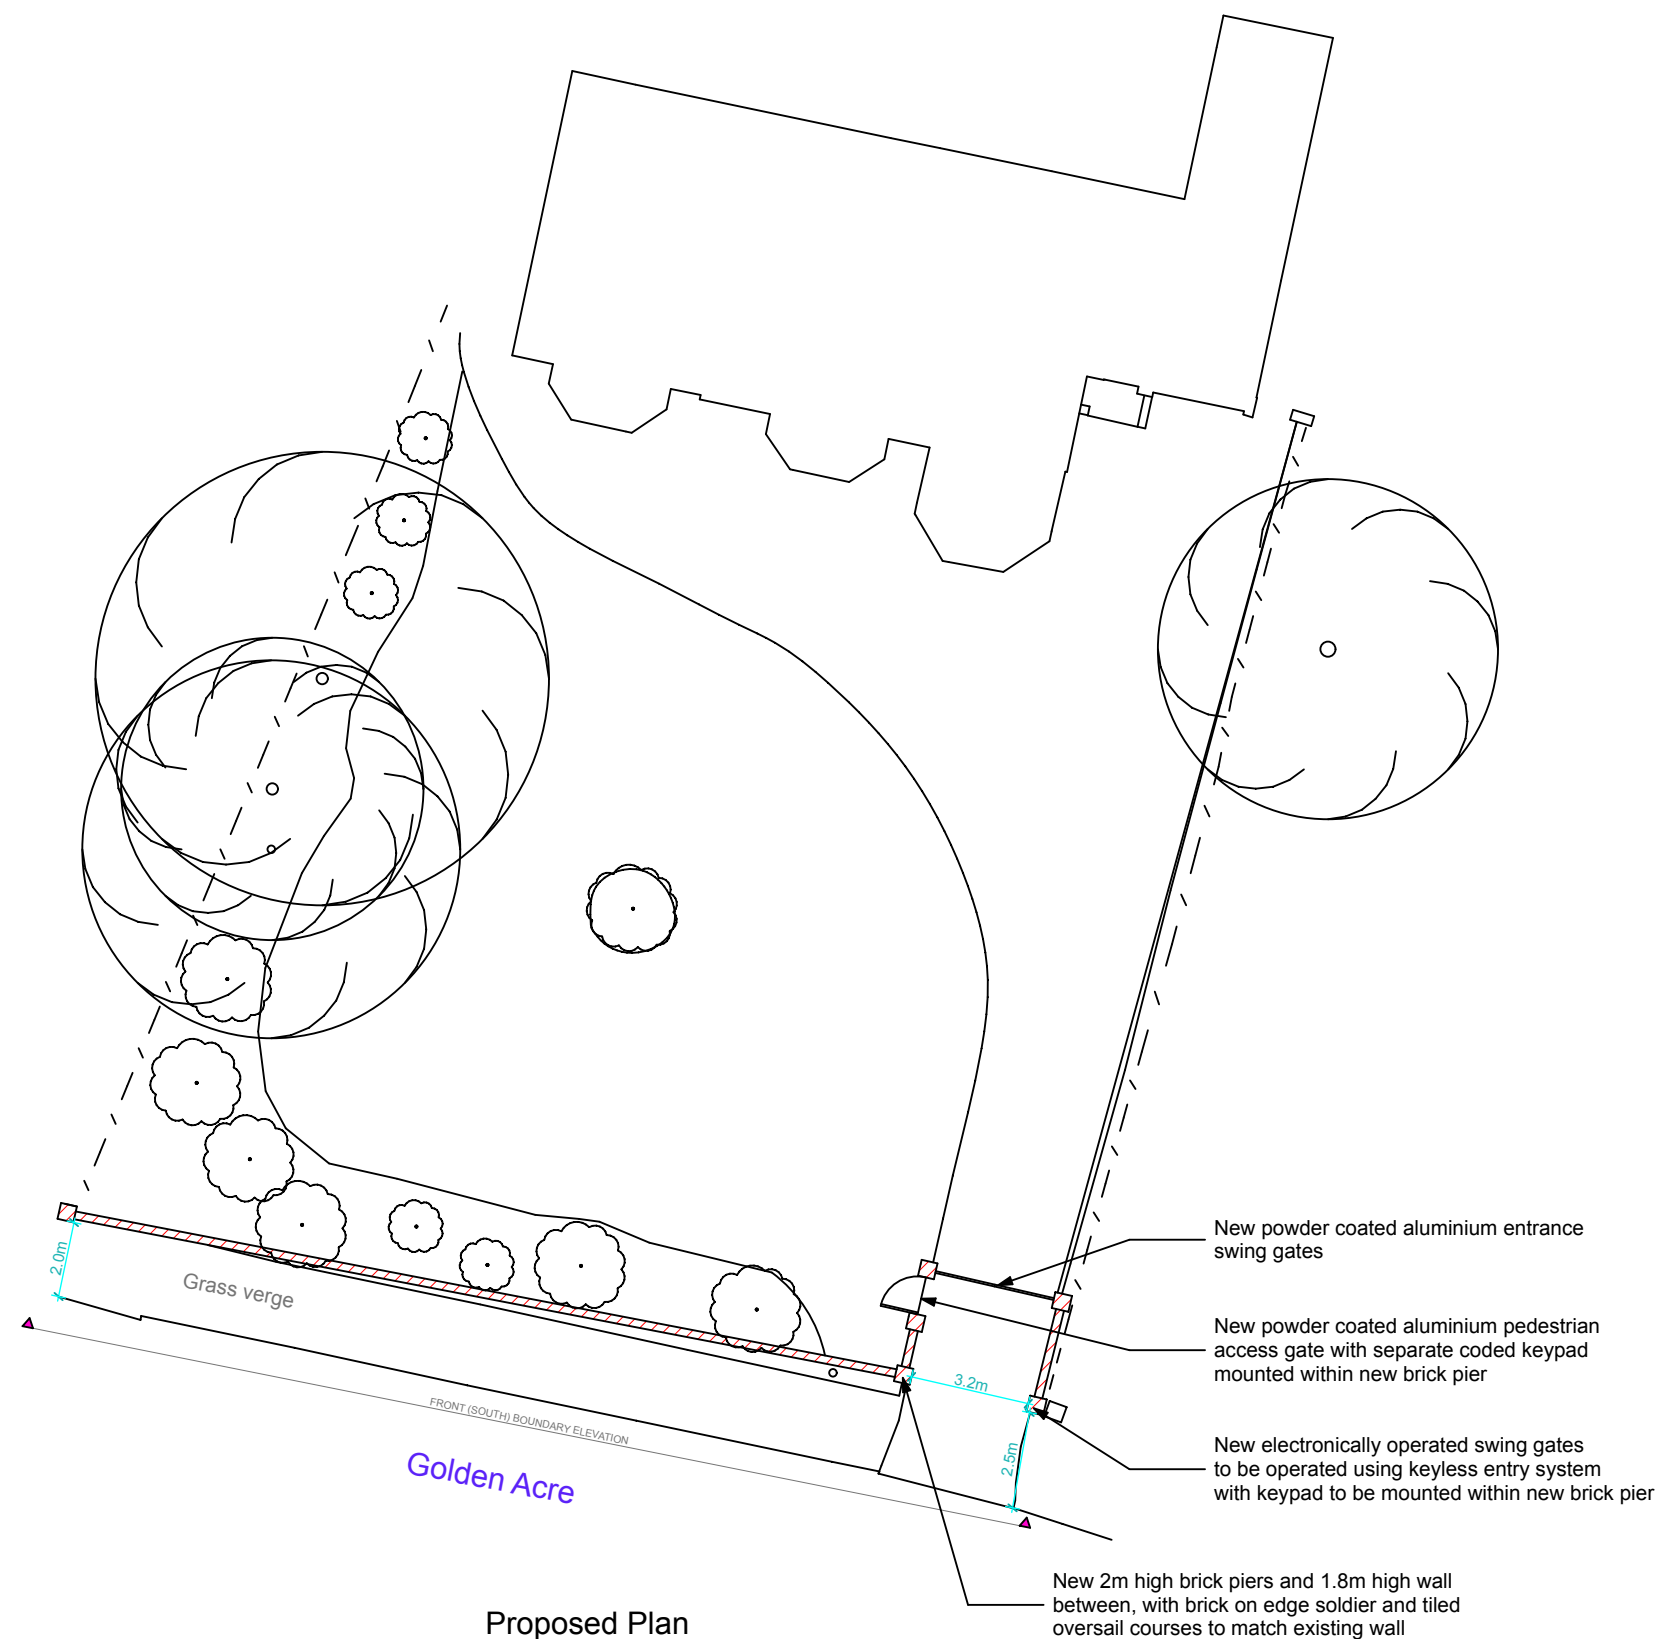

Proposed Plan



FRONT (SOUTH) BOUNDARY ELEVATION

Notes:

Existing boundary wall position remains unaltered. Wall is to be widened into the curtilage of the property so as not to damage the grass verge, and raised in height. The existing piers are to be retained although raised in height. New piers, walling and gate arrangement are to be constructed as shown.

Revisions:

This drawing is the property of Andrew Fuller Associates and is not to be copied reproduced, retained or disclosed to any unauthorised person either wholly or in part without prior consent. Do not scale from this drawing. Use all figured dimensions only. All figured dimensions to be checked on site prior to construction. All discrepancies, errors and omissions to be reported to Andrew Fuller Associates prior to construction. Layout and dimensions of existing building to be checked on site.

Chartered Surveyors • Architectural Design

FULLER
ASSOCIATES

Norton Studio, School Lane
Arundel, West Sussex
BN18 9DR
tel: 01903 885444
email: info@fuller.co.uk
www.andrewfuller.co.uk

Job Title	White Lodge		
Client	Mr R Rutli & Mrs M McHugh		
Drawing Name	Proposed Front Wall - Plan & Elevation		
Drawing Status	Planning		
Drawn by	DF	Date	Oct 18
Checked by		Date	
Drawing Scale	1:200 & 1:50 at A1		
Drawing No	Status	Revision	
181329/	07		