



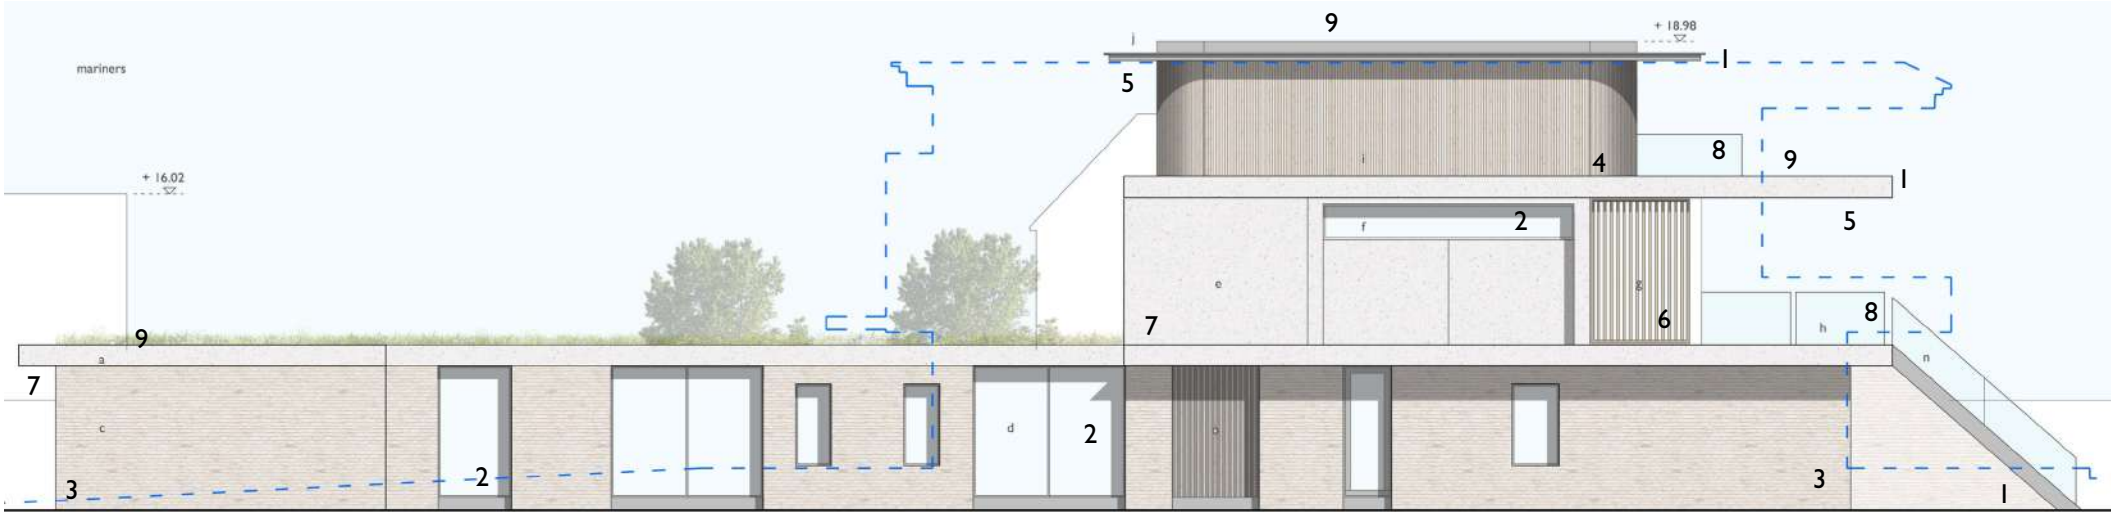

West Elevation

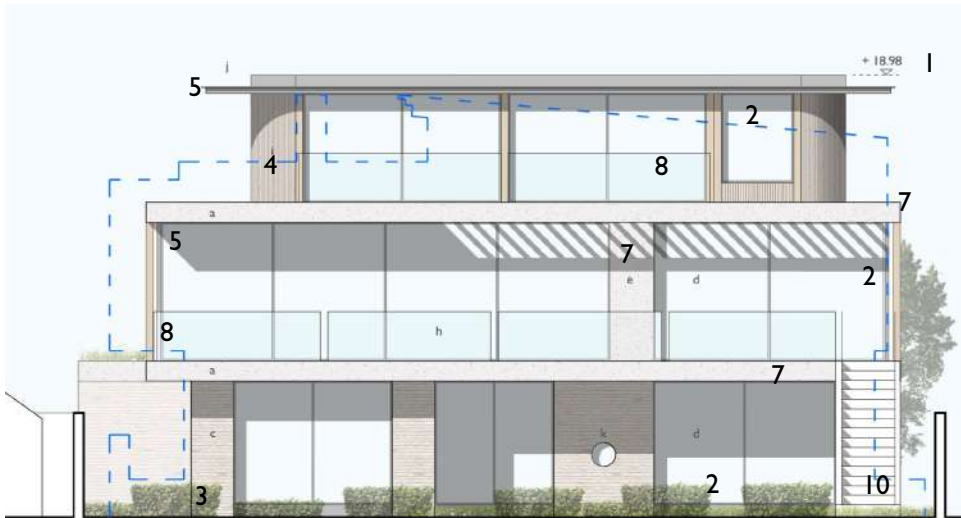

South Elevation



North Elevation

Materials

- 1 - PPC aluminium trims, stair string and parapet cap **RAL 7024**
- 2 - PPC aluminium frame windows, sliding and side hung external doors **RAL 7024** - Sieger systems
- 3 - Facing Brick
UK Brick Pershore blend with white mortar.
- 4 - Timber cladding.
21x50mm square profile - Sapele
Stain - Sansin SDF Clear
- 5 - Overhang Soffits
21x50mm square profile - Sapele
Stain - Sansin SDF Clear
- 6 - External Louvres
50x125mm square profile - Sapele
Stain - Sansin SDF Clear
- 7 - Composite Stone Cladding
Dekton Facade - Danea
- 8 - Balustrade
Frameless - Clear Glass
- 9 - Roof Finish
Sika Decothane Ultra liquid
membrane - RAL 7015
- 10 - Stair Treads
Sapele timber treads
Stain - Sansin SDF Clear



Approved Planning Visualisations



Combined material images



Scale @ A3:

NOTE: This drawing is to be scaled for planning purposes only

Project: Spring Tide
Address: Gorse Avenue, Kingston Gorse, Littlehampton, West Sussex, BN16 1SF
Client: Dominic and Sarah Gothard

Drawing: DOC - Materials
ST - OBA - 00 - ZZ - DR - A - 0450 -
Status: Discharge Of Conditions OBA proj no: 247

rev	description	date
P3	Revised aluminium RAL	10/09/2021
P2	Revised DOC drawings	23/04/2021
P1	Materials condition discharge	15/04/2021

ob
architecture.
The Dispensary, 5-6 The Square, Winchester, SO23 9ES
01962 865344 info@obarchitecture.co.uk www.obarchitecture.co.uk