EAST 1/100

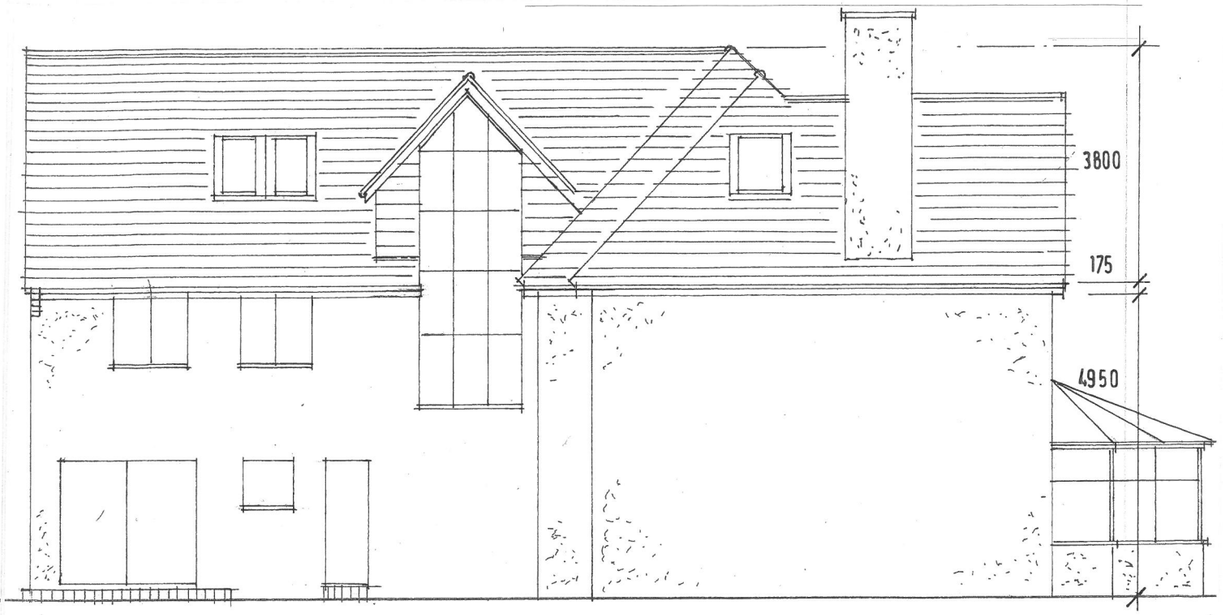

WEST 1/100

SOUTH [front] 1/100

NORTH 1/100

ROOF 45° PITCH PLAIN CLAY TILES & FITTINGS
DORMERS HANGING TILES & FITTINGS AS ABOVE
WALLS SMOOTH, SAND & CEMENT, COLOUR WASHED RENDER

TREVOR E. UNSTED
55-57 SEA LANE • RUSTINGTON • WEST SUSSEX • BN16 2RQ Tel: 01903 859090

Client: MR: & MRS: J. COLE.

Project: REVISED FINISHES & NEW BOUNDARY WALL: FYNINGS; MIDDLE WAY; KINGSTON GORSE; BN16; 1RY.

Drawing: EXISTING ELEVATIONS

Scale: AS SHOWN

Date: OCT 2018

Drawn: tu

Copyright:

Drawing No.: 17/445/6

Revisions:

ARUN DISTRICT COUNCIL K/3/19/HH