

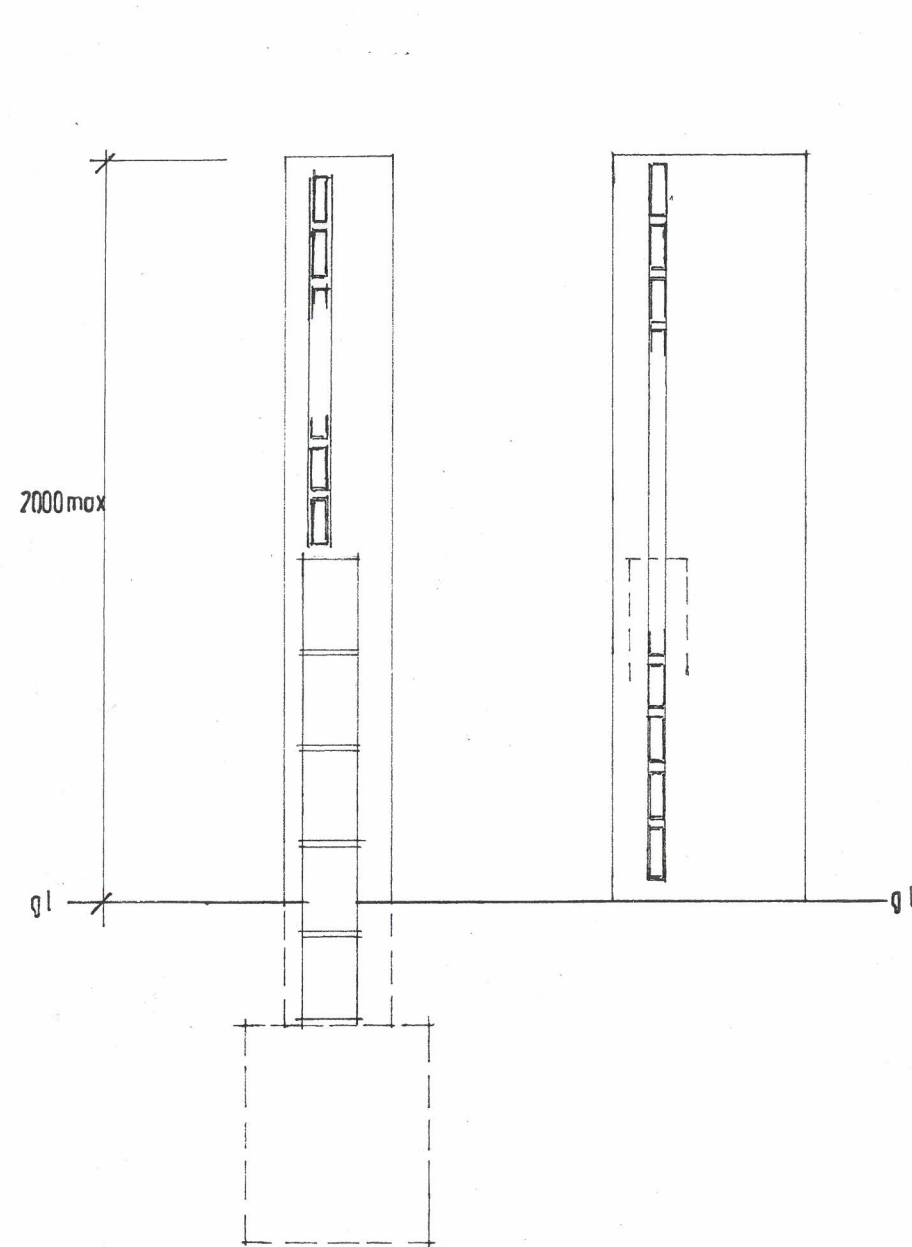
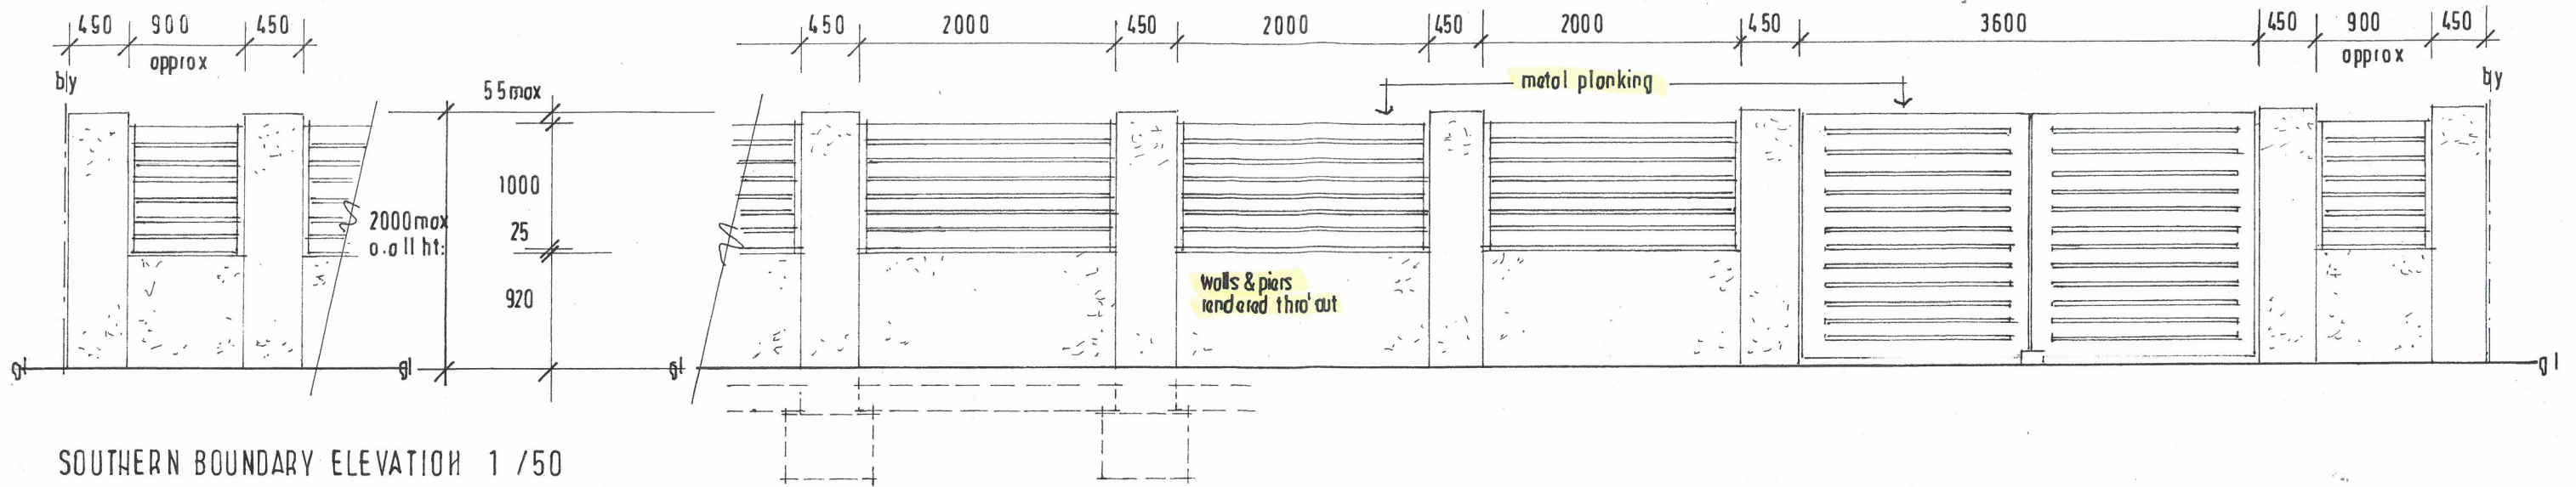


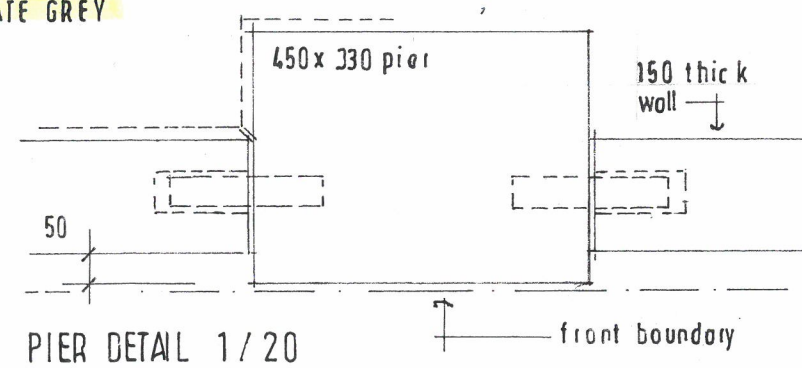

FINISHES
 WALL & PIERS: K-REND THRO' COLOUR SMOOTH SILICONE
 RENDER F.T. IVORY
 GATES & WALL PLANKING: ALUMAX UK CO. UK. RAZ
 ALUMINIUM PLANKS & FITTINGS SLATE GREY

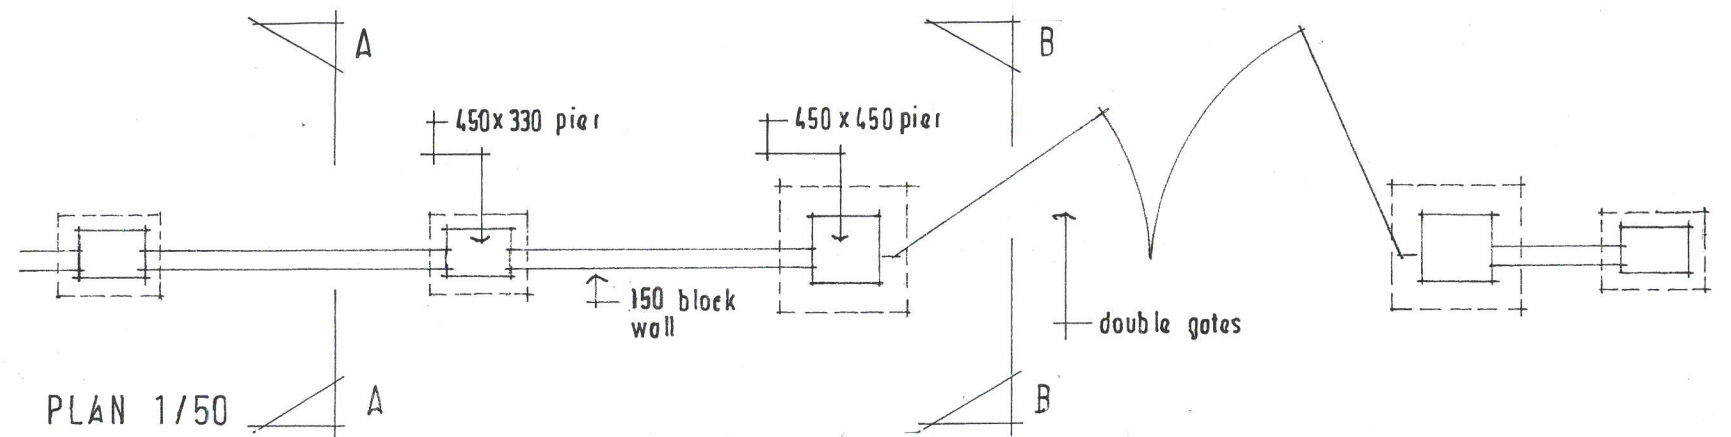

TREVOR E. UNSTED

55-57 SEA LANE • RUSTINGTON • WEST SUSSEX • BN16 2RQ Tel: 01903 859090

Client: **MR & MRS: J. COLE.**

Project: **REVISED FINISHES & NEW BOUNDARY
 WALL: FYNINGS; MIDDLE WAY;
 KINGSTON CORSE; BN16; 1R Y.**

Drawing: **WALL & GATE DETAILS**

Scale: **AS SHOWN**

Drawing No.:

Date: **OCT 2018**

17/4445/9

Drawn: **tu**

Revisions:

Copyright:

The contractor must check all dimensions and levels on site and ~~no~~
~~dimensions are to be scaled from drawings.~~

It is the contractor's responsibility to ensure compliance with all
 statutory authority requirements, carry out works with total regard to
 existing and retained structure. Works and materials to latest CP/BS.

Drawing to be read in strict accordance with engineer's information
 where applicable.

All structural timber C16 unless otherwise noted. All structural and
 external timber pressure impregnated with preservative, cut ends site
 swabbed with Cuprinol or similar treatment.

Local authority to witness satisfactory test on all new and affected
 foul/storm drainage.