ARUN DISTRICT COUNCIL RECEIVED




North

## 1 Site Block Plan
1 : 500

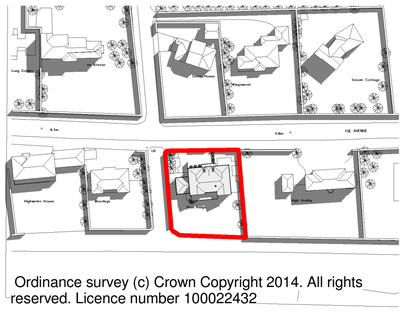

Ordinance survey (c) Crown Copyright 2014. All rights reserved. Licence number 100022432

## 2 Site Location Plan
1 : 1250

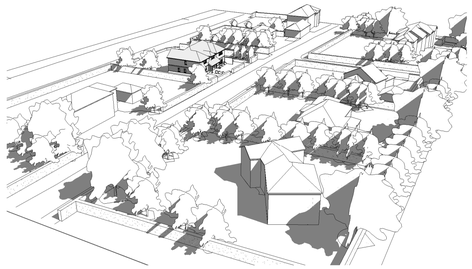

## 3 North East Birdseye

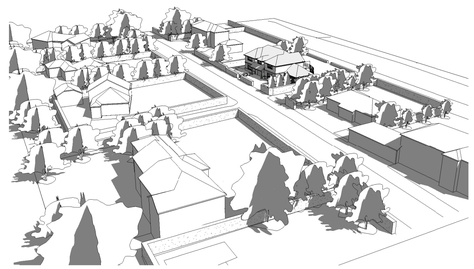

## 4 North West Birdseye

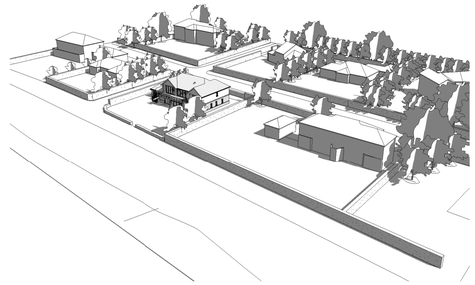

## 5 South East Birdseye



## 6 Approach

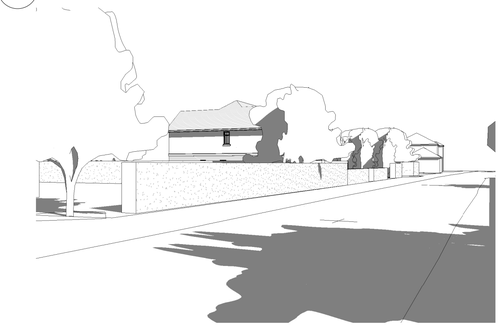

## 7 Gorse Avenue - Looking West



## 8 Gorse Avenue Looking East



## 9 View to Passage to Sea



## 11 Axonometric

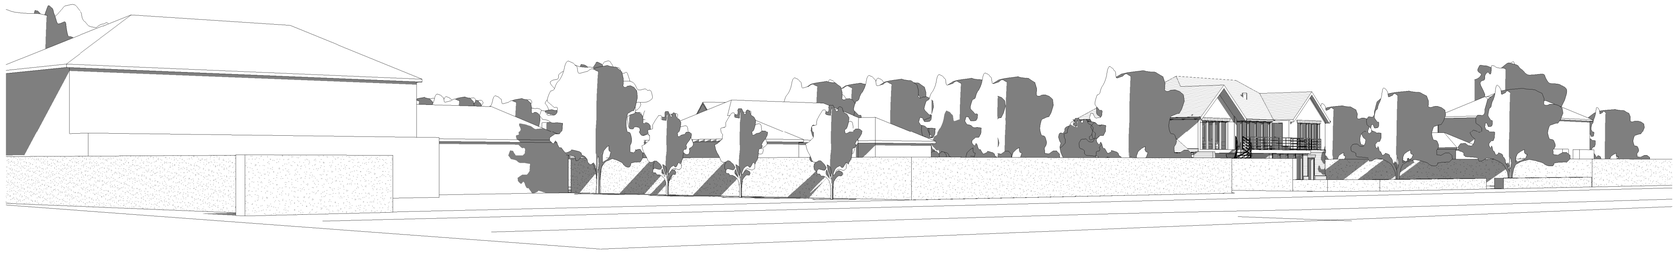

## 10 View from Sea



## 12 Rear Garden

Blue Ridge

A101n

hd architects
mail@hdarchitecs.co.uk
www.hdarchitects.co.uk.
1 The Old Flour Mill, Emsworth, PO10 7BT
01243 370 715