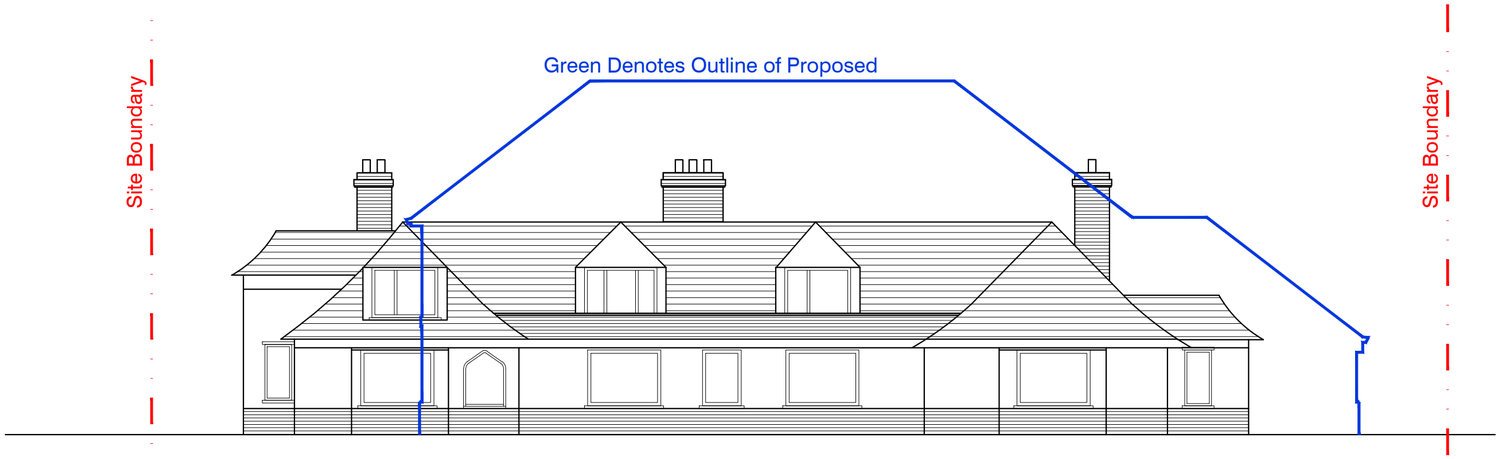

Elevation Comparison
scale 1:100

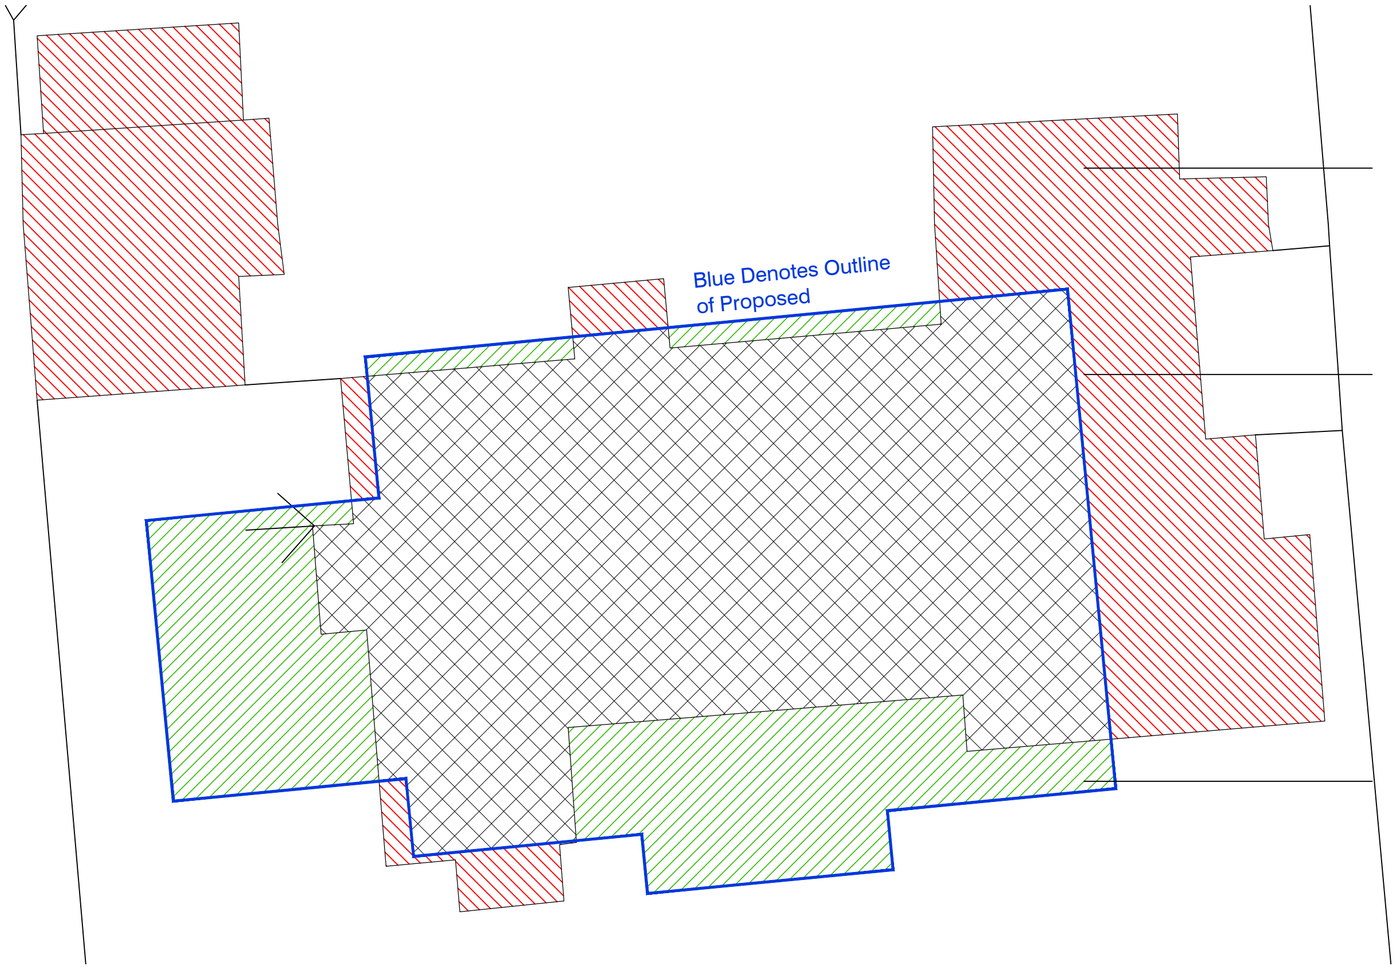

Plan Comparison
scale 1:100

Red Areas denote previous building footprint to be demolished and will have no new buildings replaced.

Black Cross hatch denote previous building footprint to be demolished and will have new building footprint replaced.

Green Cross hatch denote bare ground that will now have a building footprint.

NOTES:

Dimensions to be checked on site before commencing work. Any discrepancies shall be reported to the architect immediately.

Do not scale from these drawings except for planning purposes.

Use figured dimensions only.

Where applicable this drawing is to be read in conjunction with other consultants' drawings.

All drawings to be read in conjunction with specification and all other drawings including structural engineer and mechanical and electrical drawings / specification

REV	DATE	AMENDMENT	DRAWN

hd architects

Helyer Davies Architects Ltd
1 The Old Flour Mill,
Emsworth, PO10 7BT
01243 370 715

www.hdarchitects.co.uk mail@hdarchitects.co.uk

CLIENT
Mr & Mrs Goulder

PROJECT
Blue Ridge
Gorse Avenue
East Preston
West Sussex
BN16 1SG

DRAWING
Comparison

SCALE
1:200@A2

DATE April 2014

DRAWN CH

DRAWING NUMBER
14012-012

REVISION
A

ARUN DISTRICT COUNCIL K/40/14/PL