


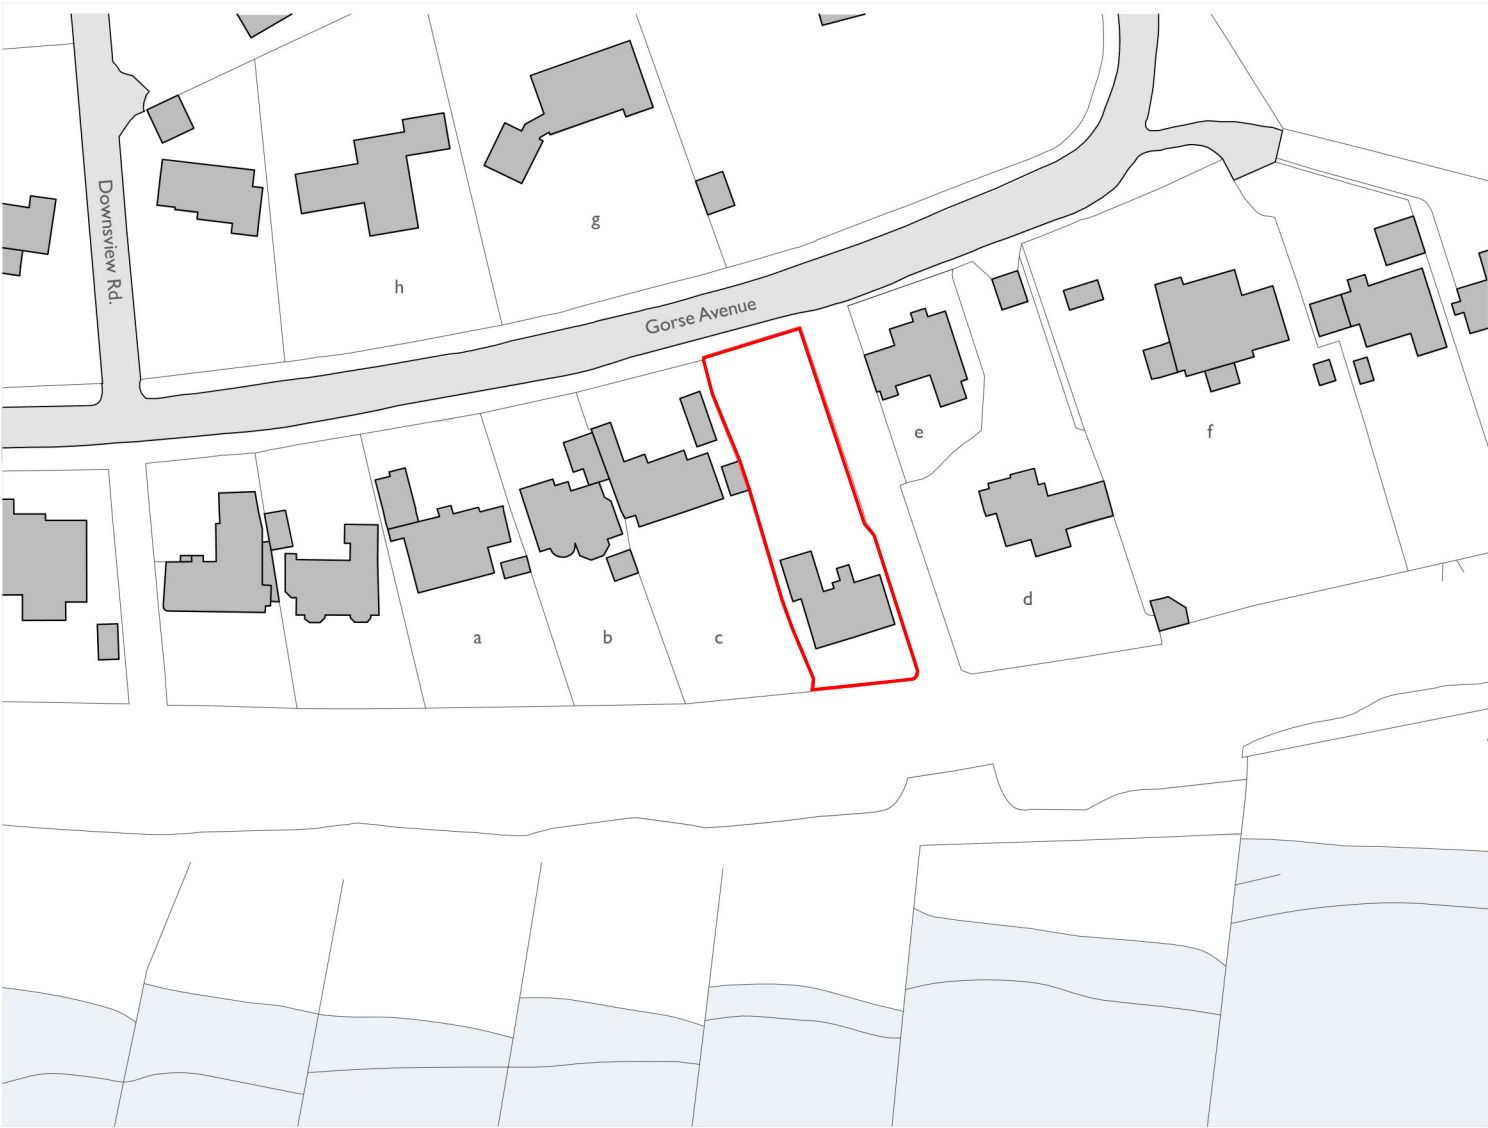

- a woodend
- b sandy lodge
- c white lodge
- d camden
- e mariners
- f kingston house
- h westwood house
- h wailea

© Crown copyright and database rights 2018 OS 100053143
Reproduction in whole or part is prohibited without the prior permission of Ordnance Survey.

--- Outline of existing dwelling
--- Outline of Approved Scheme
K/11/16/PL



Site Location Plan 1 / 1250

Proposed Block Plan 1 / 500

	Status: Planning Application	Drawing: Site Location & Proposed Block Plan	Project: Spring Tide
	Scale: 1:1250 & 1 / 500 @ A3	Dwg No: 247-D-00	Address: Spring Tide, Gorse Avenue, Kingston Gorse Littlehampton, West Sussex BN16 1SF
	NOTE: This drawing is to be scaled for planning purposes only	Date: 05.11.2018	Client: Dominic & Sarah Gothard

ob
architecture.

The Dispensary, 5-6 The Square, Winchester, Hants SO23 9ES
01962 865344 obarchitecture.co.uk info@obarchitecture.co.uk