



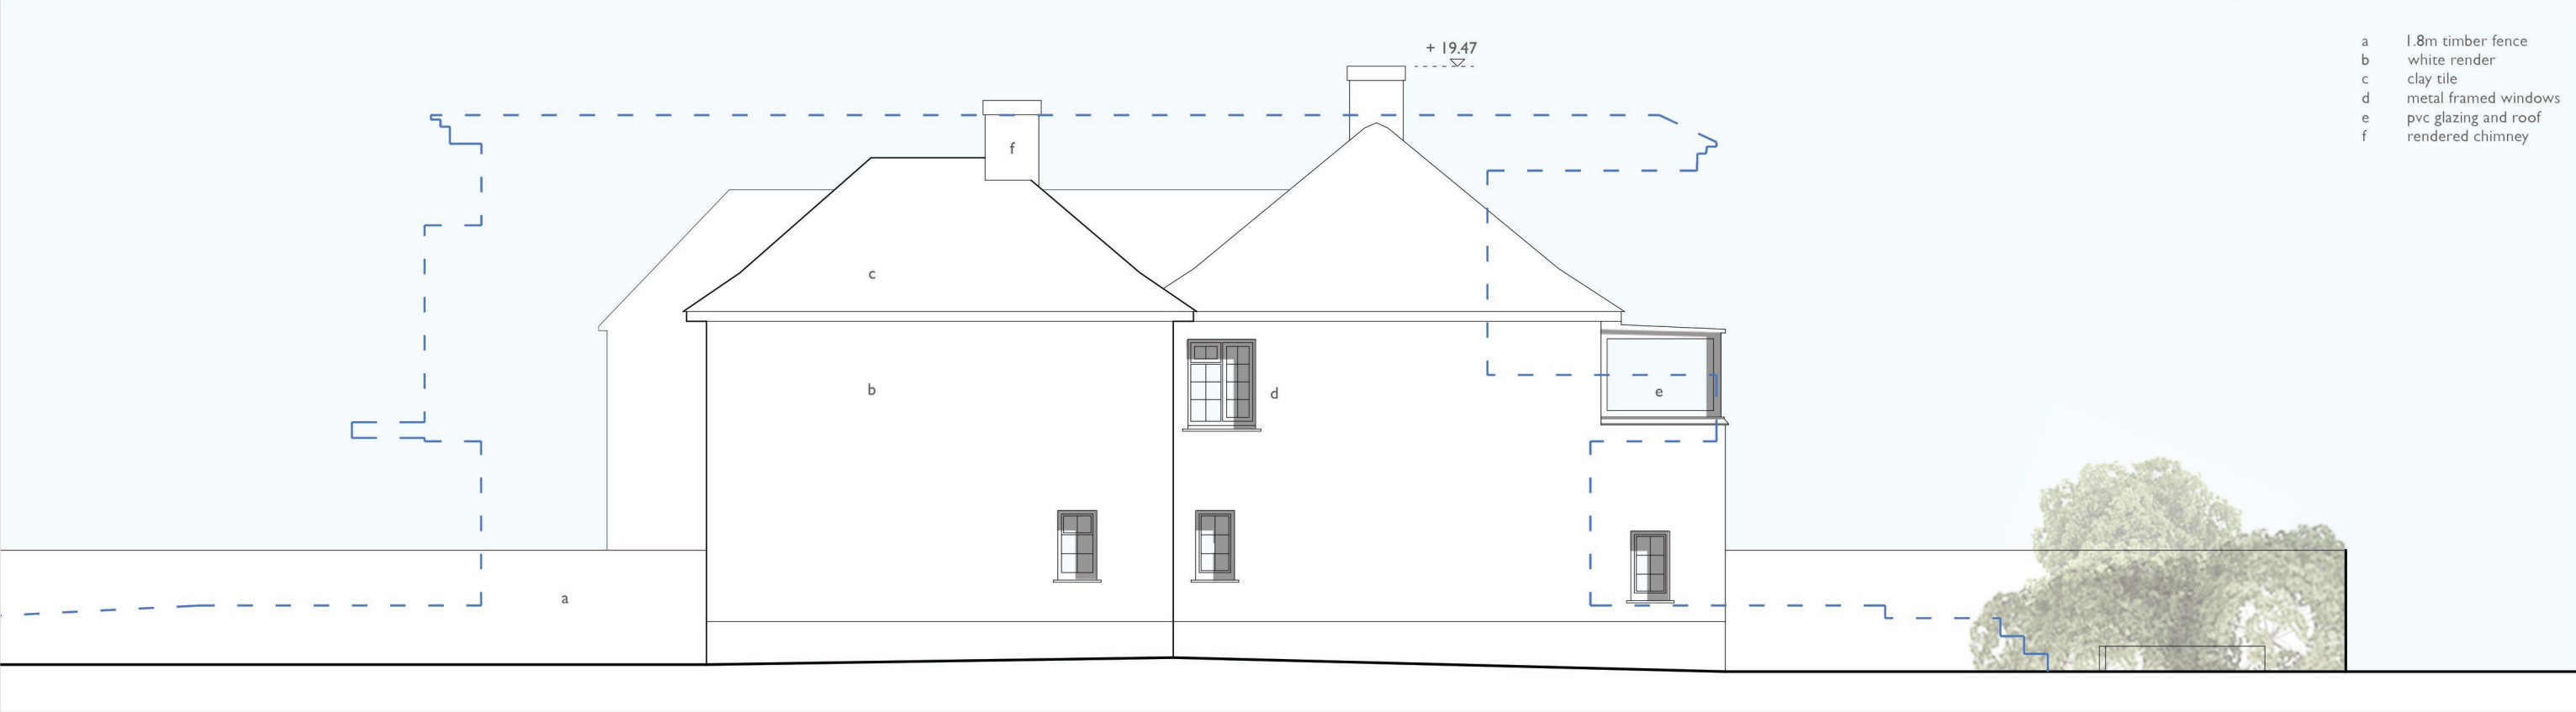

Existing West Elevation 1 / 100

Outline of Approved Scheme
K/11/16/PL

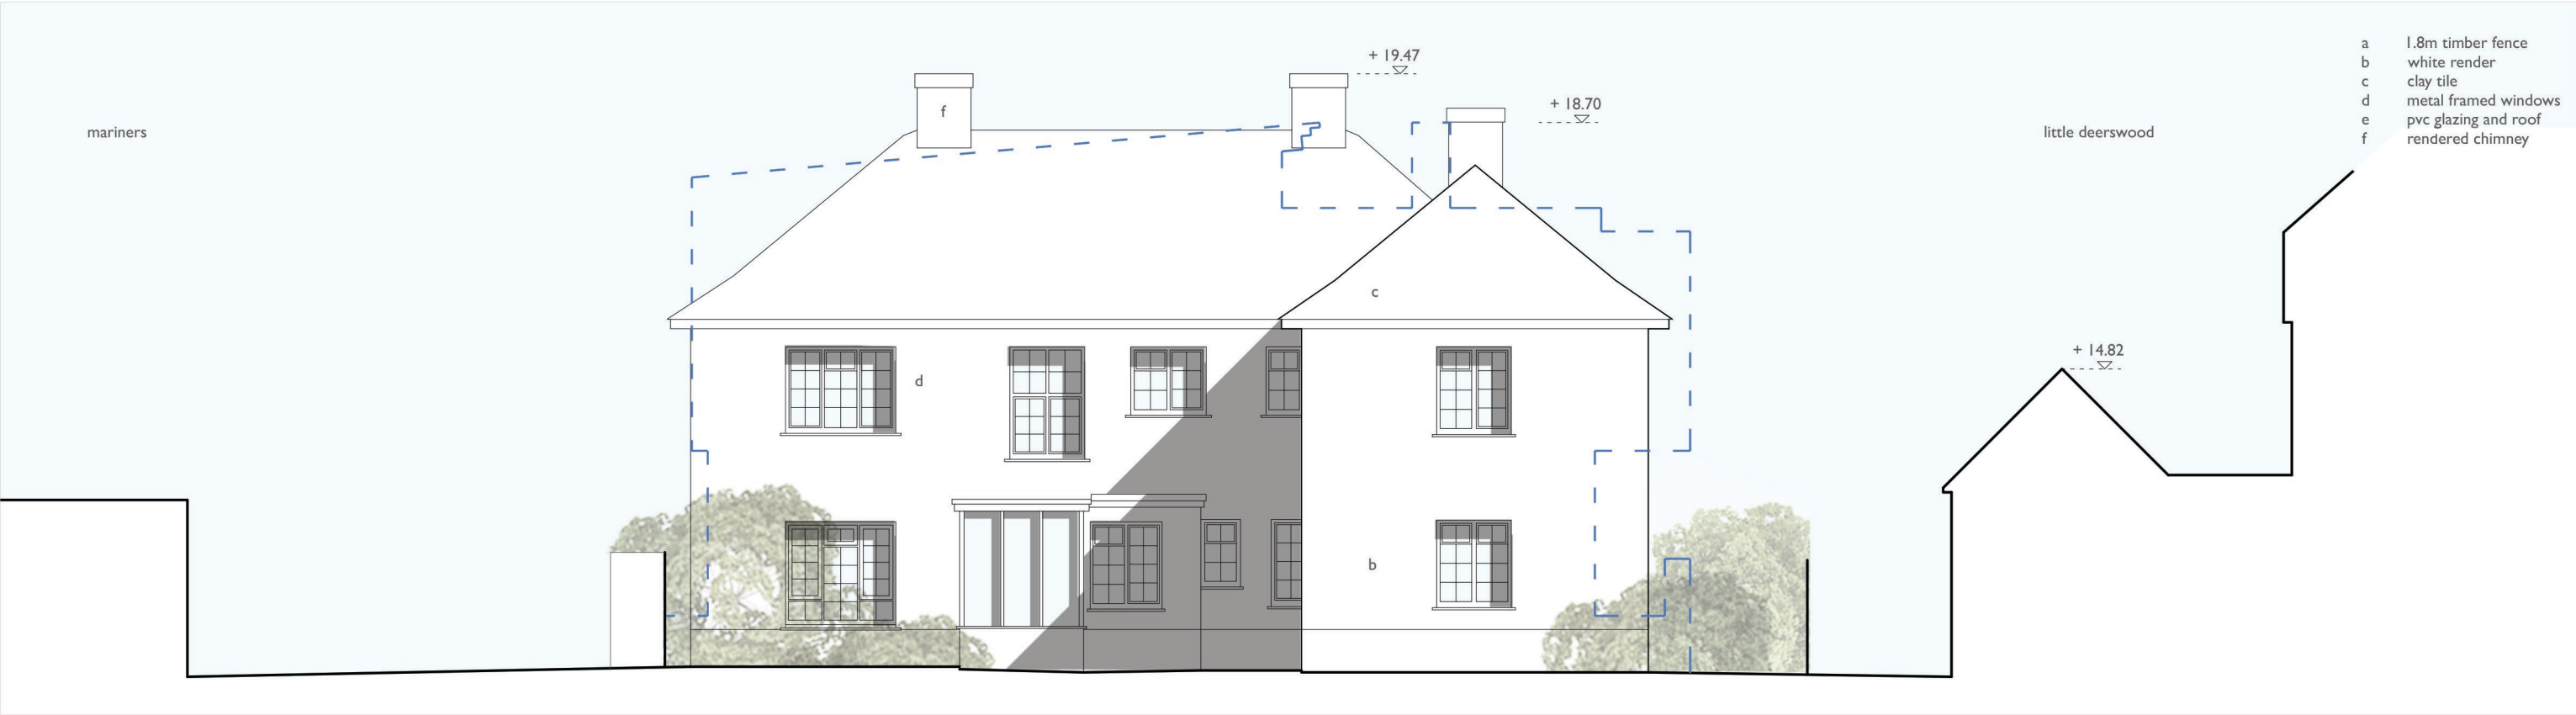

Existing North Elevation 1 / 100

Outline of Approved Scheme
K/11/16/PL