



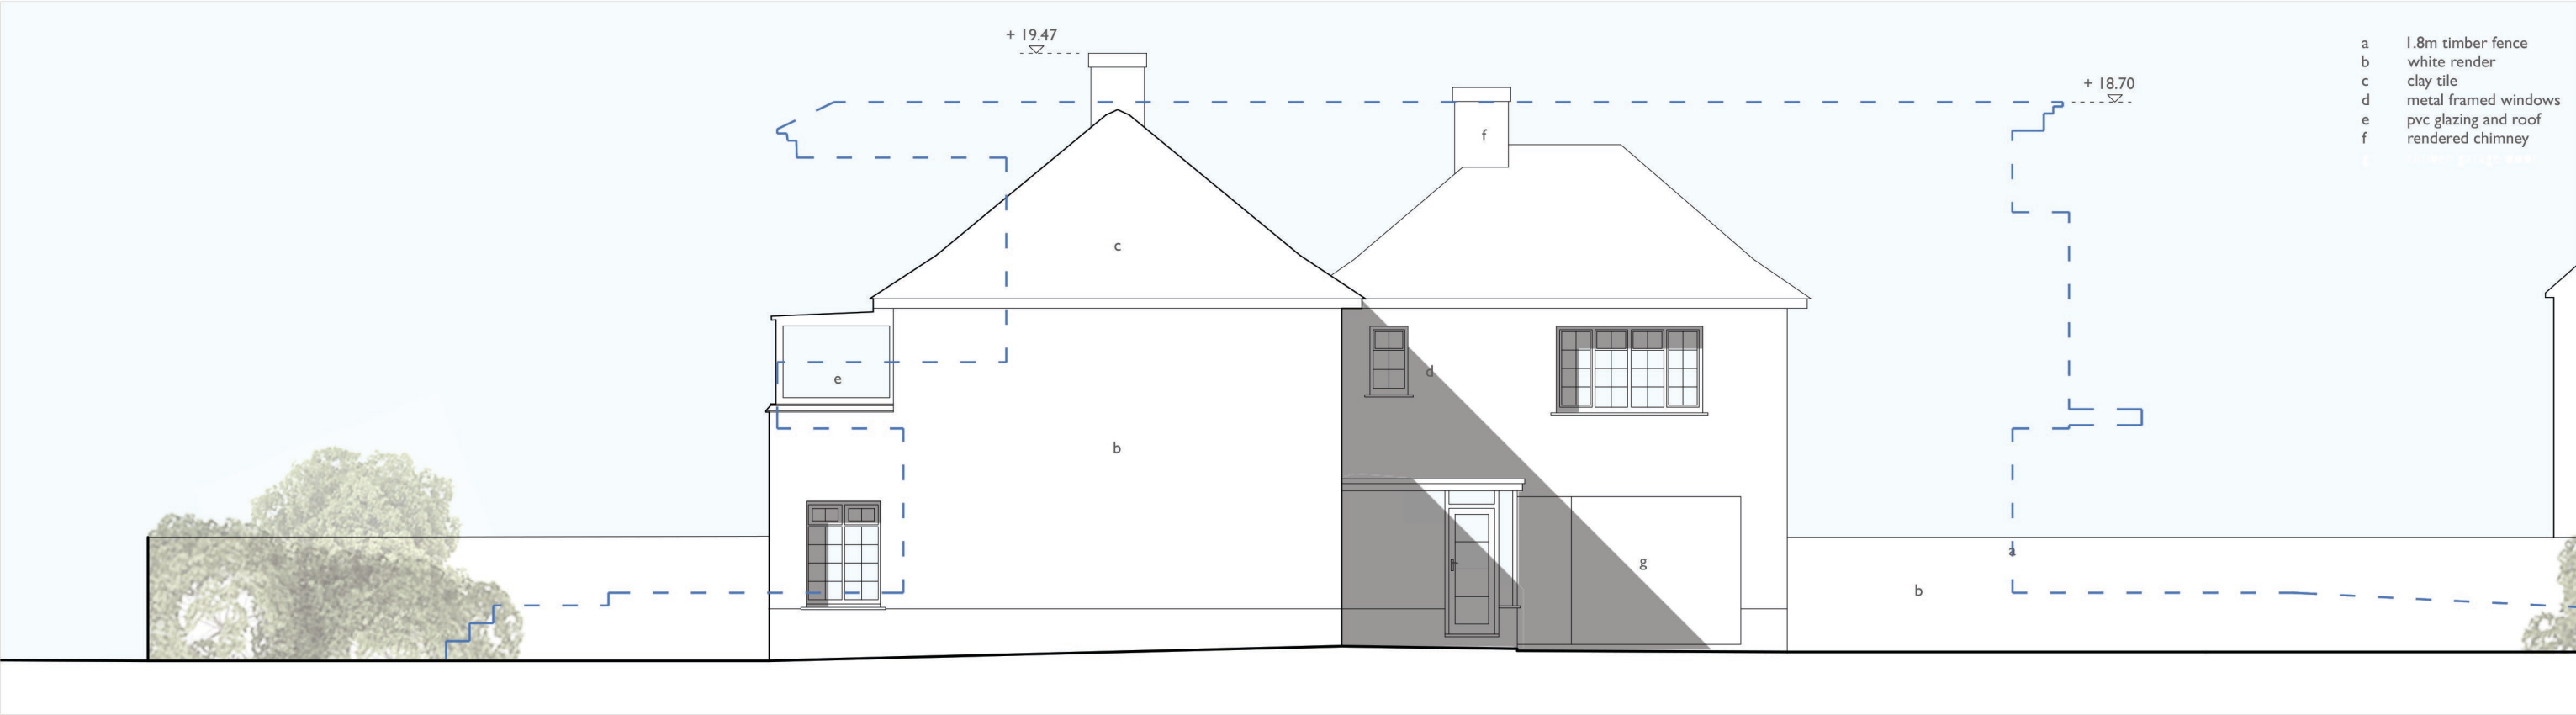

Existing East Elevation 1 / 100

Outline of Approved Scheme
K/11/16/PL

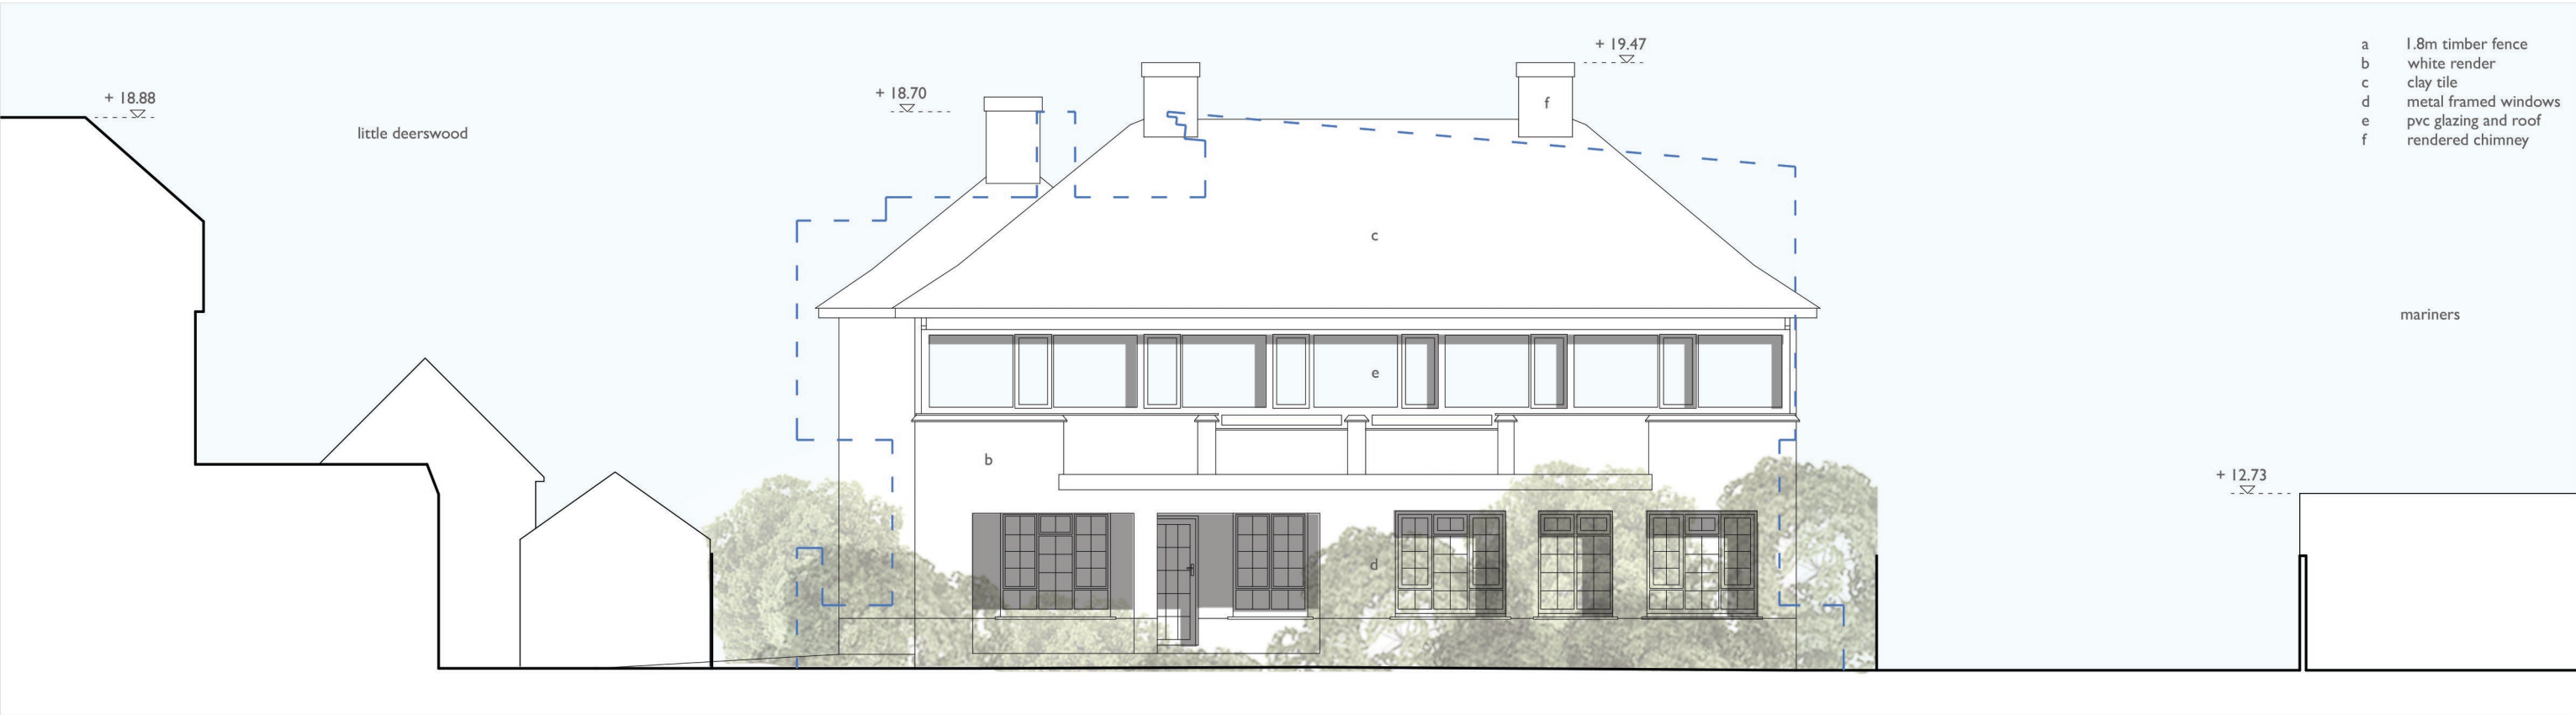

Existing South Elevation 1 / 100

Outline of Approved Scheme
K/11/16/PL