


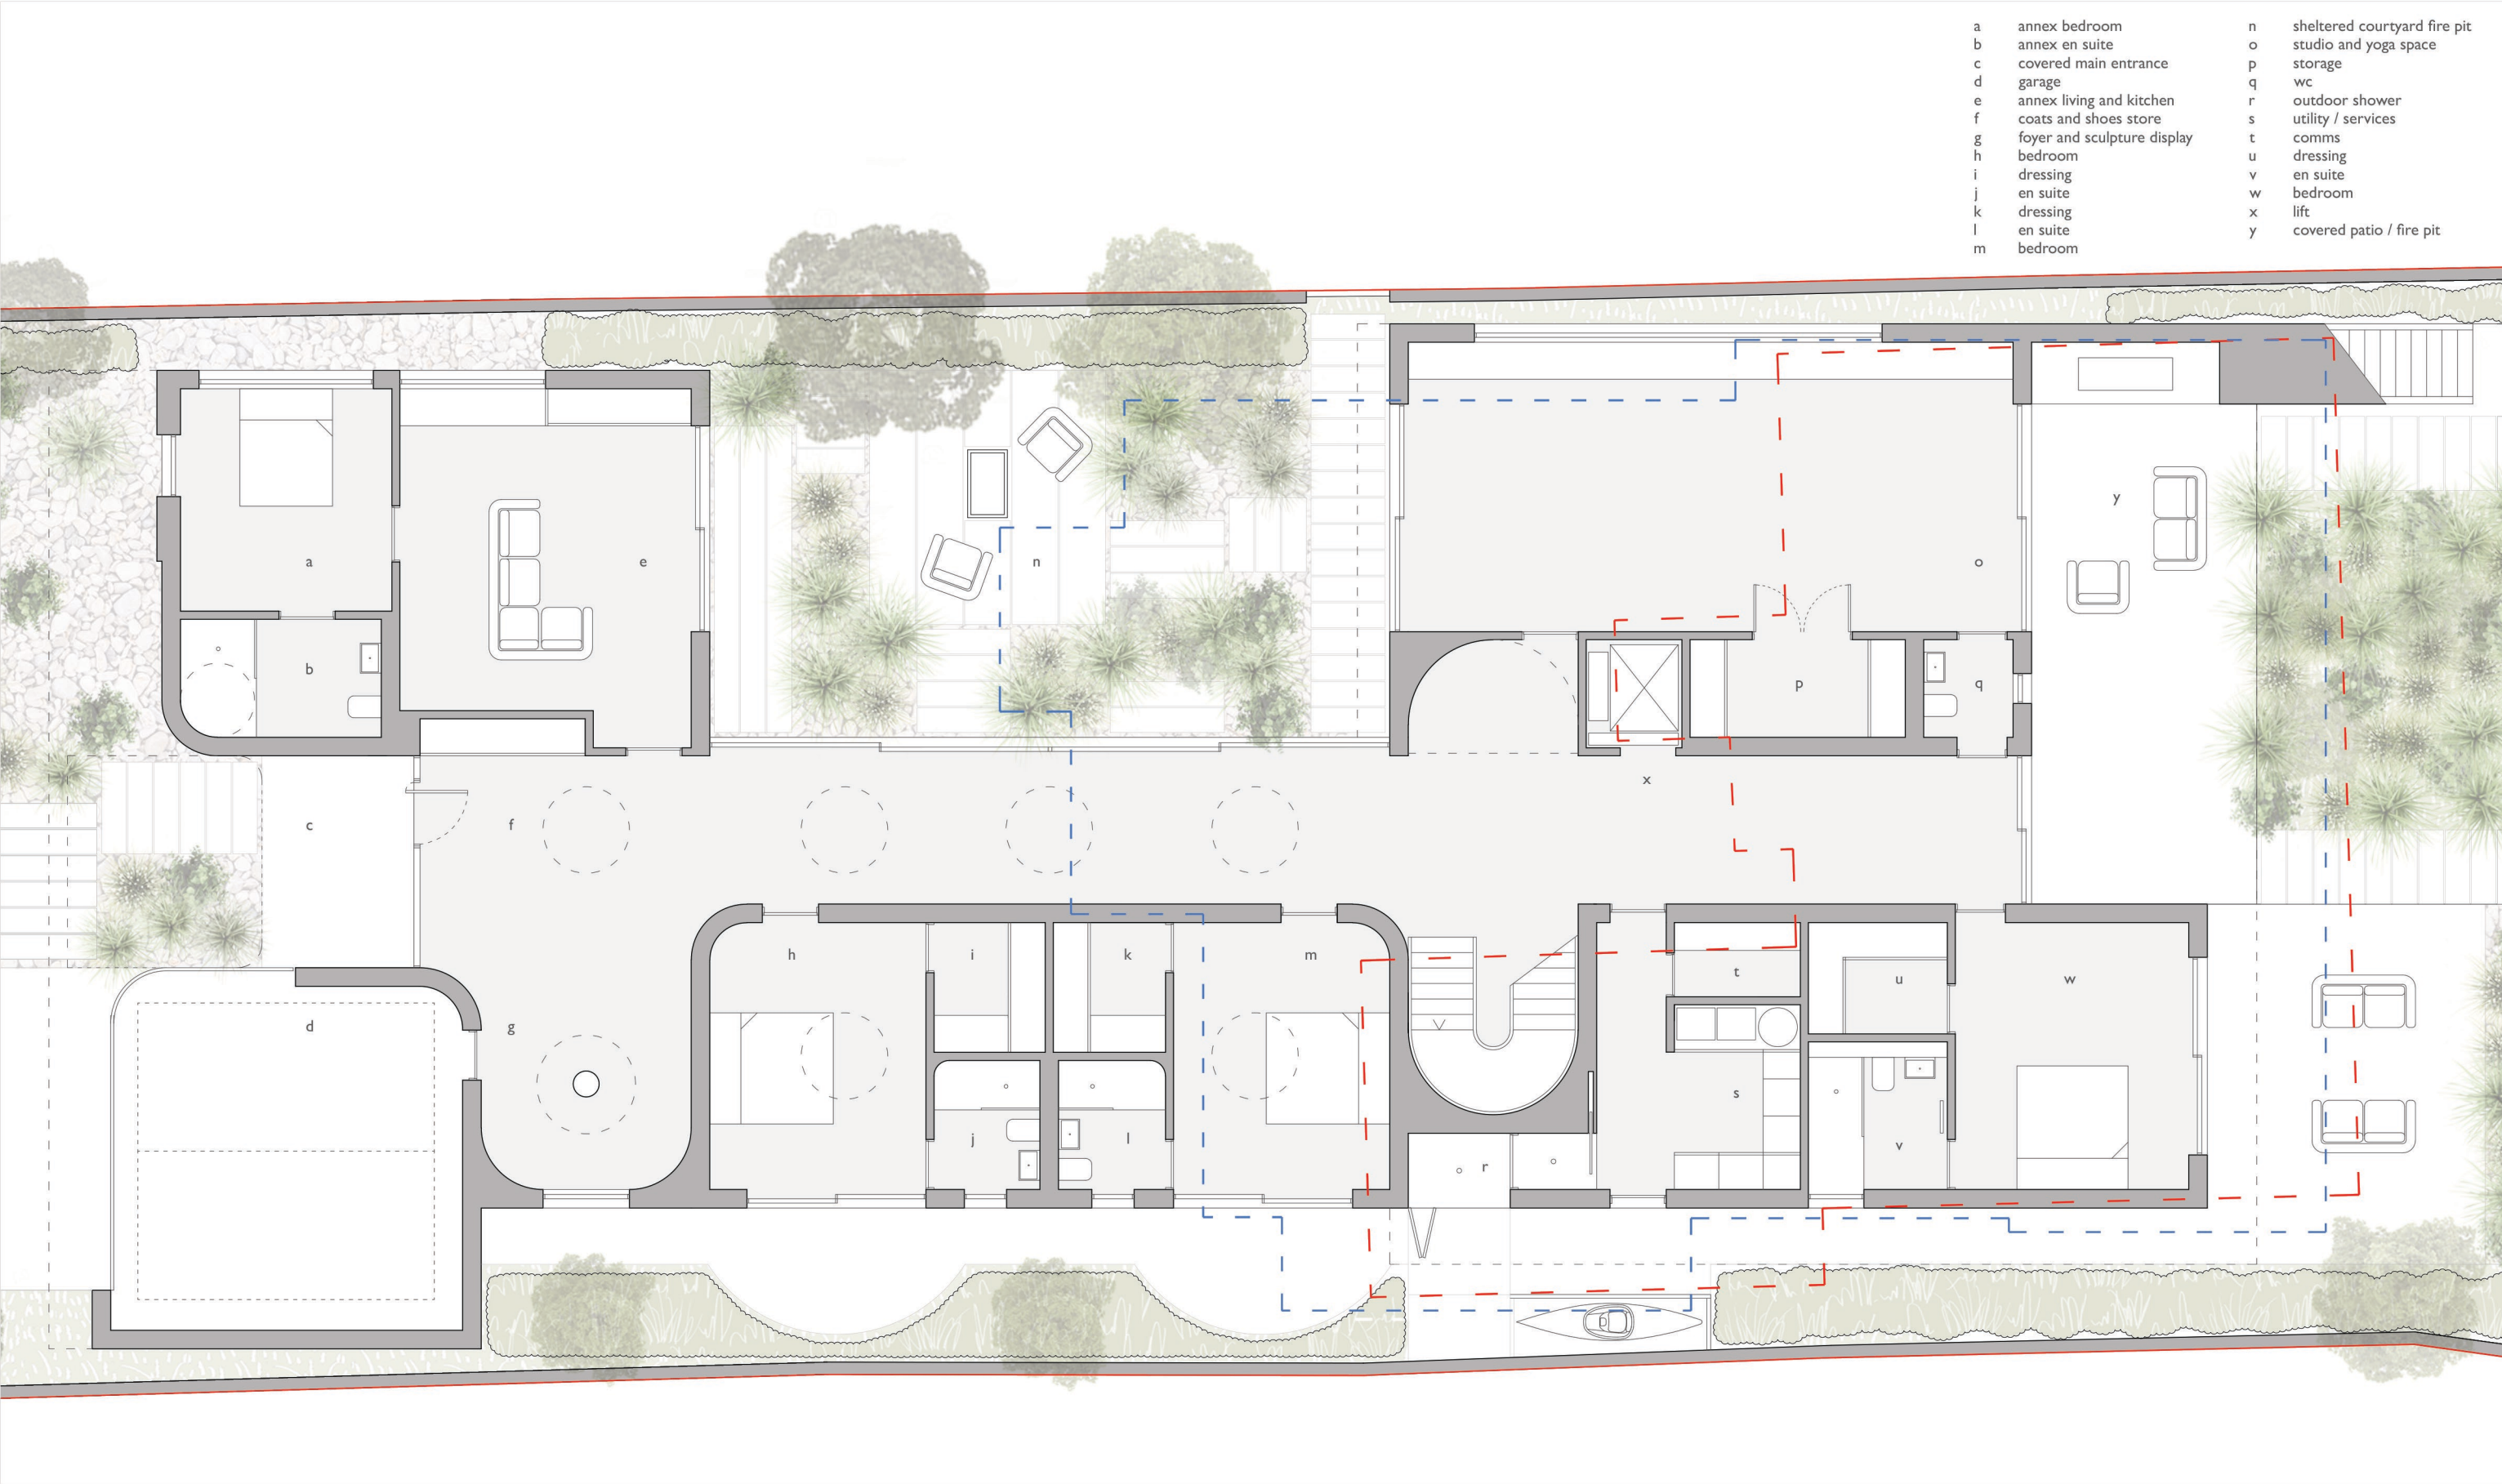

Proposed Ground Floor Plan 1 / 100

--- Outline of existing dwelling
--- Outline of Approved Scheme K/11/16/PL