


- a reconstituted stone banding
- b vertical timber clad garage door
- c light / buff masonry
- d aluminum framed windows / doors
- e reconstituted stone cladding
- f clerestory glazing
- g vertical timber louvers over window
- h glazed balustrade
- i vertical timber cladding
- j ppc aluminum edge profile
- k circular window
- l timber framed glazed door
- m vertical timber sliding garage door
- n aluminum stringer
- o vertical timber cladding to shower

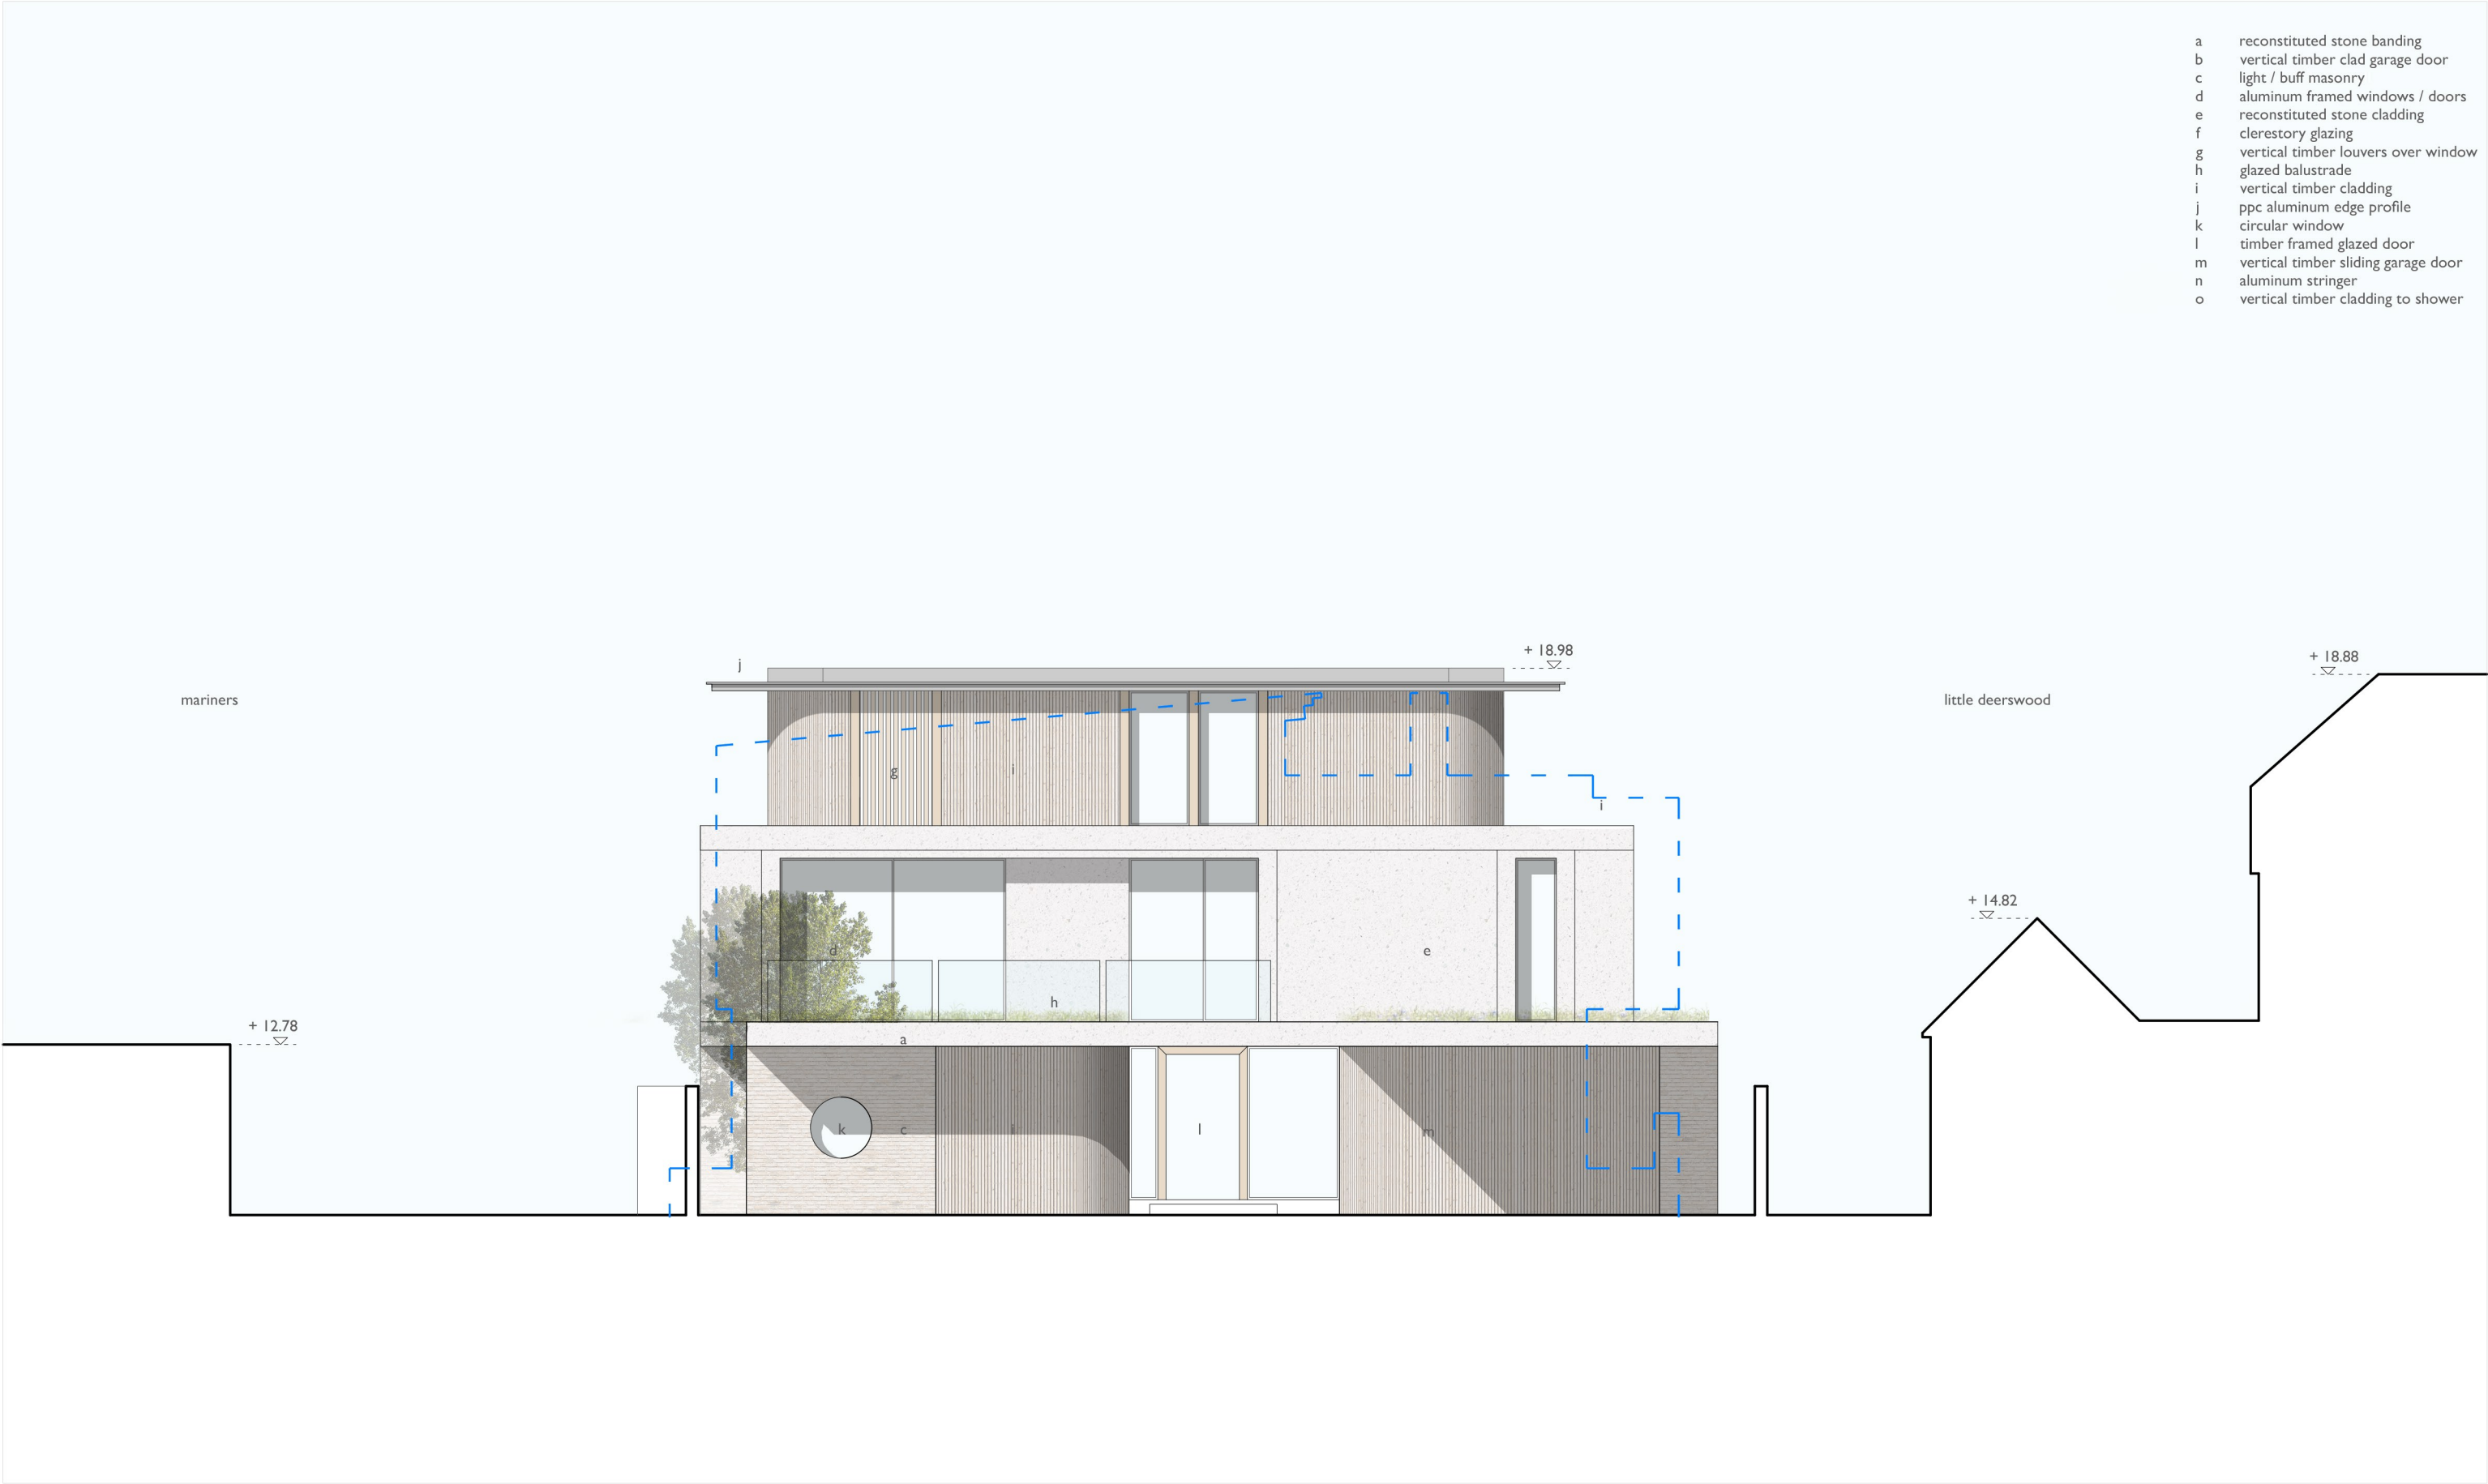

Proposed North Elevation 1 / 100

Outline of Approved Scheme
K/11/16/PL