




Existing West Site Elevation | / 250

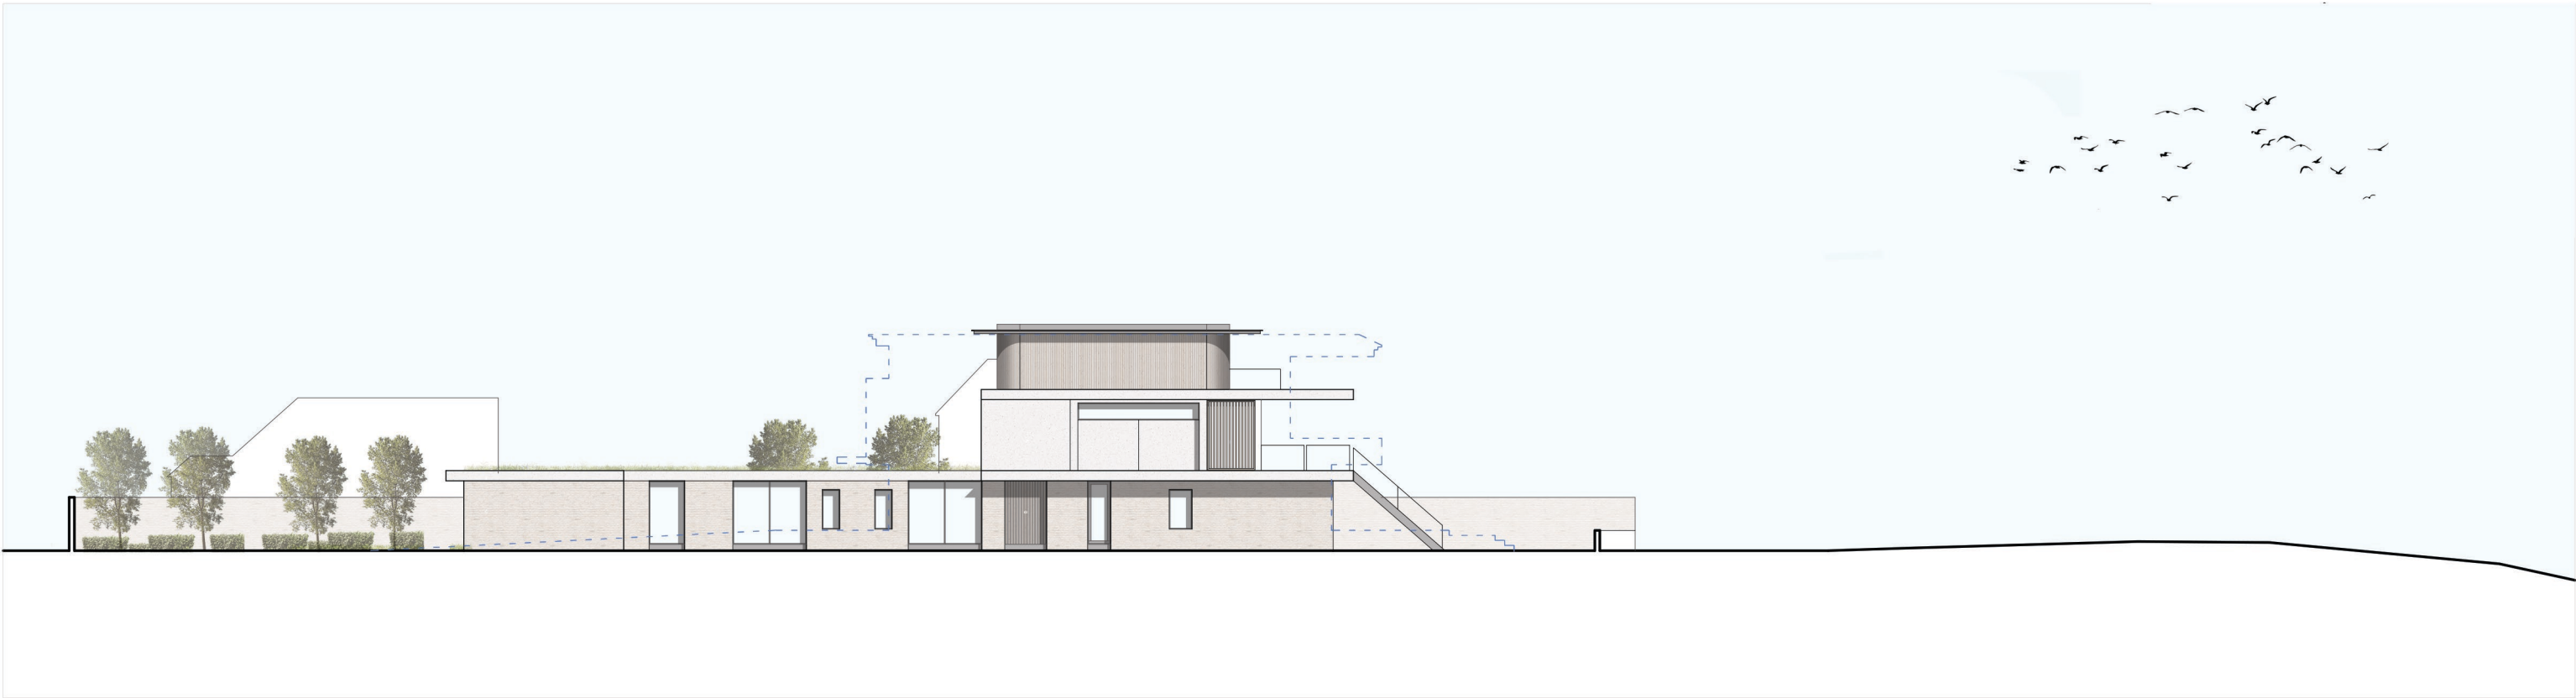


Proposed West Site Elevation | / 250

Outline of Approved Scheme
K/11/16/PL

ob
architecture.

The Dispensary, 5-6 The Square, Winchester, Hants SO23 9ES
01962 865344 obarchitecture.co.uk info@obarchitecture.co.uk

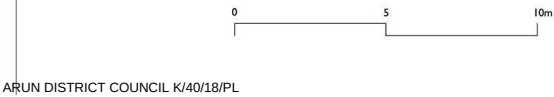

ARUN DISTRICT COUNCIL K/40/18/PL

Status:	Planning Application	Drawing:	Existing and Proposed Site Sections	Project:	Spring Tide
Scale:	1:250 @ A3	Dwg No:	247-D-16-REV-A	Address:	Spring Tide, Gorse Avenue, Kingston Gorse Littlehampton, West Sussex BN16 1SF
NOTE: This drawing is to be scaled for planning purposes only		Date:	30.01.2019	Client:	Dominic & Sarah Gothard