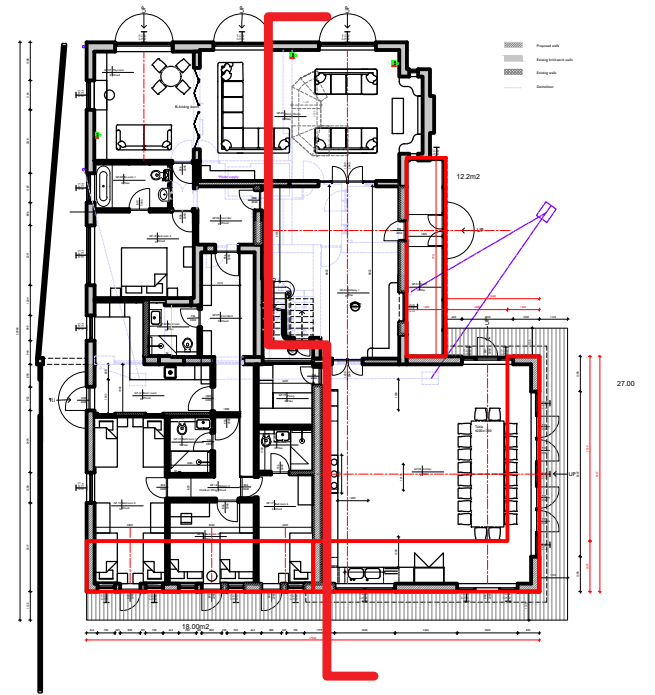
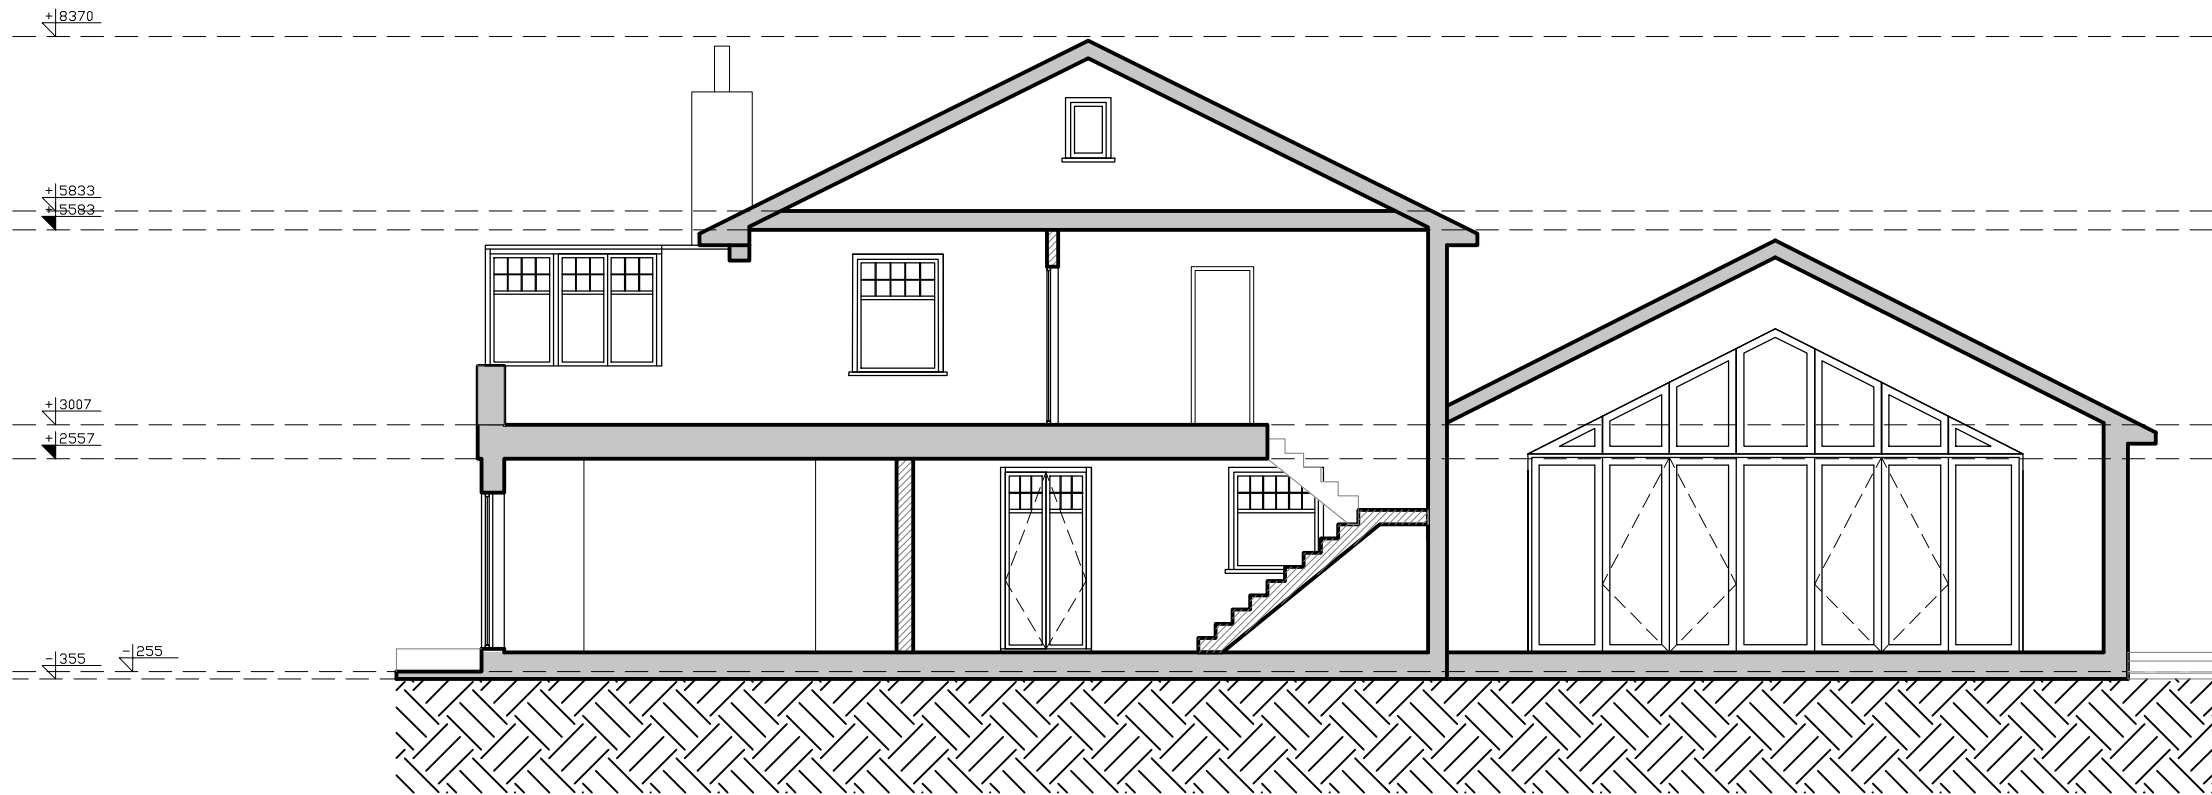


• **LUCINDA SANFORD** •  
INTERIOR, ARCHITECTURAL DESIGN & MANAGEMENT

TITLE  
**PROPOSED  
SECTION A-A**

PROJECT / CLIENT  
**Panorama,  
East Preston  
BN16 1QP**

DRAWING No.  
**270**  
  
DRAWN BY  
**PK**

DATE CREATED  
**13.09.2019**  
  
SCALE  
**1:100@A3**

REVISION HISTORY  
\* **04.09.2020**

**Drawing amended**

NOTES  
A. Check all dimensions and conditions on site.  
B. Precise positions & dimensions of all fixtures and fittings is subject to confirmation on site.  
C. Allow for the protection of all finishes and fittings that are to be retained.  
D. All drawings are to be read in conjunction with the relevant specification.

**UNIT 13 TALINA CENTRE**  
**BAGLEYS LN**  
**FULHAM, LONDON**  
**SW6 2BW**  
**020 7237 9098**  
**PAULINA@LUCINDASANFORD.COM**  
**WWW.LUCINDASANFORD.COM**