


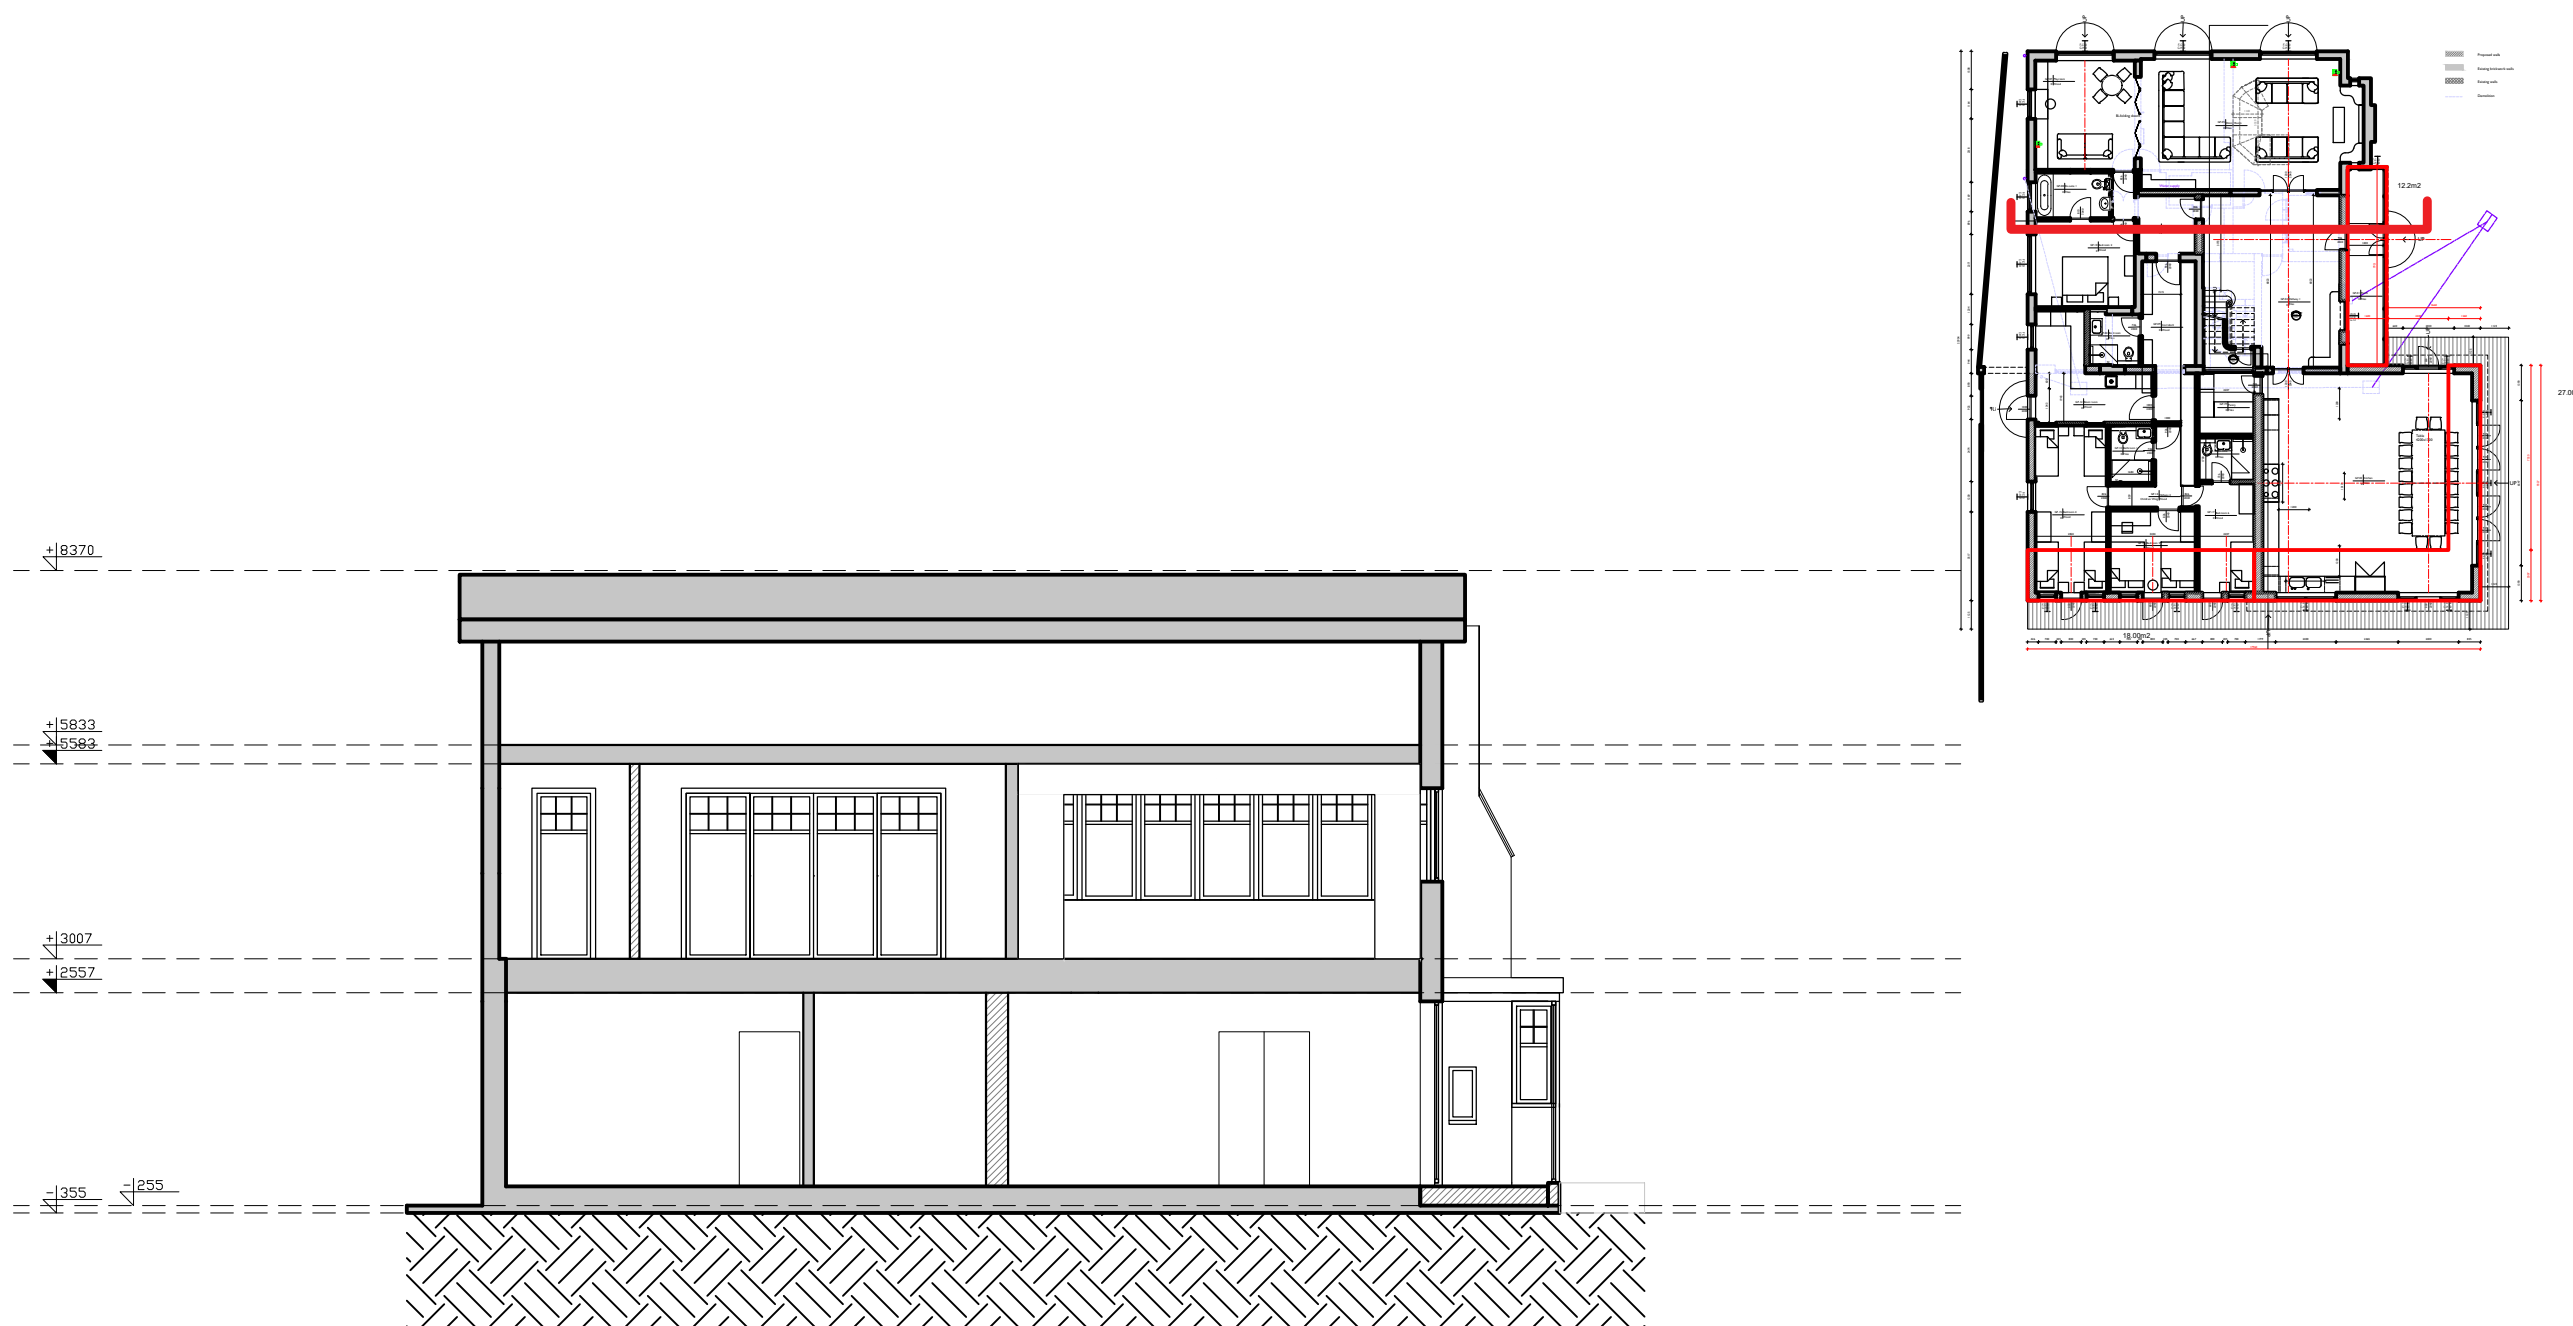

• **LUCINDA SANFORD** •
INTERIOR, ARCHITECTURAL DESIGN & MANAGEMENT

TITLE
**PROPOSED
SECTION B-B**

PROJECT / CLIENT
**Panorama,
East Preston
BN16 1QP**

DRAWING No.
271

DRAWN BY
PK

DATE CREATED
13.09.2019

SCALE
1:100@A3

REVISION HISTORY
* **03.09.2020**

Drawing amended

- NOTES
- A. Check all dimensions and conditions on site.
 - B. Precise positions & dimensions of all fixtures and fittings is subject to confirmation on site.
 - C. Allow for the protection of all finishes and fittings that are to be retained.
 - D. All drawings are to be read in conjunction with the relevant specification.

UNIT 13 TALINA CENTRE
BAGLEYS LN
FULHAM, LONDON
SW6 2BW
020 7237 9098
PAULINA@LUCINDASANFORD.COM
WWW.LUCINDASANFORD.COM

