
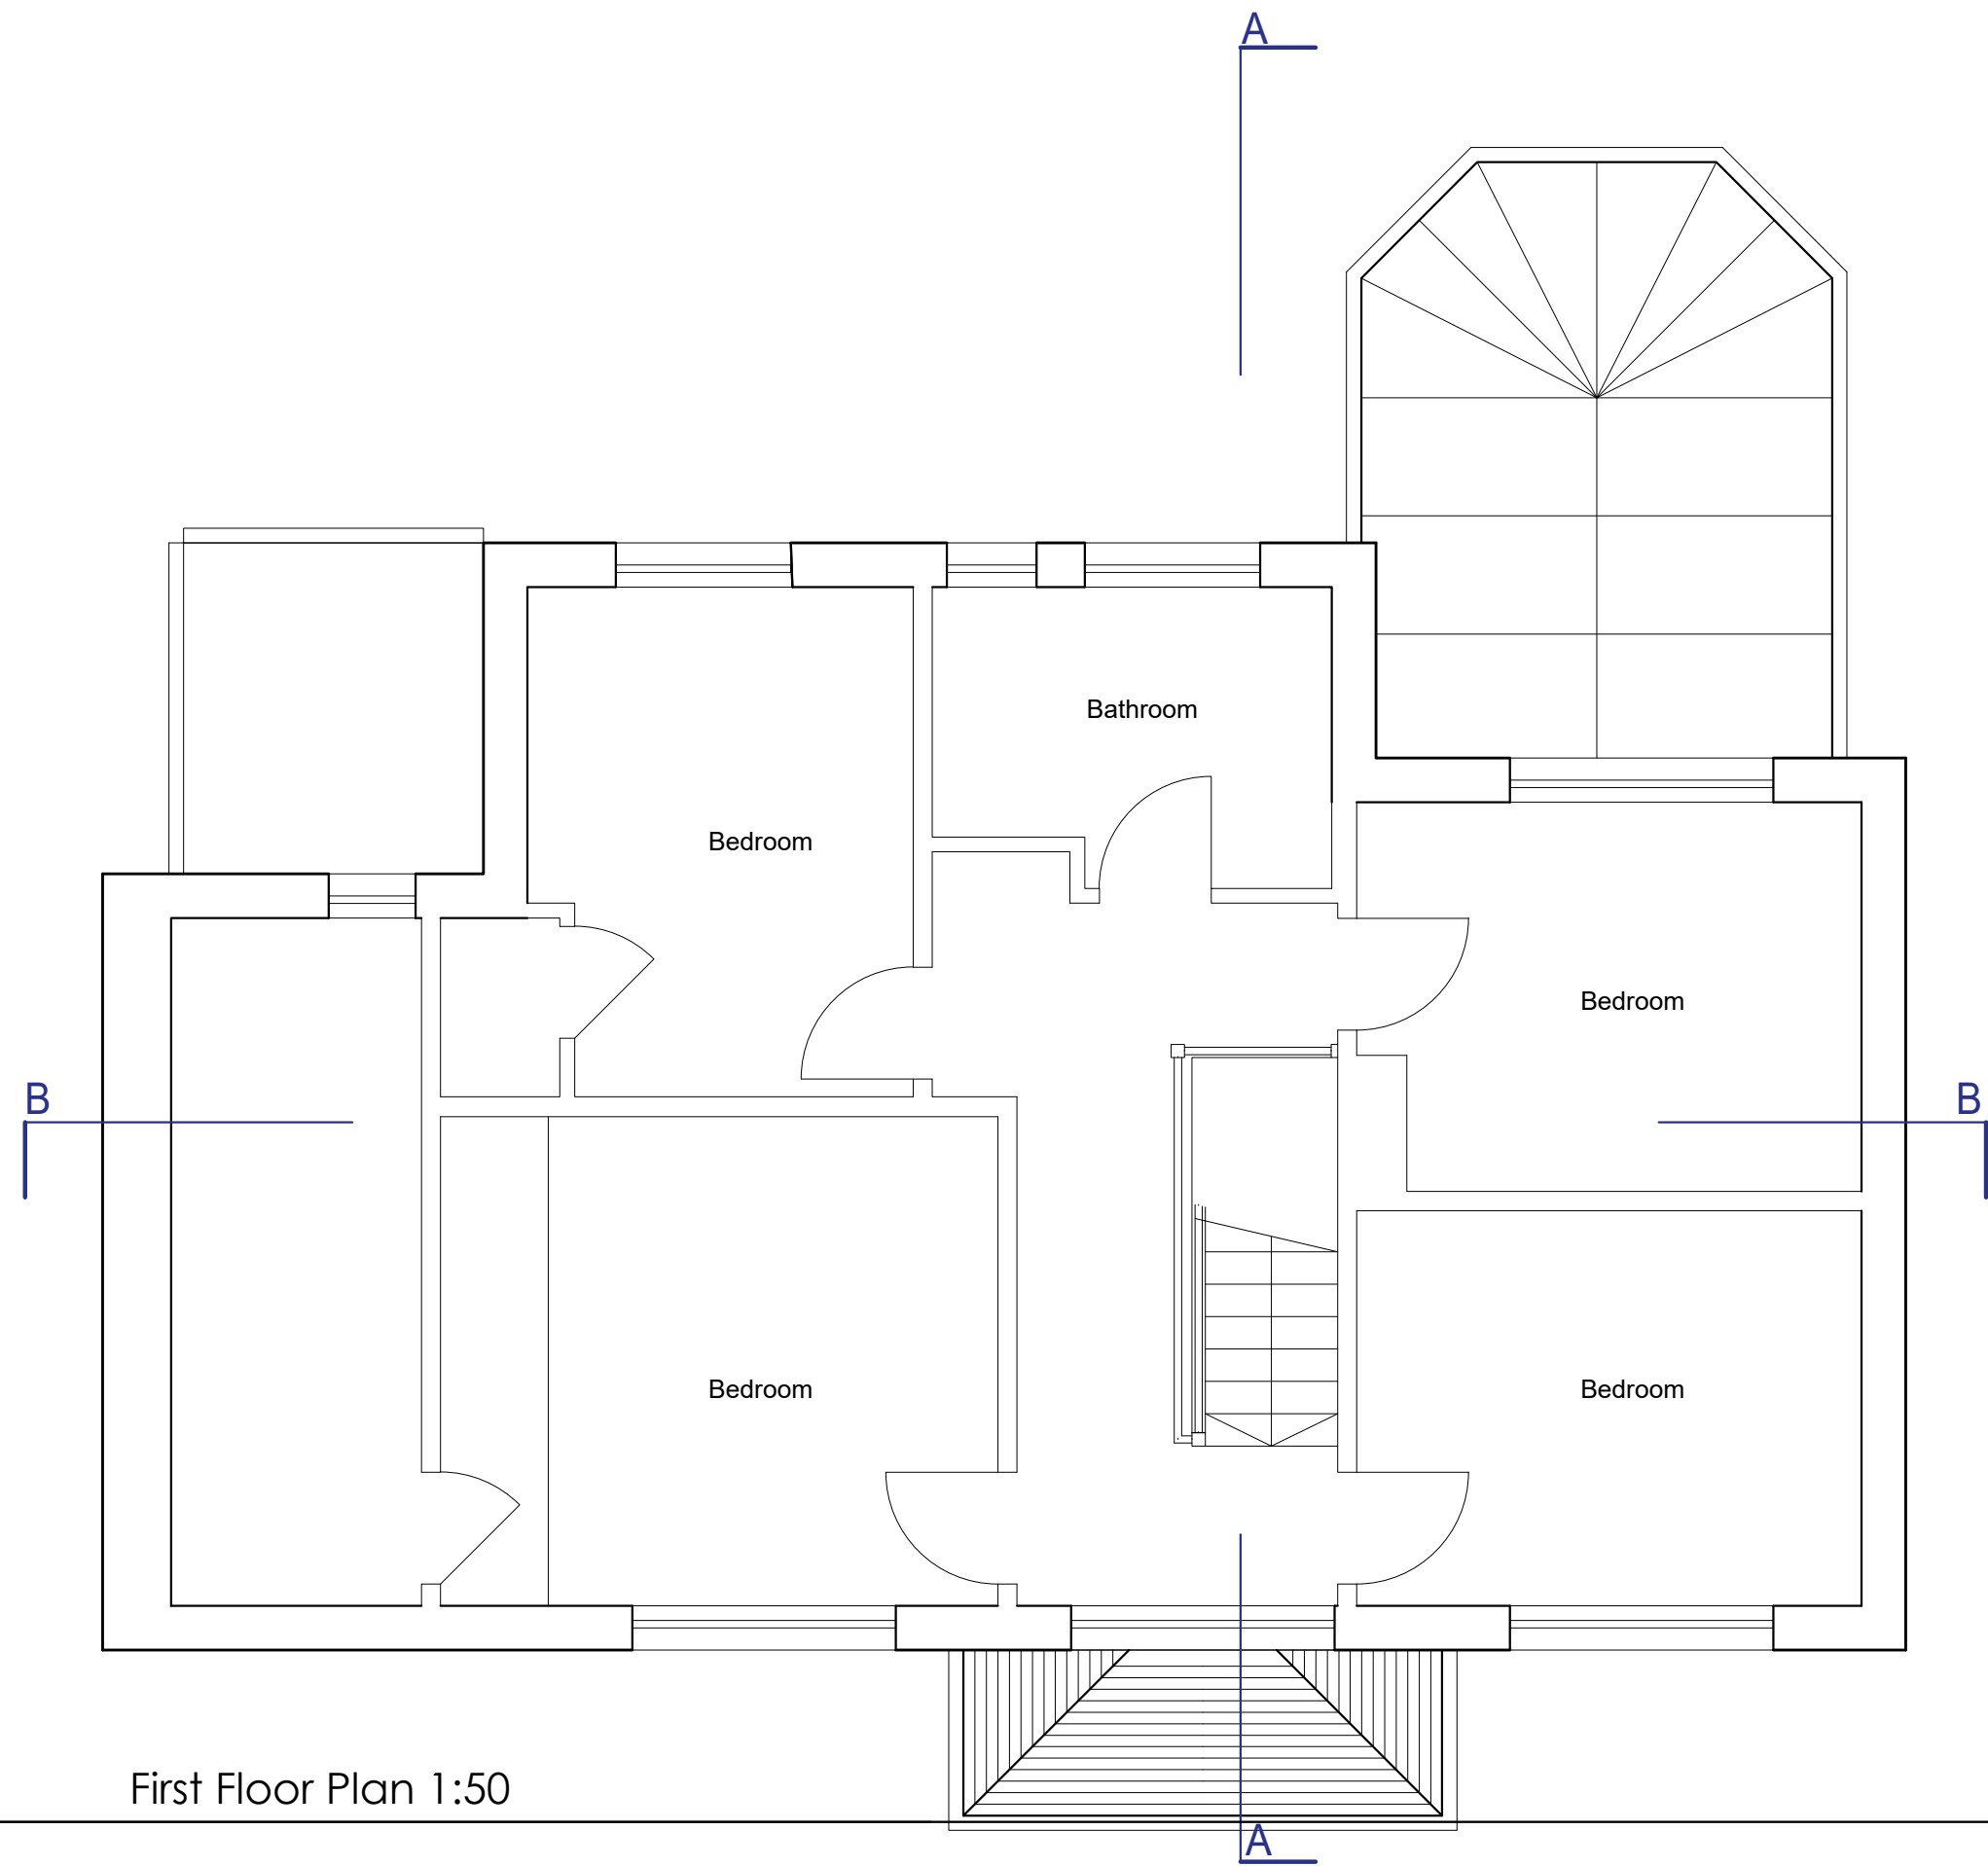
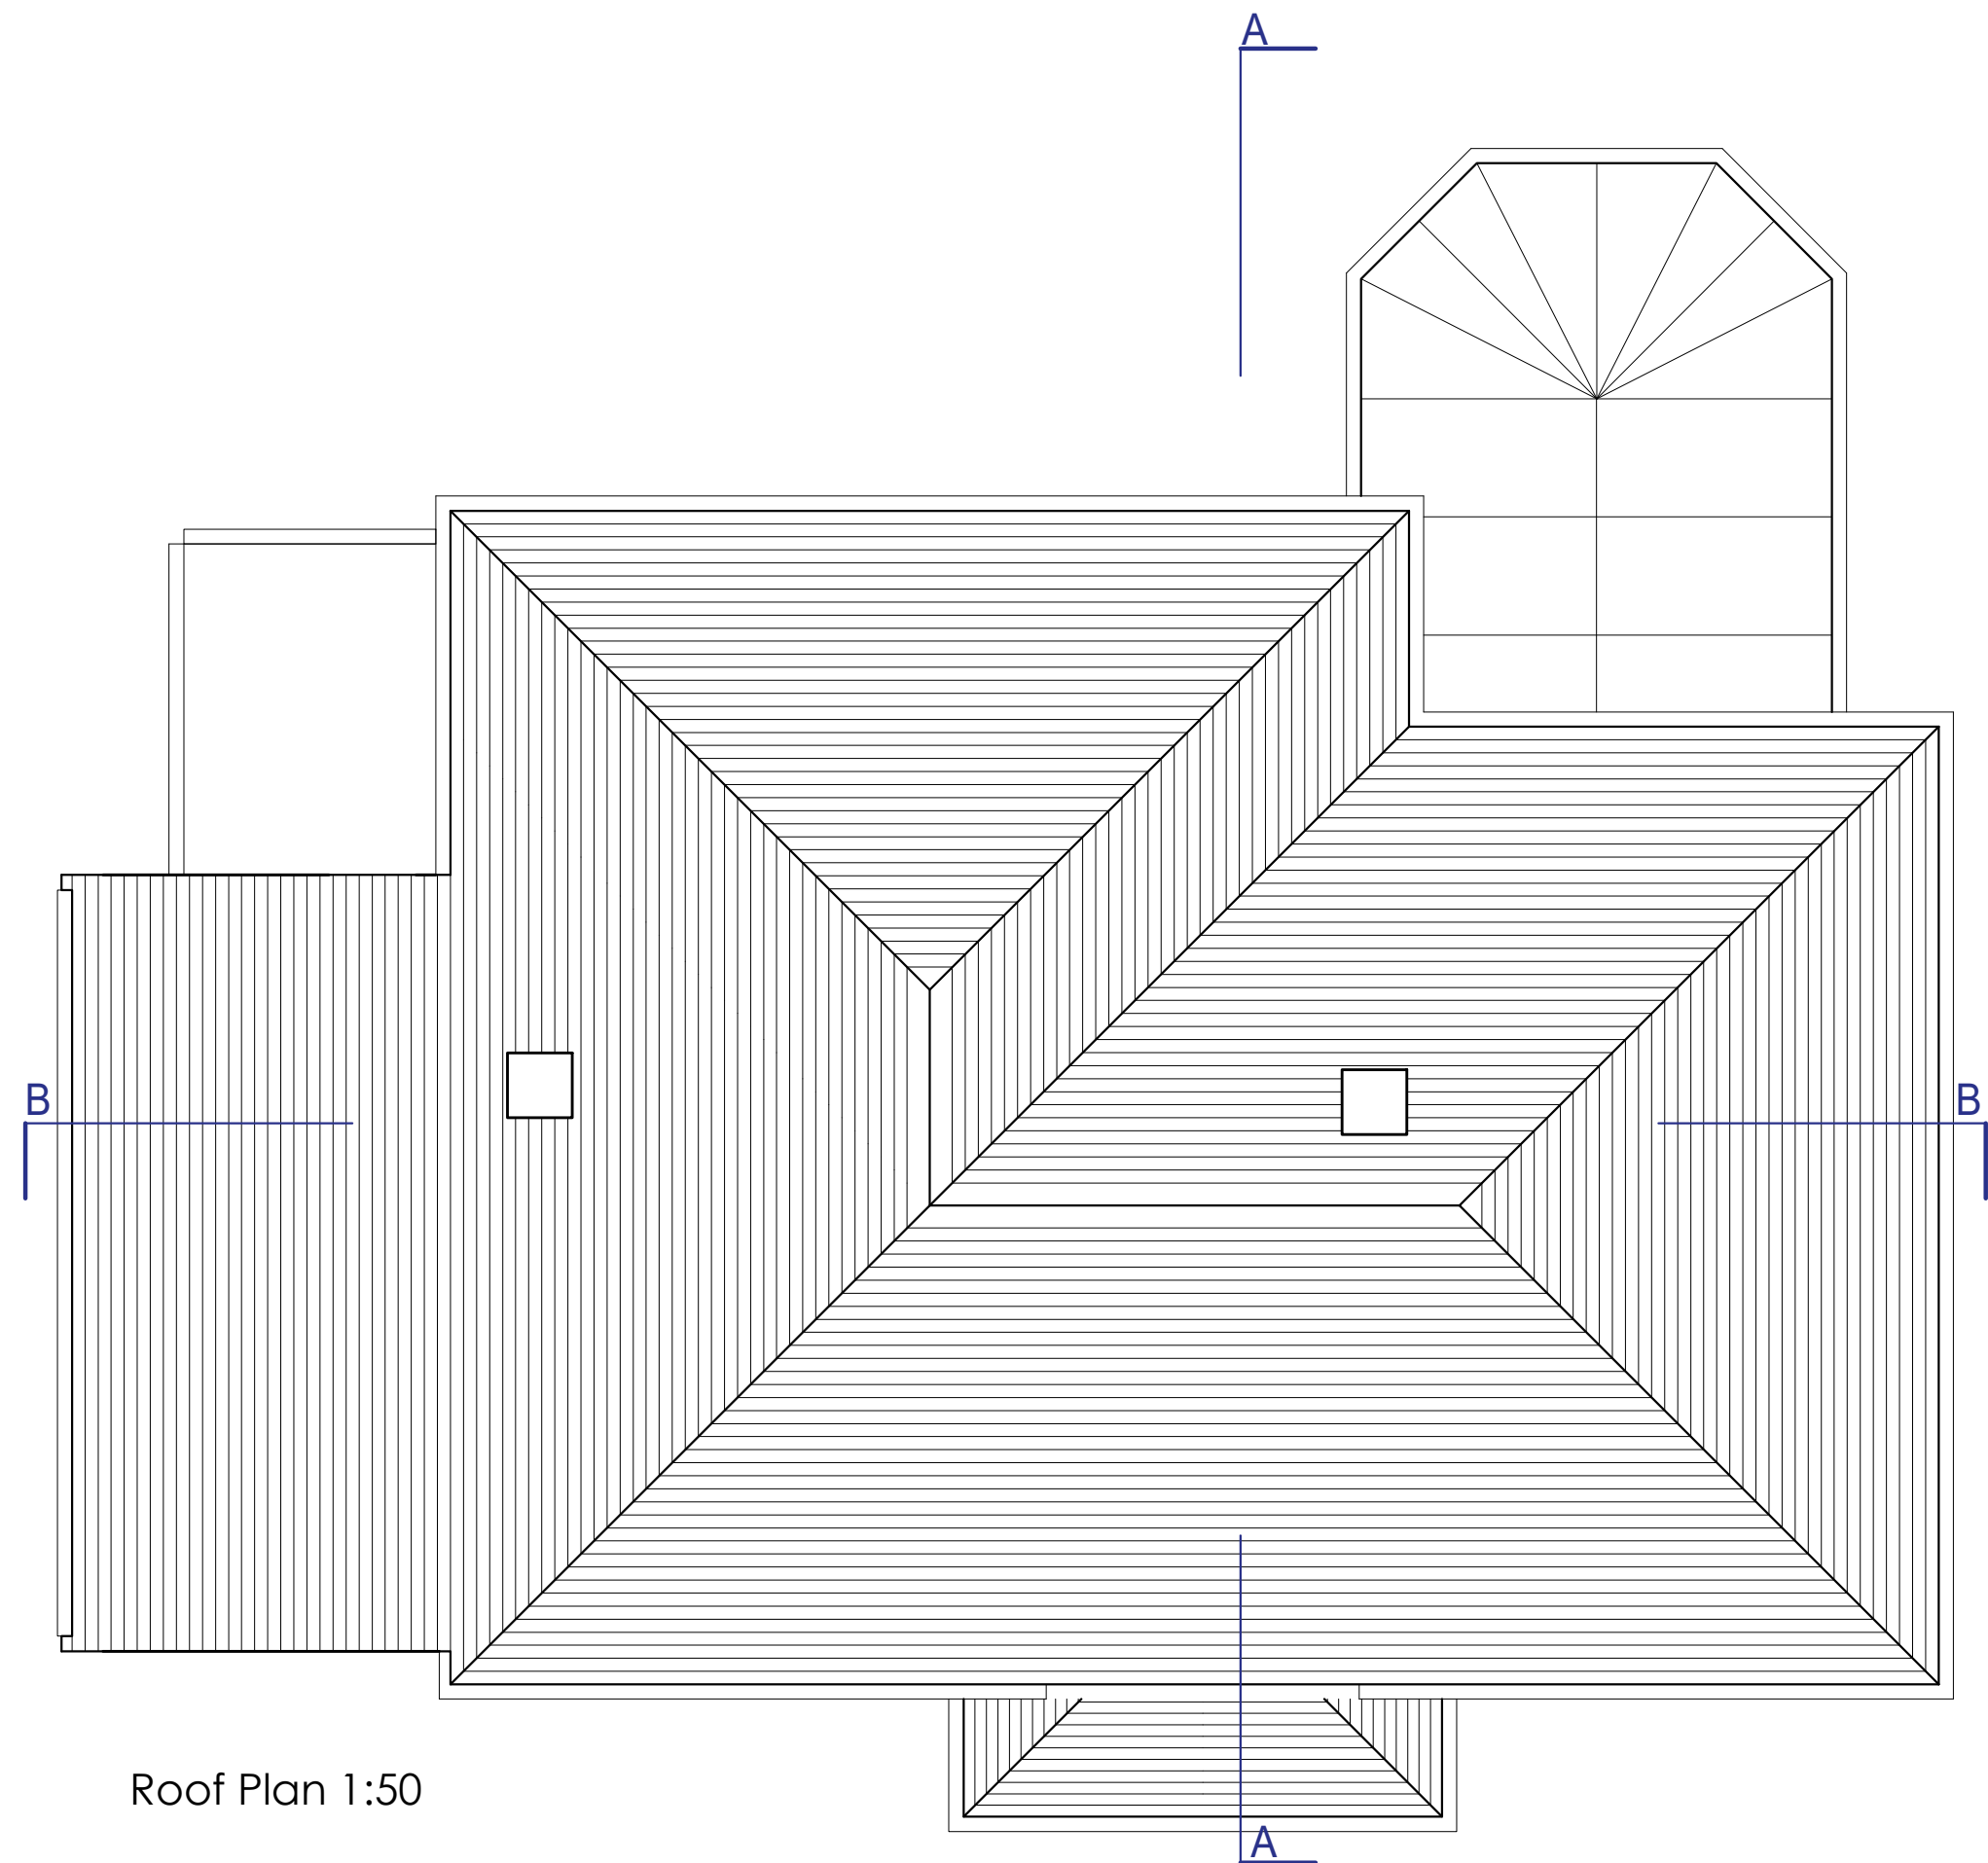


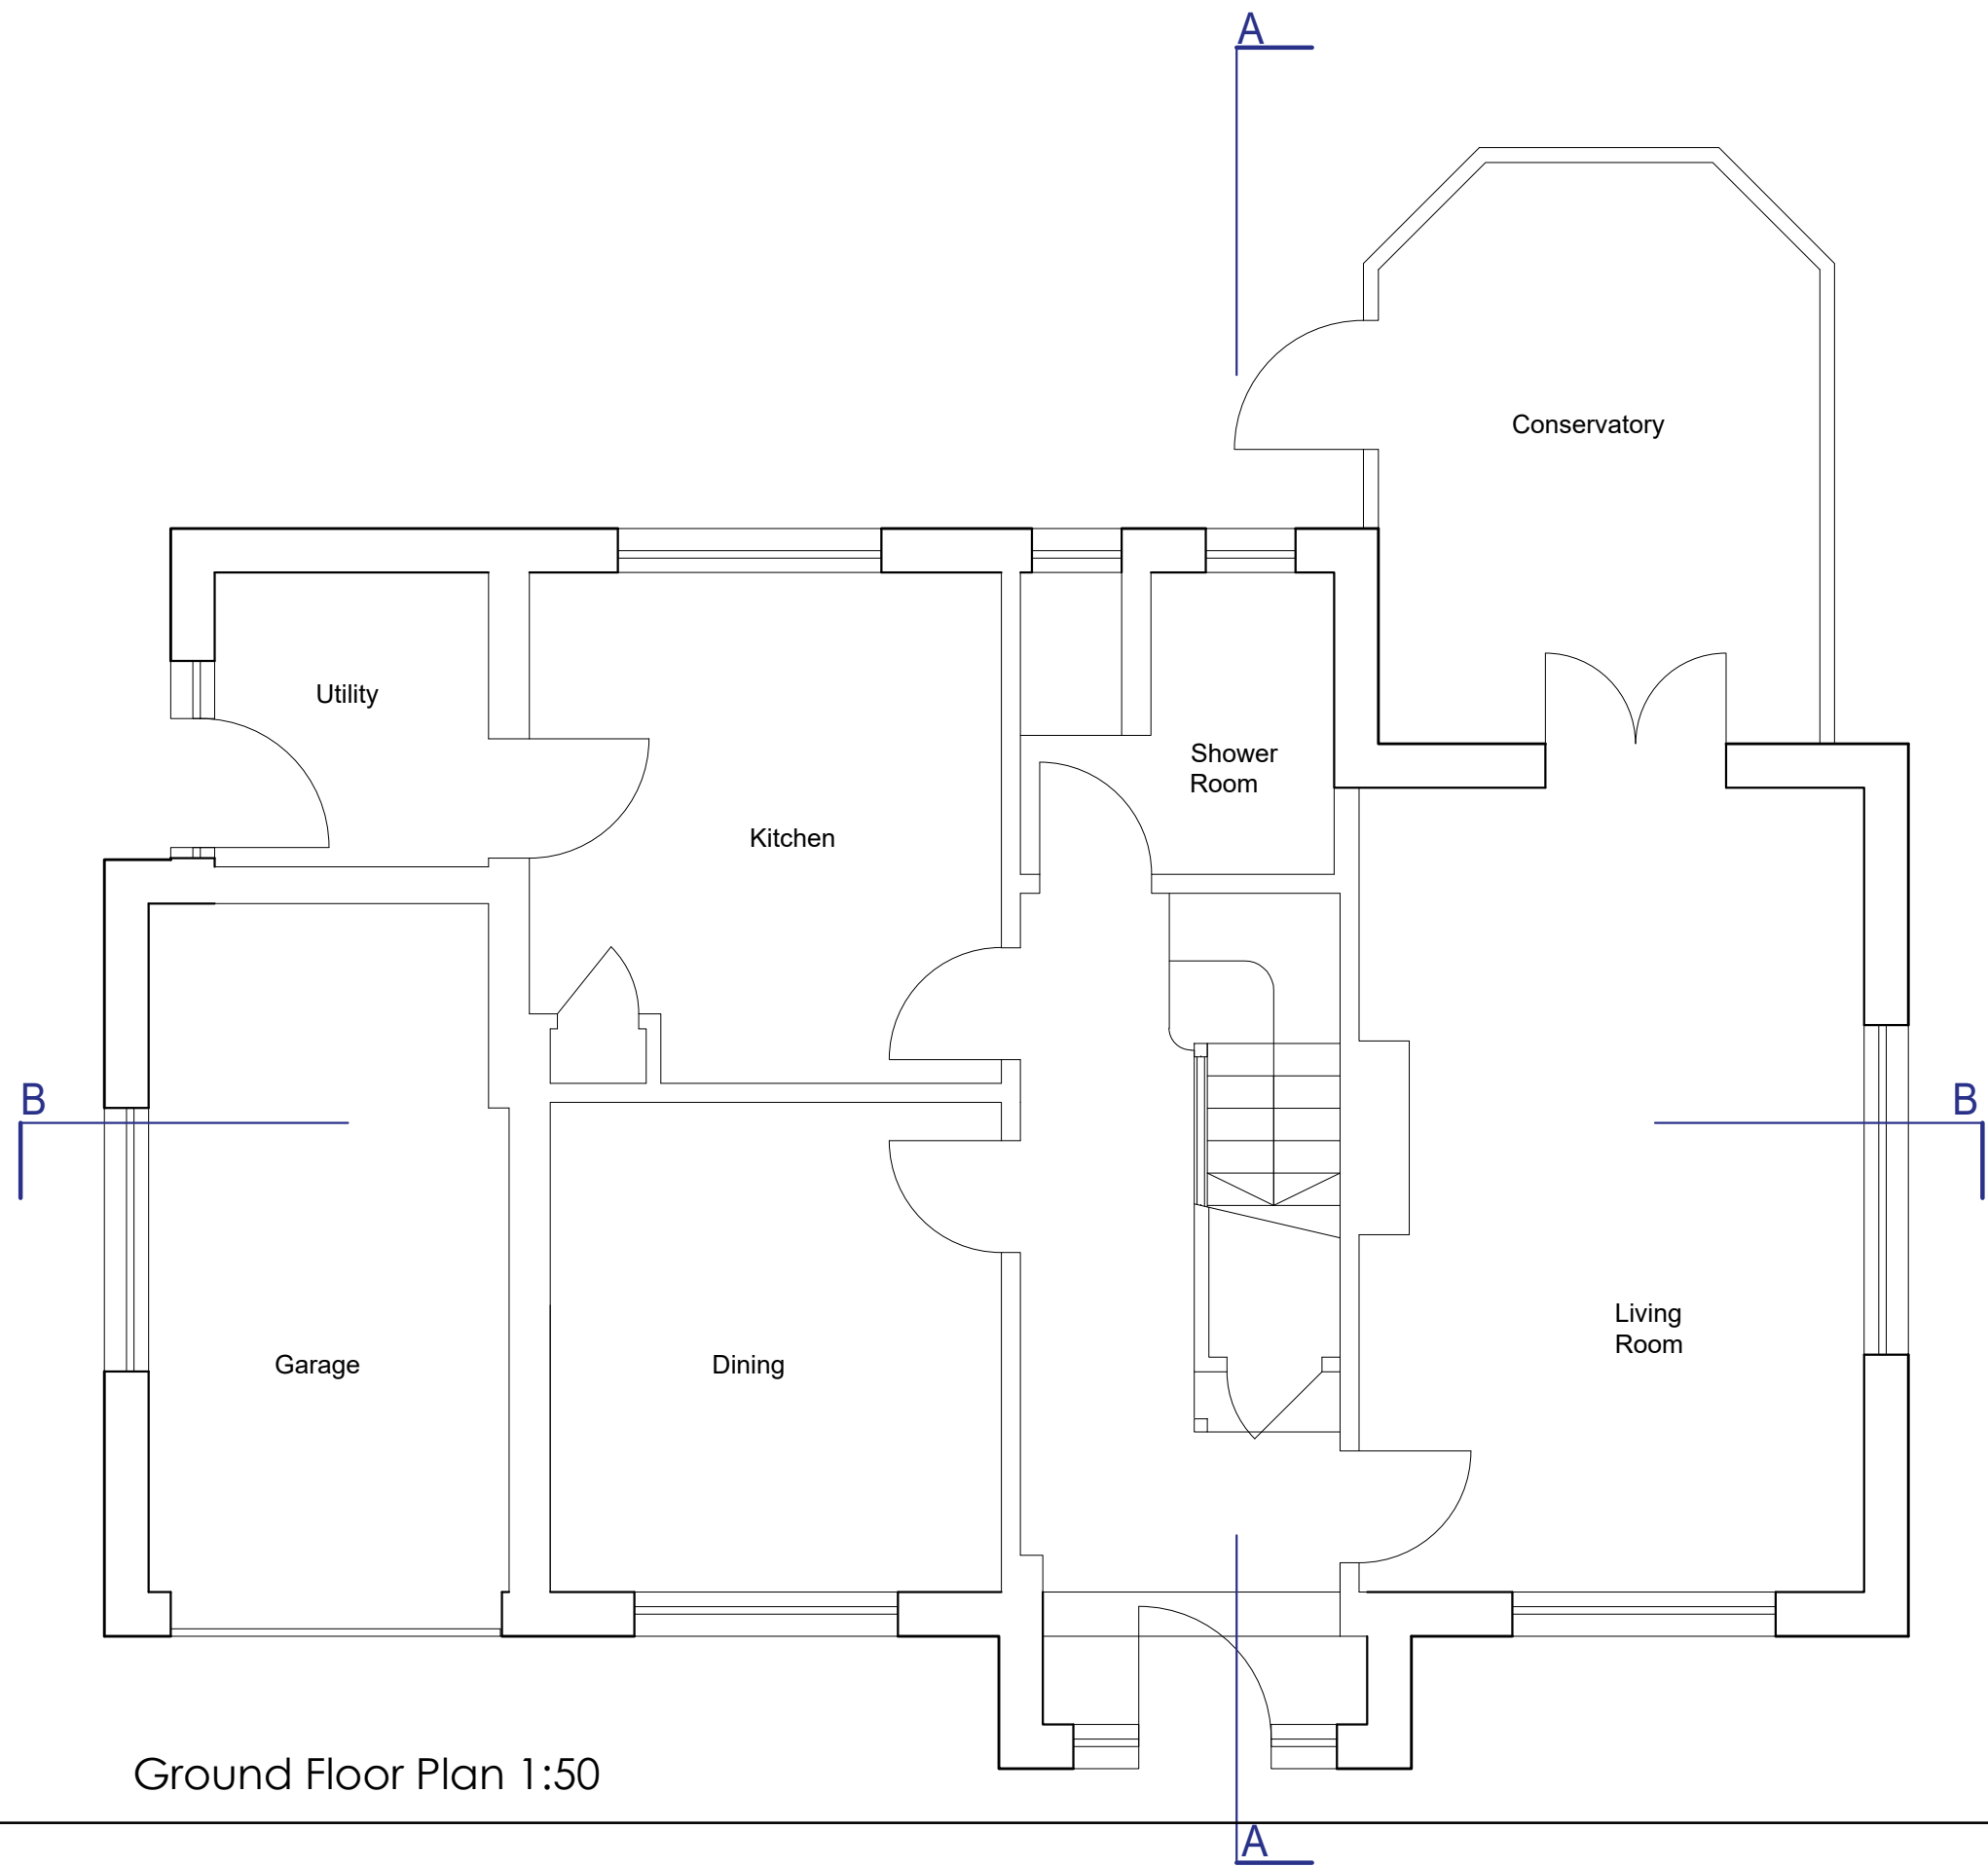

SKETCH
DRAWING

NOTES

- Copyright of this drawing remains the property of ISEN Architecture Limited and should not be reproduced in full or parts or re-issued without written permission from ISEN Architecture Limited.
- These drawings must be read in conjunction with the structural engineers drawings & details, and with all other consultants, sub-contractor and specialist's drawings & details.
- All dimensions are in millimetres, unless stated otherwise.
- All goods materials workmanship to conform with current building regulations BS8 and CDM.
- All dimensions must be checked on site, and any discrepancies verified with the architect.
- Do not scale from the drawing.
- Any discrepancies between the drawings, details and specification must be reported to the architect immediately before work is put in hand.
- All works to be carried out in full accordance with current Building Regulations, British Standards and all Health & Safety Regulations.
- If in doubt please ask.

rev.	date	comment

amendments

Client
Golden Avenue

Job Title

Residential

Existing Plans

isen architecture

E : info@isenarchitecture.co.uk

Scale
1:1250, 1:500 & 1:50

Size
A1

07/2021

Drawn By
SJ

Drawing number:
PL_100

Rev.
00