ARUN DISTRICT COUNCIL K/414/

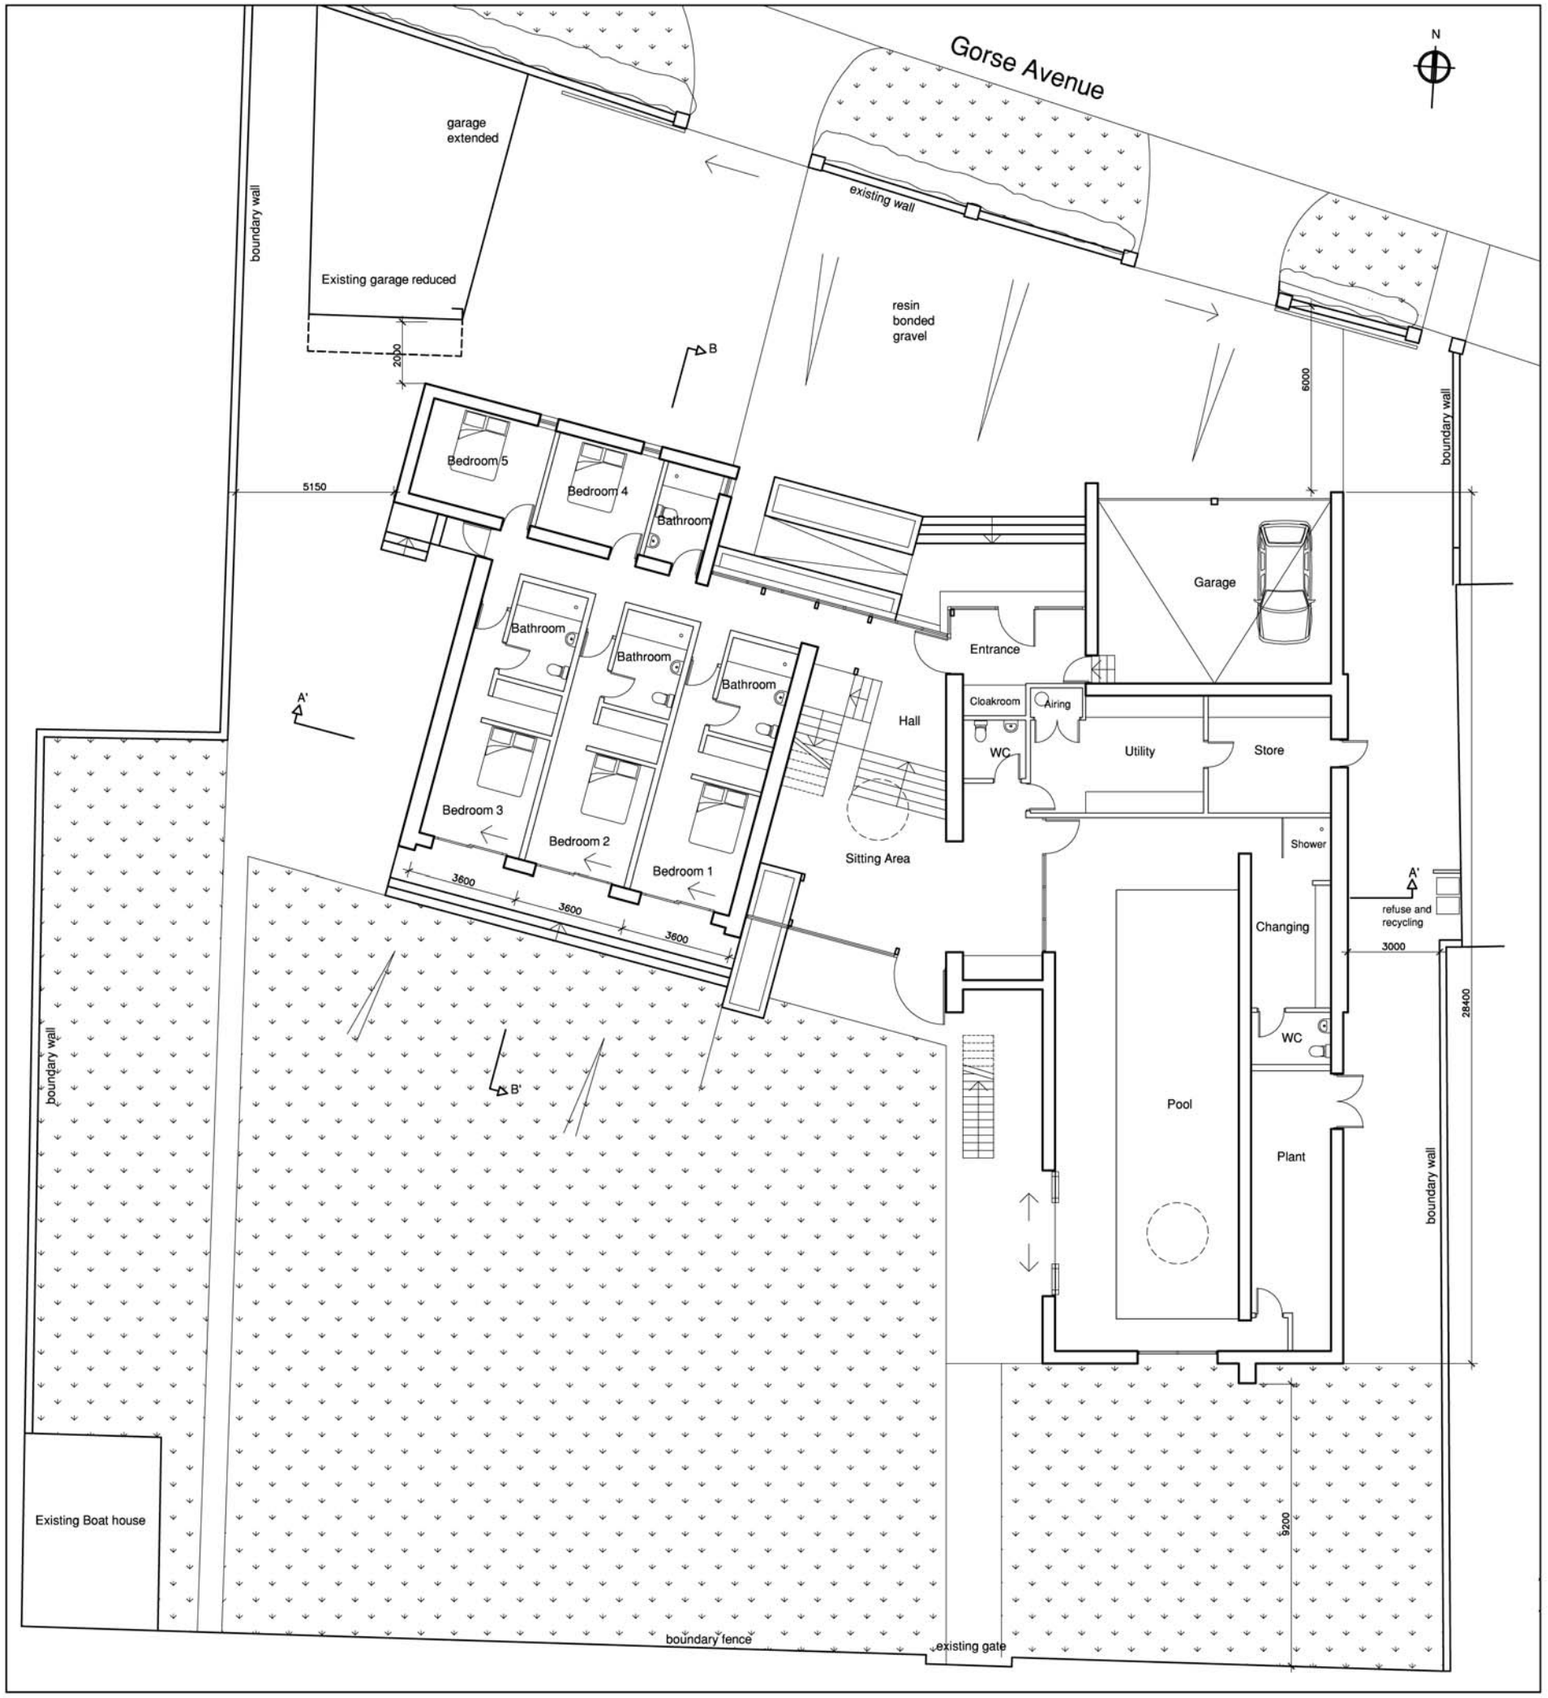

ONLY FIGURED DIMENSIONS TO BE USED FOR CONSTRUCTION PURPOSES.
ALL DIMENSIONS ARE TO BE CHECKED ON SITE PRIOR TO INSTALLATION AND ANY DISCREPANCIES TO BE NOTIFIED TO THE ARCHITECT.

© This drawing is a copyright and must not be reproduced without the written consent of the Architect.

Rev.	Date	Description

PLANNING

1316 SK05H

Dolphins, Kingston Gorse

Proposed Ground Floor Plan

September 2013

1:200 @ A3

saville jones | architects

t +44 (0)1903 211 363
f +44 (0)1903 211 114

74 victoria road worthing west sussex bn11 1un united kingdom