


1:200 @ A3

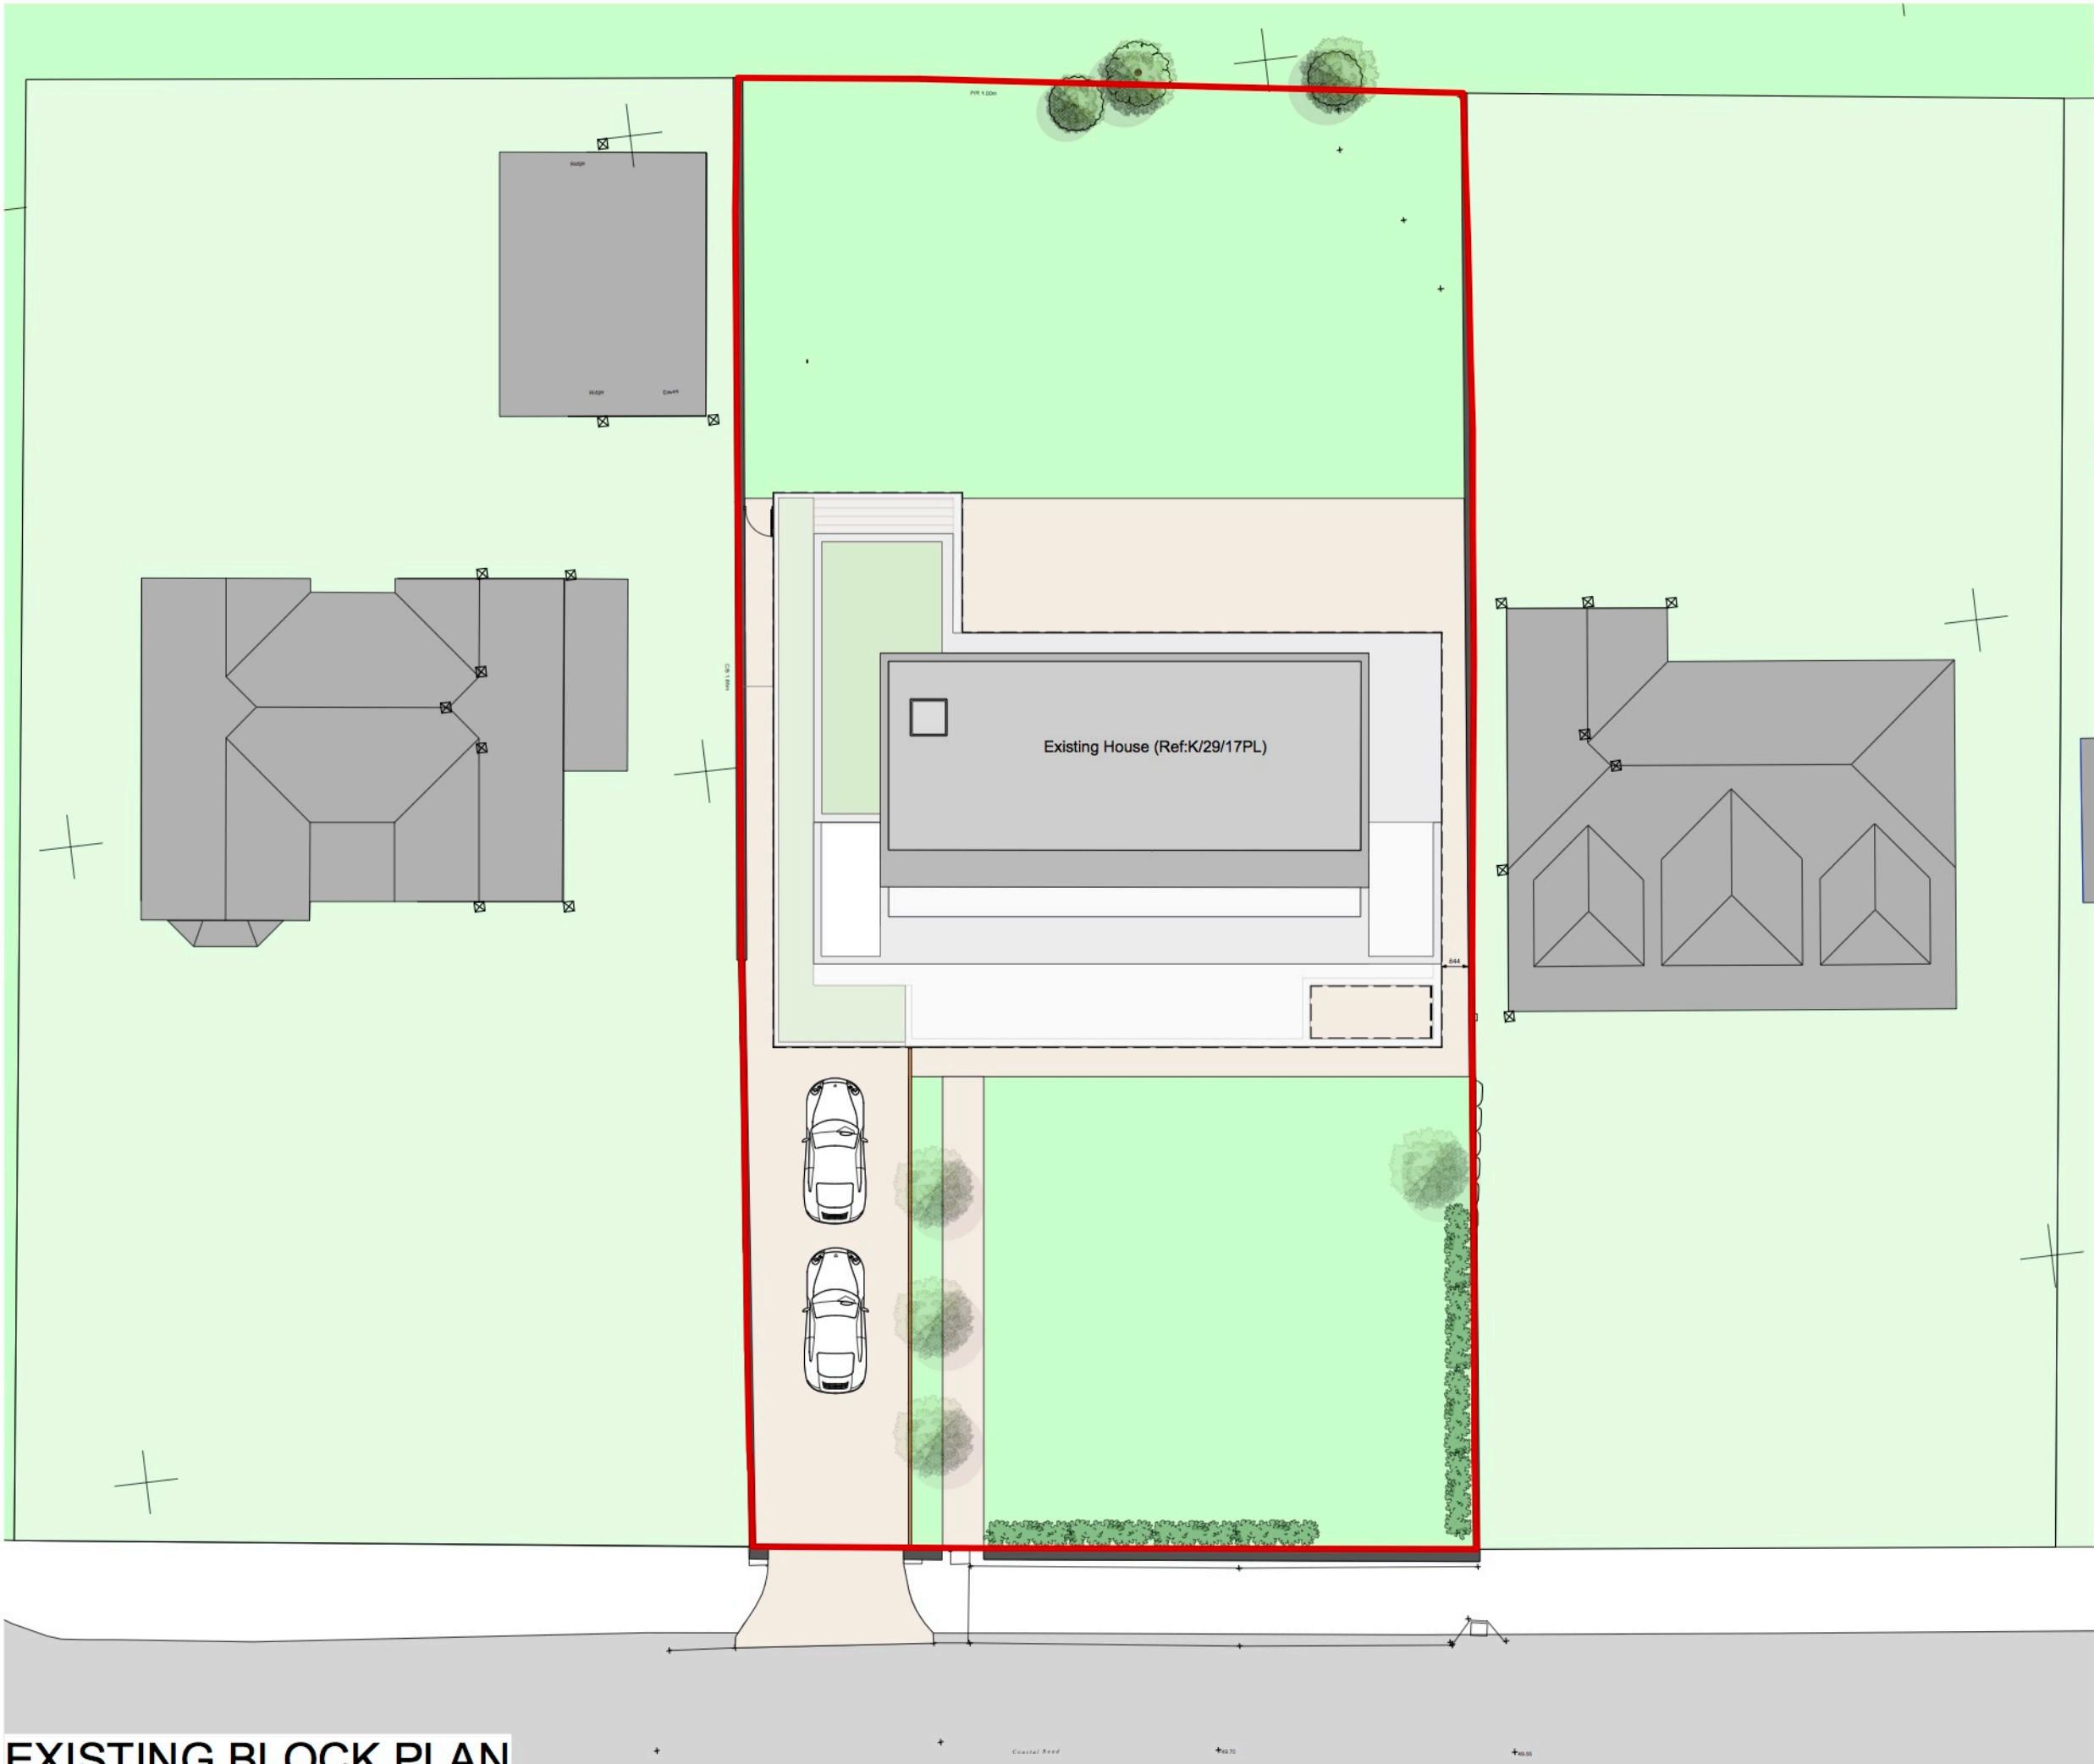

KEY

APPLICATION BOUNDARY

PLANNING

REV.	DATE	DESCRIPTION
------	------	-------------

PROJECT
**14 COASTAL ROAD
EAST PRESTON
BN16 1SJ**

DRAWING
EXISTING BLOCK PLAN

CLIENT
MR & MRS CLARKE

SCALE 1:200 @A3	DRAWN
--------------------	-------

DATE JANUARY 2020	CHECKED
----------------------	---------

DRAWING No 1717 PL2-02	
----------------------------------	--

© copyright retained

WAMM
Architecture & Building Consultants

WAMM Consulting Limited
Chapel House, 1-3 Chapel Street, Guildford, Surrey, GU1 3UH
www.wammconsulting.com
+44 (0)1483 825700

EXISTING BLOCK PLAN