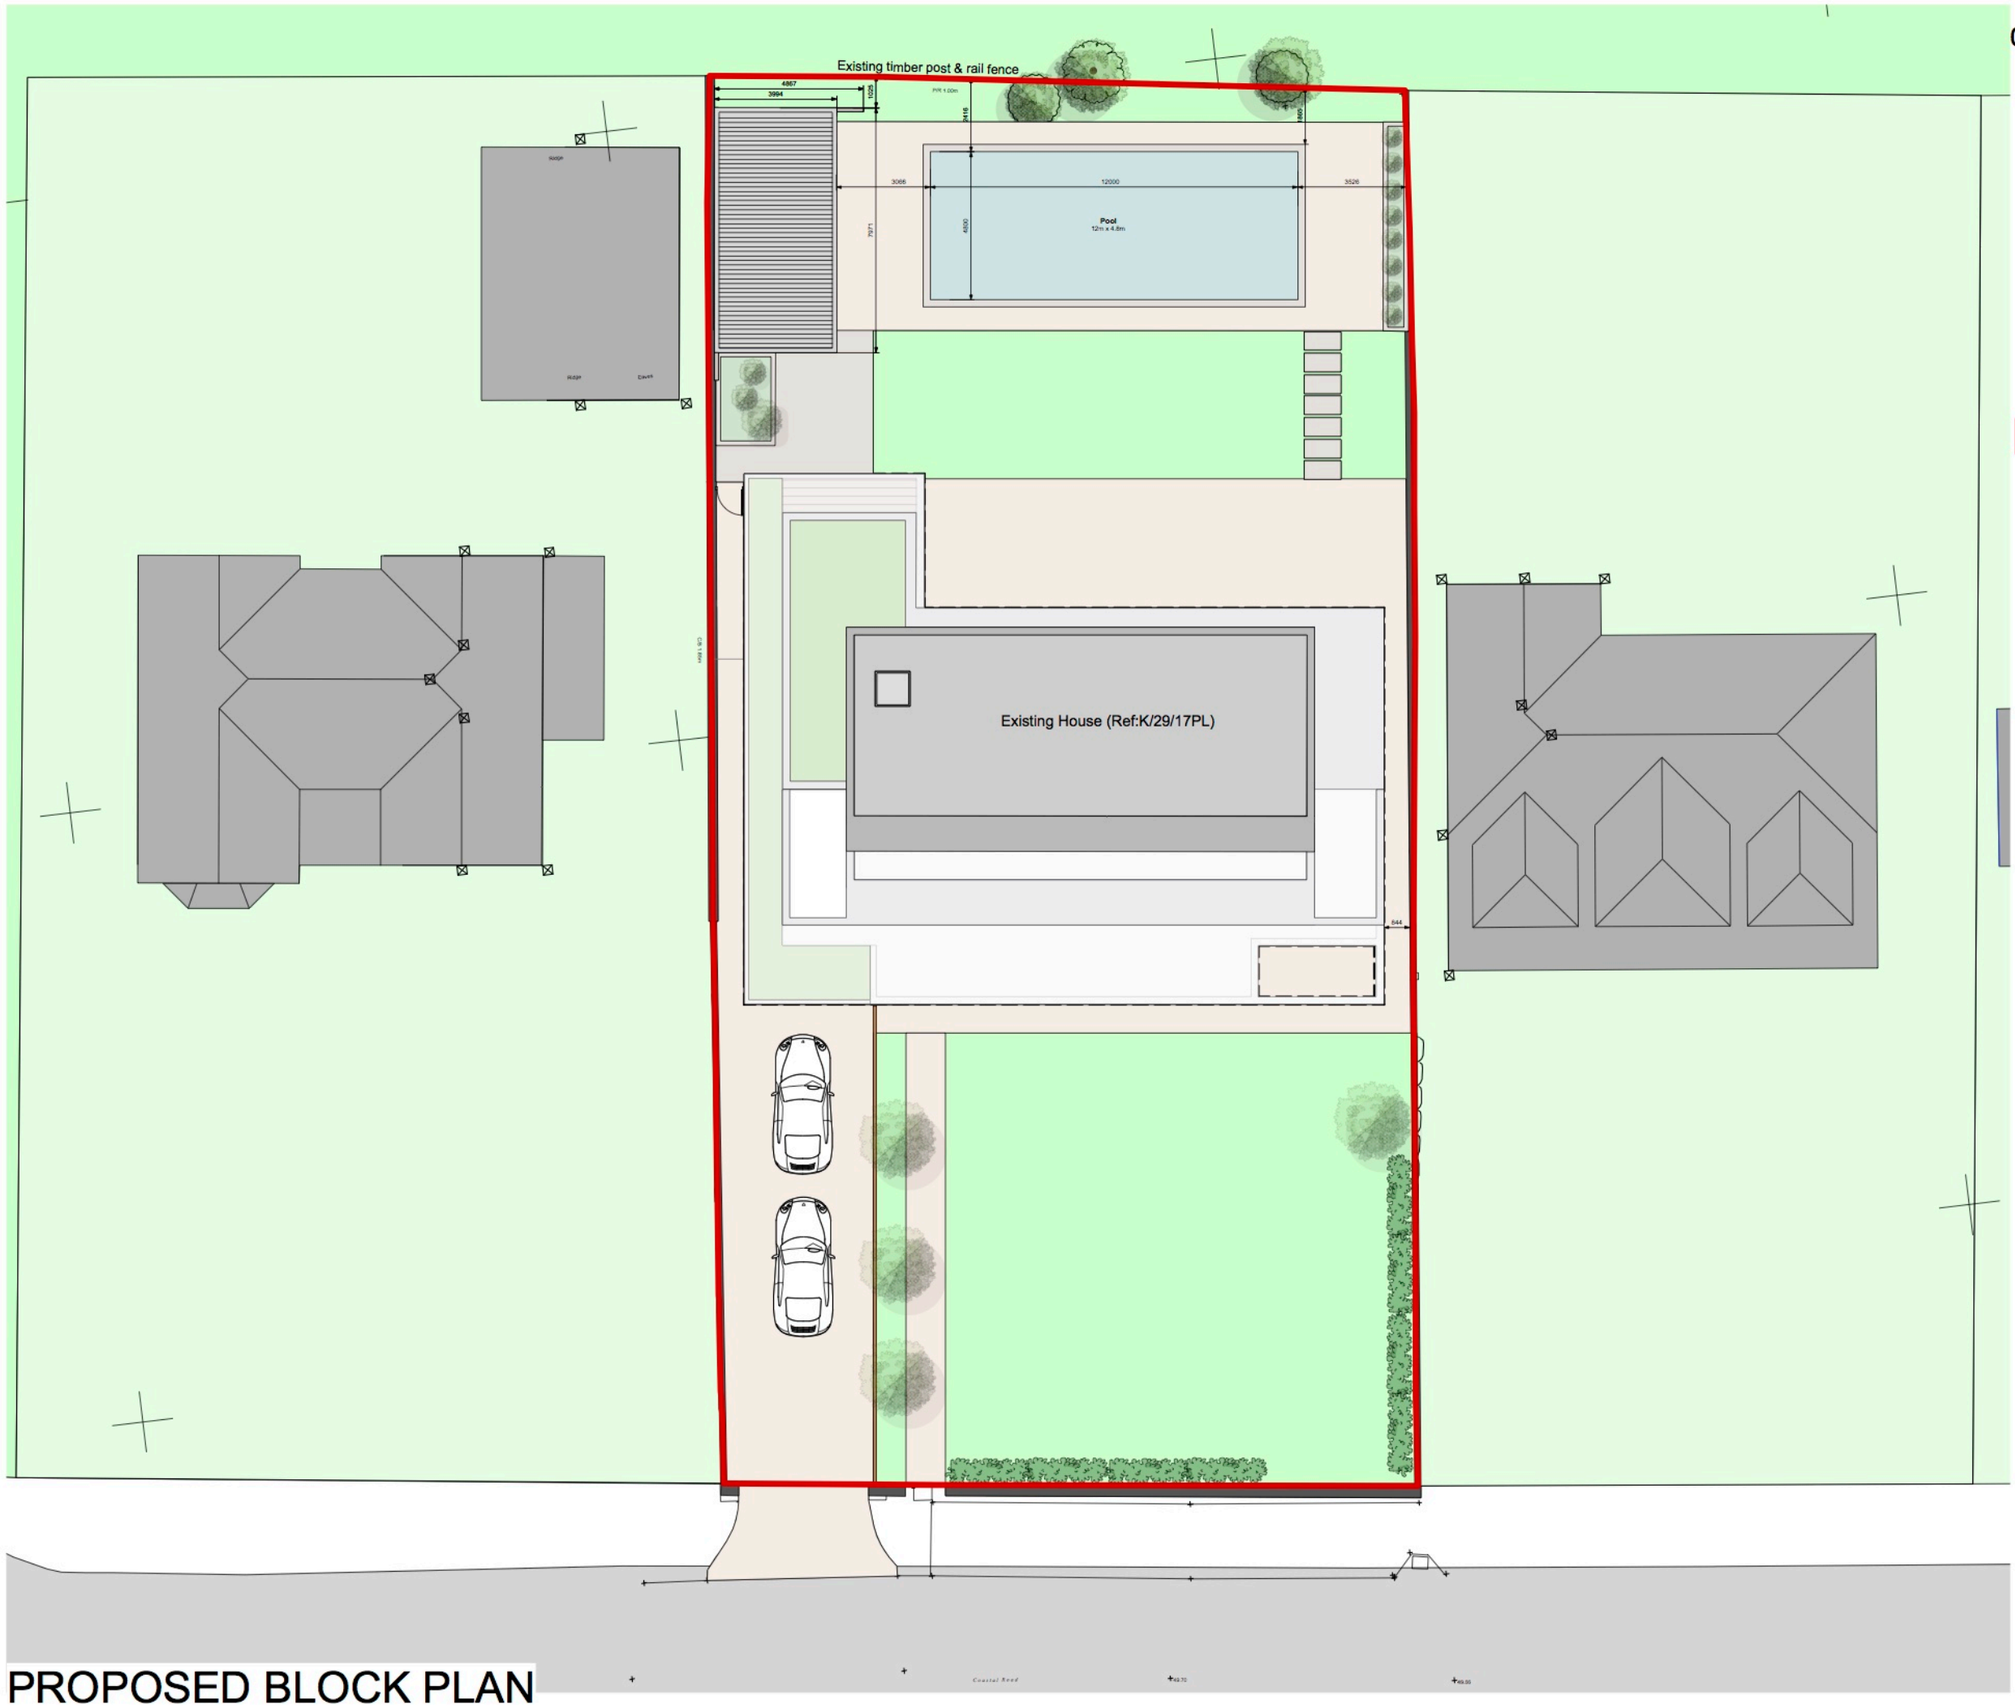


0 5m 10m

1:200 @ A3

N

KEY

APPLICATION BOUNDARY

PLANNING

REV.	DATE	DESCRIPTION

PROJECT
14 COASTAL ROAD
EAST PRESTON
BN16 1SJ

DRAWING
PROPOSED BLOCK PLAN

CLIENT
MR & MRS CLARKE

SCALE	DRAWN
1:200 @A3	
DATE	CHECKED
JANUARY 2020	
DRAWING No	
1717 PL2-03	A

© copyright retained

WAMM
Architecture & Building Consultants
WAMM Consulting Limited
Chapel House, 1-3 Chapel Street, Guildford, Surrey, GU1 3UH
www.wammconsulting.com
+44 (0)1483 825700

PROPOSED BLOCK PLAN

ARUN DISTRICT COUNCIL K/4/20/PL